

Queensland Heritage Act 1992

Section 74 Exemption Certificate

Application no:	202010-10769 EC
Date application received:	30 September 2020
Date of decision:	15 October 2020
Applicant:	Revel Brewing Co : c/- Ruth Woods, Architect ruthwoods@aapt.com.au
QHR place ID:	602465
QHR place name:	Commonwealth Acetate of Lime Factory (former)
Location:	82 Colmslie Road, MORNINGSIDE, 4170 – Lot 2 on RP201432
Approval summary:	Building work: Works are limited to the works proposed to Building 5 (former Evaporator House) and Building 26 (former Alcohol Still House) – identified as B1 on drawings: <ul style="list-style-type: none">• Internal pod fit-out of amenities, bar and kitchen, cool/freezer rooms and office;• Services including power, communications, hydraulic (water, waste, gas) and associated trenching and penetrations to modern concrete infill slab; and• Mechanical ductwork and structural column.

The application for an exemption certificate to carry out the development described above, is approved with conditions under section 74 of the *Queensland Heritage Act 1992*.

This exemption certificate attaches to the premises. Any person, including the owners, owners' successors in title and occupiers of the premises, may carry out development permitted by this exemption certificate and is bound by the conditions.

This exemption certificate only applies to development substantially started within 4 years of this decision.

If more information is required, contact the project manager, Marie-Anne Ammons, Principal Heritage Officer, on (07) 3330 5890 or via email marieanne.ammons@des.qld.gov.au.

sch4p4(6) Personal information

Ben Carson
Cultural Heritage Coordinator
Heritage, Arts and Heritage
Department of Environment and Science
Delegate for the Chief Executive
administering the *Queensland Heritage Act 1992*



Queensland Heritage Act 1992
Section 74 Exemption Certificate

Version 1.1 – 1 June 2020

Conditions of approval:

No.	Condition	Condition timing
1.	Scope of development approved Carry out the development as described in the application received on 30 September 2020 from the applicant Ruth Woods, Heritage Architect and the documents listed in 'Approved documents'. In the case of a discrepancy between application documents and conditions, conditions take precedence. <i>(Reason - To ensure development is carried out as approved)</i>	At all times.
2.	Keep a copy of the approval on site A copy of this exemption certificate and a copy of any documents that describe the approved development must be retained at the State heritage place. <i>(Reason – To facilitate the monitoring of development for compliance purposes)</i>	For the duration of the development.
3.	Notify start of development Provide written notice of the start of development to Environmental Services and Regulation, Department of Environment and Science at palm@des.qld.gov.au . The notice must state: name of State heritage place, exemption certificate number and condition number 3. <i>(Reason – To facilitate the monitoring of development for compliance purposes)</i>	No later than 2 business days prior to the commencement of the development.
4.	Photograph effect of development Submit photographs of the area where the development is undertaken, both before and after the development is completed to Environmental Services and Regulation, Department of Environment and Science at palm@des.qld.gov.au . The submission must state: name of State heritage place, exemption certificate number and condition number 4. <i>(Reason – To facilitate the monitoring of development for compliance purposes and to ensure change is adequately recorded)</i>	Within 10 business days of completion of the development.
5.	Permit access to the State heritage place Permit access to the State heritage place by Department of Environment and Science officers if requested. <i>(Reason – To facilitate the monitoring of development for compliance purposes)</i>	For the duration of the development.
6.	Protect the place from damage Protect the existing features of the place from incidental damage. <i>(Reason - To ensure the cultural heritage values of the place are appropriately recognised and managed)</i>	For the duration of the development.
7.	Report any damage to the place that occurs During development, should damage occur to any features of the place report such incidents immediately to Environmental Services and Regulation, Department of Environment and Science at palm@des.qld.gov.au . <i>(Reason - To ensure the cultural heritage values of the place are appropriately recognised and managed)</i>	Immediately, should damage occur.
8.	New Wall Connections and fixings to Early/Original Walls New wall connections and fixings to early / original masonry walls must be fully reversible fixings into mortar joints only. All chemically bonded, expanding sleeve and explosive pin type fixings are strictly prohibited. <i>(Reason – To ensure significant early/ original brickwork is protected from irreversible damage)</i>	For the duration of the development

Queensland Heritage Act 1992
Section 74 Exemption Certificate

Version 1.1 – 1 June 2020

Approved documents:

Document no.	Document title	Date
2006.358.02	Heritage Assessment for Exemption Certificate Application for the Former Commonwealth Acetate of Lime Factory	29/09/2020
A	Cover	21/09/2020-
A01	B1 – Existing Plan	17/08/2020
A02	Existing B1 Elevations	17/08/2020
A03	Existing B1 Elevations	17/08/2020
A04	B1 – Existing Sections	17/08/2020
A11	Proposed Site Plan – as amended by Department of Environment and Science, 15/10/2020	17/09/2020
A12	B1 Proposed GA Plan – Level 01 (lower)	17/08/2020
A15	B1 Proposed GA Plan – Roof	17/08/2020
A16	B1 Proposed Elevation	21/09/2020
A17	B1 Proposed Elevations	21/09/2020
A18	B1 Proposed Elevations	21/09/2020
A19	B1 Proposed Section	21/09/2020
A20	B1 Proposed Sections	21/09/2020
A22	3D Views of B1	17/08/2020
A23	3D Views of B1	17/08/2020
A24	3D Views of Valley	17/08/2020
A25	Proposed Floor Plan B1-B2-B3	08/09/2020
A26	B1 Equipment Layout	08/09/2020
A27	Equipment Legend	08/09/2020
A28	Electrical Service Layout	08/09/2020
A29	Hydraulic Service Layout	08/09/2020
A30	B1 Penetration Service Layout	08/09/2020
A31	S/S Works Layout	08/09/2020
A32	S/S Works Details	08/09/2020
A33	K27-Exhaust Hood Detail	08/09/2020
A34	K28-Exhaust Hood Detail	08/09/2020
A35	Elevation 1	15/09/2020
A36	Elevation 2	15/09/2020
A37	Elevation 3	15/09/2020
A38	Elevation 4	15/09/2020
A39	Elevation 5	15/09/2020
A40	Elevation 6	15/09/2020

Queensland Heritage Act 1992
Section 74 Exemption Certificate

Version 1.1 – 1 June 2020

Document no.	Document title	Date
A41	Wall Partition Plan	21/09/2020
A42	Wall Finishes Layout	08/09/2020
A43	Finishes Schedule	17/08/2020
A44	Seating Plan	08/09/2020
A45	Landscaping Plan	08/09/2020
A46	Ceiling Plan	08/09/2020
A47	Lighting Plan	08/09/2020
A48	Electrical Service Layout	08/09/2020
A49	WIFI and CCTV Plan	08/09/2020
A50	Joinery Plan	08/09/2020
A51	Joinery Details	17/08/2020
A52	Joinery Details	17/08/2020
A53	Joinery Details	17/08/2020
A54	Joinery Details	17/08/2020
A55	Booth Seating Detail	17/08/2020
A56	Trenching Diagram	17/09/2020
A57	Kitchen Exhaust and Make Up System Plan	08/09/2020
A58	Refrigeration Plan	08/09/2020
A59	Air Conditioning Plan	21/09/2020
A60	Toilet Exhaust Plan	21/09/2020
2020-064/S1	Proposed Duct Support – Part Floor Plan, Elevation + Details	August 2020

Take Notice: This certificate does not exempt the applicant from the need to obtain such other approvals as may be required under other legislation.

Revel Brewing Co 2.0 Morningside

Sheet List	
Sheet Number	Sheet Name

A	Cover
A01	B1 - Existing Plan
A02	Existing B1 Elevations
A03	Existing B1 Elevations
A04	B1 - Existing Sections
A11	Proposed Site Plan
A12	B1 Proposed GA Plan - Level 01 (Lower)
A15	B1 Proposed GA Plan - Roof
A16	B1 Proposed Elevation
A17	B1 Proposed Elevations
A18	B1 Proposed Elevations
A19	B1 Proposed Section
A20	B1 Proposed Sections
A22	3D views of B1
A23	3D views of B1
A24	3D views of Valley
A25	Proposed Floor Plan B1-B2-B3
A26	B1 Equipment Layout
A27	B1 Equipment Legend
A28	B1 Electrical Service Layout
A29	B1 Hydraulic Service Layout
A30	B1 Penetration Service Layout
A31	B1 S/S Works Layout
A32	S/S Works Details
A33	K27-Exhaust Hood Detail

Sheet List	
Sheet Number	Sheet Name

A34	K28-Exhaust Hood Detail
A35	Elevation 1
A36	Elevation 2
A37	Elevation 3
A38	Elevation 4
A39	Elevation 5
A40	Elevation 6-7
A41	Wall Partition Plan
A42	Wall Finishes Layout
A43	Finishes Schedule
A44	Seating Plan
A45	Landscaping Plan
A46	Ceiling Plan
A47	Lighting Plan
A48	Electrical Service Layout
A49	WIFI and CCTV Plan
A50	Joinery Plan
A51	Joinery Details
A52	Joinery Details
A53	Joinery Details
A54	Joinery Details
A55	Booth seating Detail
A56	Trenching Diagram
A57	ProMech Drawings



DEPARTMENT OF ENVIRONMENT AND SCIENCE
APPROVED FOR ISSUE
BY DELEGATED AUTHORITY

EXEMPTION CERTIFICATE ref: 202010-10769 EC
DATE: 15 OCTOBER 2020

Location of tenancy



Project: Revel Brewing Co 2.0


Address: 82 Colmslie Rd, Morningside, QLD



DISCLAIMER:

- All drawings are to be read in conjunction with associated engineers drawings where applicable. All equipment, applications and furniture items shown are close to accurate representations and exact dimensions and clearance requirements should be checked with supplier prior to installation.
- All dimensions are to be checked on site prior to any on site construction or off site fabrication. Use written dimensions only, do not scale from printed or electronic drawings. Electronic formatted drawings should be checked for accuracy against the equivalent hard copy issued by Hexa Design.
- No responsibility is accepted by Hexa Design for the misuse or alteration of this drawing in any format.
- The designs and concepts expressed on this drawing are the property of Hexa Design and will be assigned to the client on completion for the sole purpose of the intended project use only. Any other use or reproduction must be approved by Hexa Design.

Cover		Sheet No: A		
Date: 21-Sep-20 9:32:14 AM	REVISION	AMENDMENT	DATE	
	Rev.		-	
Scale: @ A3		30 of 82		

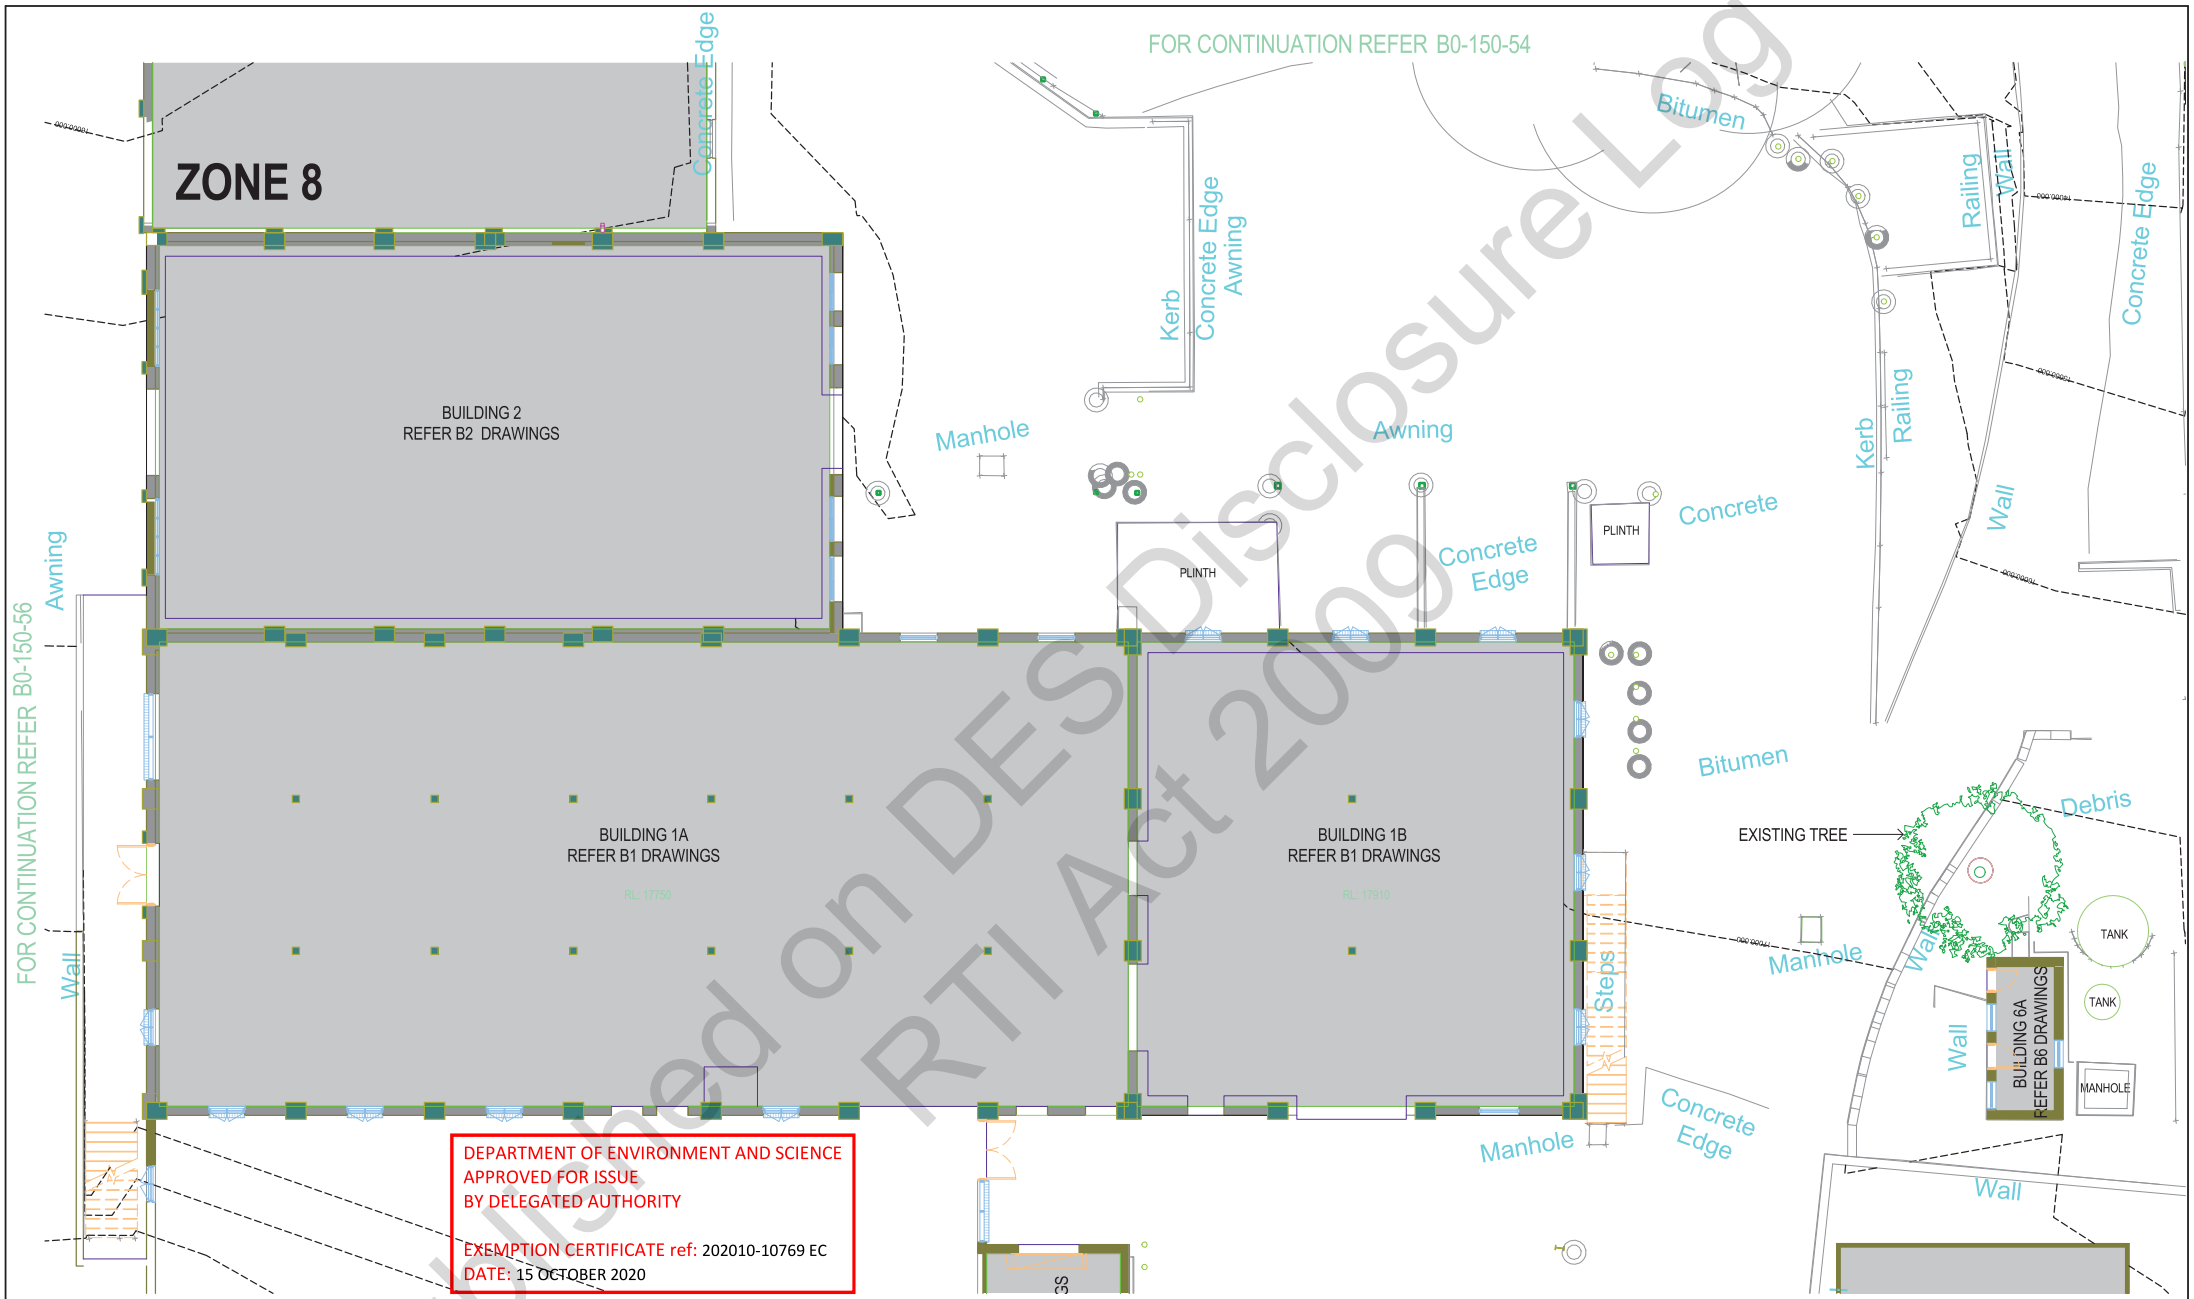

HEXA HOSPITALITY DESIGN

20-158

FOODSERVICE DESIGN PROFESSIONALS

www.hexadesign.com.au

Project: Revel Brewing Co 2.0

Address: 82 Colmslie Rd, Morningside, QLD

DISCLAIMER:

- All drawings are to be read in conjunction with associated engineers drawings where applicable. All equipment, applications and furniture items shown are close to accurate representations and exact dimensions and clearance requirements should be checked with supplier prior to installation.
- All dimensions are to be checked on site prior to any on site construction or off site fabrication. Use written dimensions only, do not scale from printed or electronic drawings. Electronic formatted drawings should be checked for accuracy against the equivalent hard copy issued by Hexa Design.
- No responsibility is accepted by Hexa Design for the misuse or alteration of this drawing in any format.
- The designs and concepts expressed on this drawing are owned by Hexa Design and will be assigned to the client on completion for the sole purpose of the intended project use only. Any other use or reproduction must be approved by Hexa Design.

B1 - Existing Plan		Sheet No: A01	
Date: 17-Aug-20 9:25:05 AM	REVISION	AMENDMENT	DATE
	Rev.		-
		31 of 82	
Scale: 1 : 150 @ A3			




B1 - Existing Elevation North

1 : 150

DEPARTMENT OF ENVIRONMENT AND SCIENCE
APPROVED FOR ISSUE
BY DELEGATED AUTHORITY

EXEMPTION CERTIFICATE ref: 202010-10769 EC
DATE: 15 OCTOBER 2020

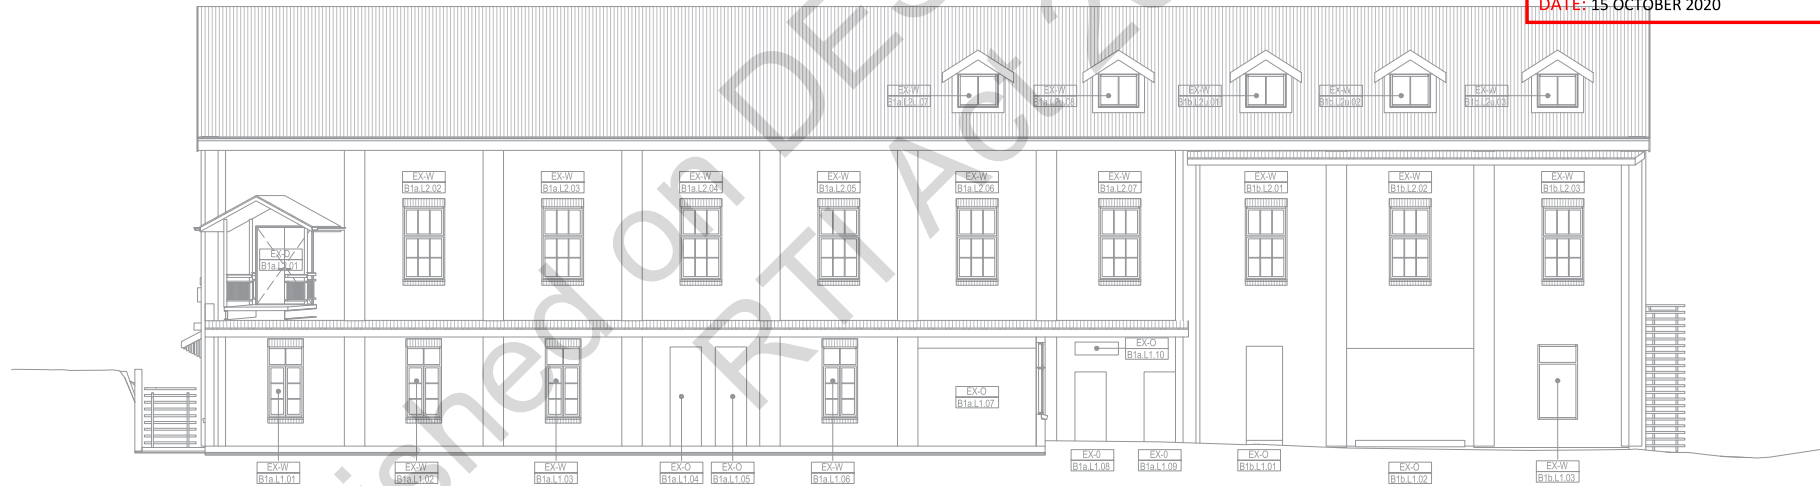

B1 - Existing Elevation South

1 : 150



Project: Revel Brewing Co 2.0

Address: 82 Colmslie Rd, Morningside, QLD



DISCLAIMER:

- All drawings are to be read in conjunction with associated engineers drawings where applicable. All equipment, applications and furniture items shown are close to accurate representations and exact dimensions and clearance requirements should be checked with supplier prior to installation.
- All dimensions are to be checked on site prior to any on site construction or off site fabrication. Use written dimensions only, do not scale from printed or electronic drawings. Electronic formatted drawings should be checked for accuracy against the equivalent hard copy issued by Hexa Design.
- No responsibility is accepted by Hexa Design for the misuse or alteration of this drawing in any format.
- The designs and concepts expressed within this drawing are the property of Hexa Design and will be assigned to the client on completion for the sole purpose of the intended project use only. Any other use or reproduction must be approved by Hexa Design.

Existing B1 Elevations

Date: 17-Aug-20 9:25:11 AM

Scale: 1 : 150 @ A3

Sheet No: A02

REVISION	AMENDMENT	DATE
Rev.		-
32 of 82		

1 B1 - Existing Elevation East
1 : 150



DEPARTMENT OF ENVIRONMENT AND SCIENCE
APPROVED FOR ISSUE
BY DELEGATED AUTHORITY

EXEMPTION CERTIFICATE ref: 202010-10769 EC
DATE: 15 OCTOBER 2020

2 B1 - Existing Elevation West
1 : 150



HEXA HOSPITALITY DESIGN

20-158

FOODSERVICE DESIGN PROFESSIONALS

www.hexadesign.com.au


Project: Revel Brewing Co 2.0

Address: 82 Colmslie Rd, Morningside, QLD


DISCLAIMER:

- All drawings are to be read in conjunction with associated engineers drawings where applicable. All equipment, applications and furniture items shown are close to accurate representations and exact dimensions and clearance requirements should be checked with supplier prior to installation.
- All dimensions are to be checked on site prior to any on site construction or off site fabrication. Use written dimensions only, do not scale from printed or electronic drawings. Electronic formatted drawings should be checked for accuracy against the equivalent hard copy issued by Hexa Design.
- No responsibility is accepted by Hexa Design for the misuse or alteration of this drawing in any format.
- The designs and concepts expressed on this drawing are the property of Hexa Design and will be assigned to the client on completion for the sole purpose of the intended project use only. Any other use or reproduction must be approved by Hexa Design.

Existing B1 Elevations		Sheet No: A03	
Date: 17-Aug-20 9:25:18 AM	REVISION	AMENDMENT	DATE
	Rev.		-
		33 of 82	
Scale: 1 : 150 @ A3			

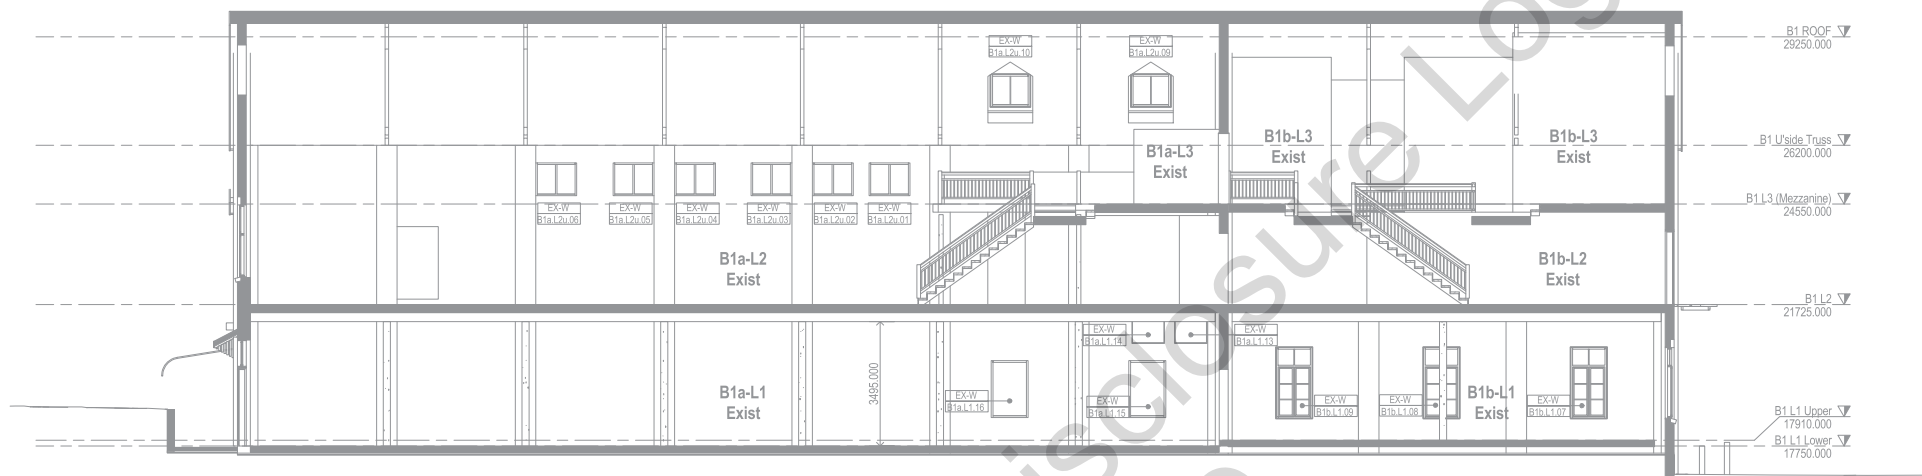

1 B1 - Existing Section A
1 : 150

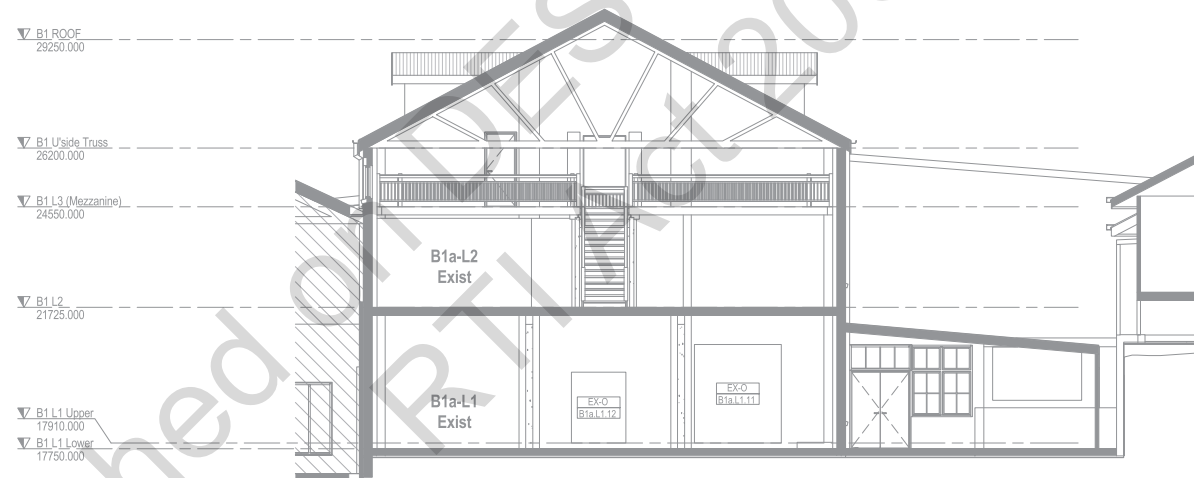

2 B1 - Existing Section B
1 : 150

DEPARTMENT OF ENVIRONMENT AND SCIENCE
APPROVED FOR ISSUE
BY DELEGATED AUTHORITY

EXEMPTION CERTIFICATE ref: 202010-10769 EC
DATE: 15 OCTOBER 2020



DISCLAIMER:

- All drawings are to be read in conjunction with associated engineers drawings where applicable. All equipment, applications and furniture items shown are close to accurate representations and exact dimensions and clearance requirements should be checked with supplier prior to installation.
- All dimensions are to be checked on site prior to any on site construction or off site fabrication. Use written dimensions only, do not scale from printed or electronic drawings. Electronic formatted drawings should be checked for accuracy against the equivalent hard copy issued by Hexa Design.
- No responsibility is accepted by Hexa Design for the misuse or alteration of this drawing in any format.
- The designs and concepts expressed on this drawing are the property of Hexa Design and will be assigned to the client on completion for the sole purpose of the intended project use only. Any other use or reproduction must be approved by Hexa Design.

B1 - Existing Sections		Sheet No: A04	
Date: 17-Aug-20 9:25:23 AM	REVISION	AMENDMENT	DATE
	Rev.		-
		34 of 82	
Scale: 1 : 150 @ A3			

■	Food & drink	250m ²
■	Brewery (high Impact industry)	538m ²
■	Outdoor dining	180m ²

NOT PART OF THIS
ASSESSMENT

NOT PART OF THIS
ASSESSMENT

WORKS ARE LIMITED
TO AREA CLOUDED
IN RED

DEPARTMENT OF ENVIRONMENT AND SCIENCE
APPROVED FOR ISSUE
BY DELEGATED AUTHORITY
EXEMPTION CERTIFICATE ref: 202010-10769 EC
DATE: 15 OCTOBER 2020



HEXA HOSPITALITY DESIGN

20-158

FOODSERVICE DESIGN PROFESSIONALS

www.hexadesign.com.au






Project: Revel Brewing Co 2.0

Address: 82 Colmslie Rd, Morningside, QLD

DISCLAIMER:


- All drawings are to be read in conjunction with associated engineers drawings where applicable. All equipment, applications and furniture items shown are close to accurate representations and exact dimensions and clearance requirements should be checked with supplier prior to installation.
- All dimensions are to be checked on site prior to any on site construction or off site fabrication. Use written dimensions only, do not scale from printed or electronic drawings. Electronic formatted drawings should be checked for accuracy against the equivalent hard copy issued by Hexa Design.
- No responsibility is accepted by Hexa Design for the misuse or alteration of this drawing in any format.
- The designs and concepts expressed on this page are owned by Hexa Design and will be assigned to the client on completion for the sole purpose of the intended project use only. Any other use or reproduction must be approved by Hexa Design.

Proposed Site Plan		Sheet No: A11	
Date: 17-Sep-20 2:02:11 PM	REVISION	AMENDMENT	DATE
	Rev.		-
Scale: 1 : 250 @ A3		35 of 82	

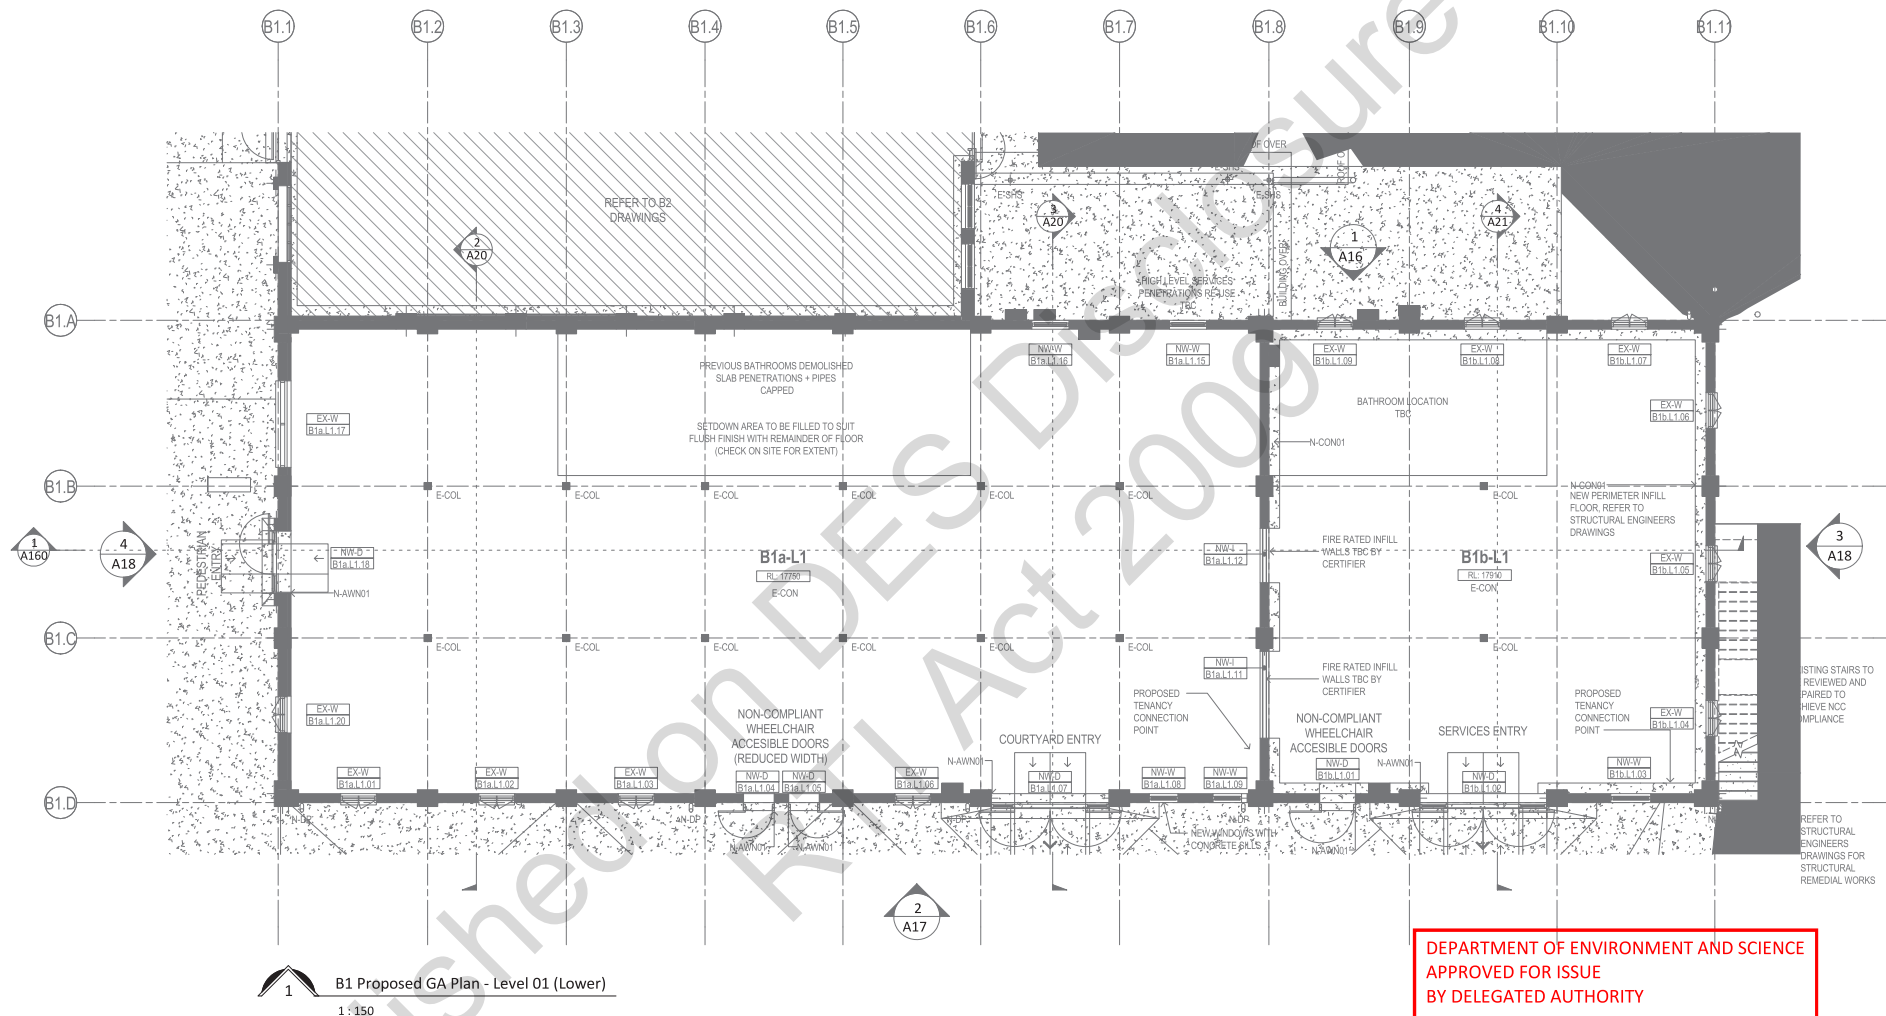

DEPARTMENT OF ENVIRONMENT AND SCIENCE
APPROVED FOR ISSUE
BY DELEGATED AUTHORITY


EXEMPTION CERTIFICATE ref: 202010-10769 EC
DATE: 15 OCTOBER 2020

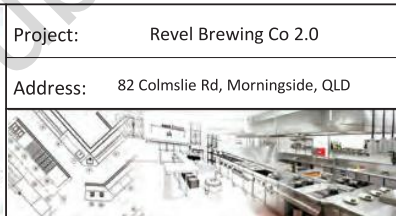

DISCLAIMER:

- All drawings are to be read in conjunction with associated engineers drawings where applicable. All equipment, applications and furniture items shown are close to accurate representations and exact dimensions and clearance requirements should be checked with supplier prior to installation.
- All dimensions are to be checked on site prior to any on site construction or off site fabrication. Use written dimensions only, do not scale from printed or electronic drawings. Electronic formatted drawings should be checked for accuracy against the equivalent hard copy issued by Hexa Design.
- No responsibility is accepted by Hexa Design for the misuse or alteration of this drawing in any format.
- The designs and concepts expressed on this drawing are owned by Hexa Design and will be assigned to the client on completion for the sole purpose of the intended project use only. Any other use or reproduction must be approved by Hexa Design.

B1 Proposed GA Plan - Level 01 (Lower)		Sheet No: A12	
Date: 17-Aug-20 9:30:45 AM	REVISION	AMENDMENT	DATE
	Rev.	36 of 82	-
Scale: 1 : 150	@ A3		

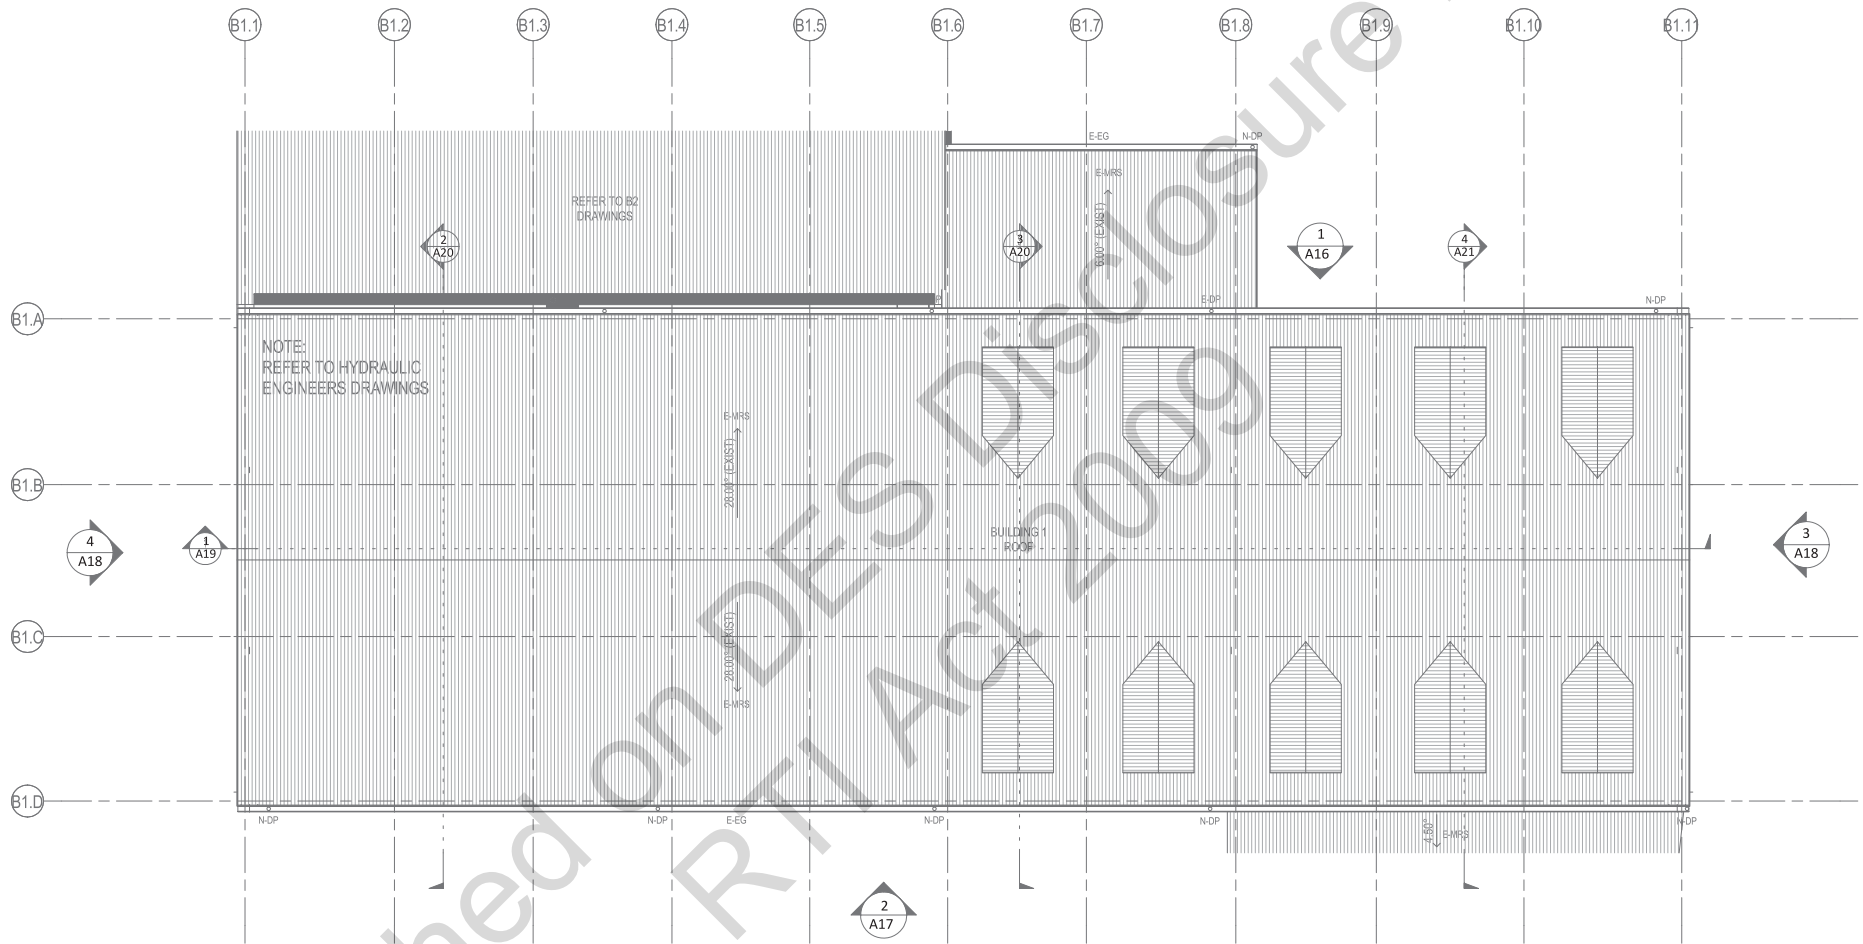

1 B1 Proposed GA Plan - Roof
1:150

DEPARTMENT OF ENVIRONMENT AND SCIENCE
APPROVED FOR ISSUE
BY DELEGATED AUTHORITY

EXEMPTION CERTIFICATE ref: 202010-10769 EC
DATE: 15 OCTOBER 2020

HEXA HOSPITALITY DESIGN

20-158

FOODSERVICE DESIGN PROFESSIONALS

www.hexadesign.com.au


Project: Revel Brewing Co 2.0

Address: 82 Colmslie Rd, Morningside, QLD

DISCLAIMER:

- All drawings are to be read in conjunction with associated engineers drawings where applicable. All equipment, applications and furniture items shown are close to accurate representations and exact dimensions and clearance requirements should be checked with supplier prior to installation.
- All dimensions are to be checked on site prior to any on site construction or off site fabrication. Use written dimensions only, do not scale from printed or electronic drawings. Electronic formatted drawings should be checked for accuracy against the equivalent hard copy issued by Hexa Design.
- No responsibility is accepted by Hexa Design for the misuse or alteration of this drawing in any format.
- The designs and concepts expressed on this drawing are owned by Hexa Design and will be assigned to the client on completion for the sole purpose of the intended project use only. Any other use or reproduction must be approved by Hexa Design.

B1 Proposed GA Plan - Roof		Sheet No: A15	
Date: 17-Aug-20 9:31:06 AM	REVISION	AMENDMENT	DATE
	Rev.		-
Scale: 1 : 150 @ A3		37 of 82	

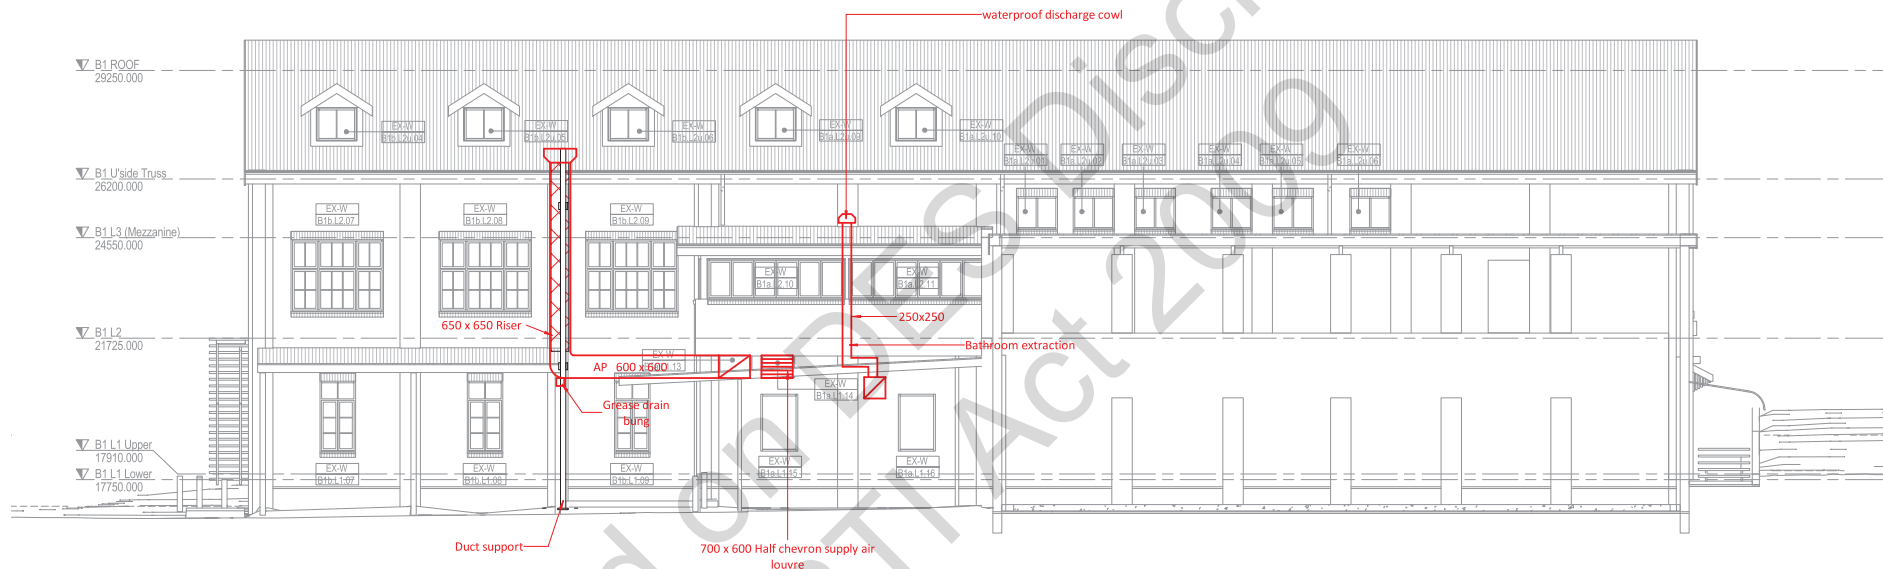

1 B1 - Proposed Elevation North
1 : 150

DEPARTMENT OF ENVIRONMENT AND SCIENCE
APPROVED FOR ISSUE
BY DELEGATED AUTHORITY

EXEMPTION CERTIFICATE ref: 202010-10769 EC
DATE: 15 OCTOBER 2020

HEXA HOSPITALITY DESIGN

20-158

FOODSERVICE DESIGN PROFESSIONALS

www.hexadesign.com.au


Project: Revel Brewing Co 2.0

Address: 82 Colmslie Rd, Morningside, QLD

DISCLAIMER:

- All drawings are to be read in conjunction with associated engineers drawings where applicable. All equipment, applications and furniture items shown are close to accurate representations and exact dimensions and clearance requirements should be checked with supplier prior to installation.
- All dimensions are to be checked on site prior to any on site construction or off site fabrication. Use written dimensions only, do not scale from printed or electronic drawings. Electronic formatted drawings should be checked for accuracy against the equivalent hard copy issued by Hexa Design.
- No responsibility is accepted by Hexa Design for the misuse or alteration of this drawing in any format.
- The designs and concepts expressed on this paper are owned by Hexa Design and will be assigned to the client on completion for the sole purpose of the intended project use only. Any other use or reproduction must be approved by Hexa Design.

B1 Proposed Elevation		Sheet No: A16	
Date: 21-Sep-20 2:35:27 PM	REVISION	AMENDMENT	DATE
	Rev.	38 of 82	-
Scale: 1 : 150	@ A3		

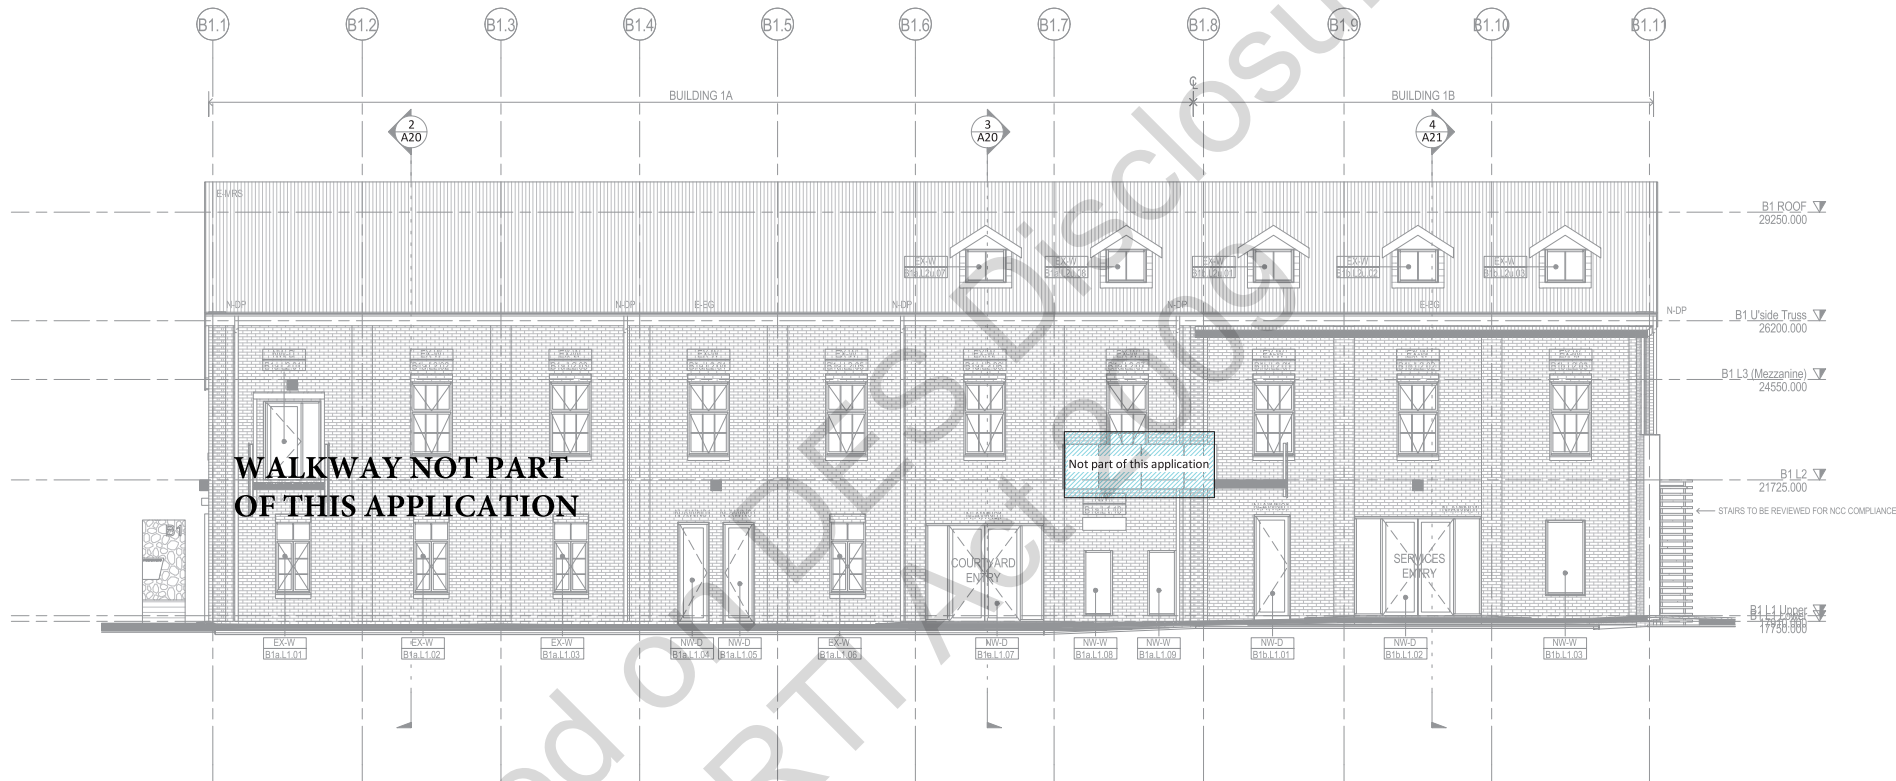

2 B1 - Proposed Elevation South
1:150

DEPARTMENT OF ENVIRONMENT AND SCIENCE
APPROVED FOR ISSUE
BY DELEGATED AUTHORITY

EXEMPTION CERTIFICATE ref: 202010-10769 EC
DATE: 15 OCTOBER 2020



Project: Revel Brewing Co 2.0
Address: 82 Colmslie Rd, Morningside, QLD



DISCLAIMER:

- All drawings are to be read in conjunction with associated engineers drawings where applicable. All equipment, applications and furniture items shown are close to accurate representations and exact dimensions and clearance requirements should be checked with supplier prior to installation.
- All dimensions are to be checked on site prior to any on site construction or off site fabrication. Use written dimensions only, do not scale from printed or electronic drawings. Electronic formatted drawings should be checked for accuracy against the equivalent hard copy issued by Hexa Design.
- No responsibility is accepted by Hexa Design for the misuse or alteration of this drawing in any format.
- The designs and concepts expressed on this drawing are owned by Hexa Design and will be assigned to the client on completion for the sole purpose of the intended project use only. Any other use or reproduction must be approved by Hexa Design.


B1 Proposed Elevations

Date: 21-Sep-20 9:33:22 AM


Scale: 1:150 @ A3

Sheet No: A17

REVISION	AMENDMENT	DATE
Rev.		-
39 of 82		

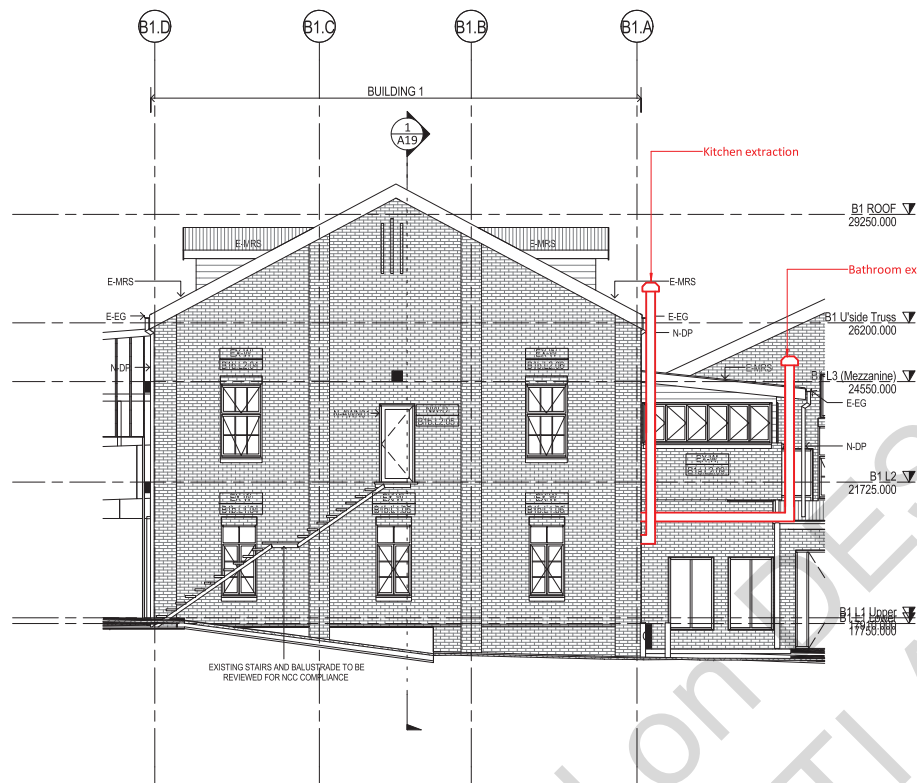

3 B1 - Proposed Elevation East
1 : 150

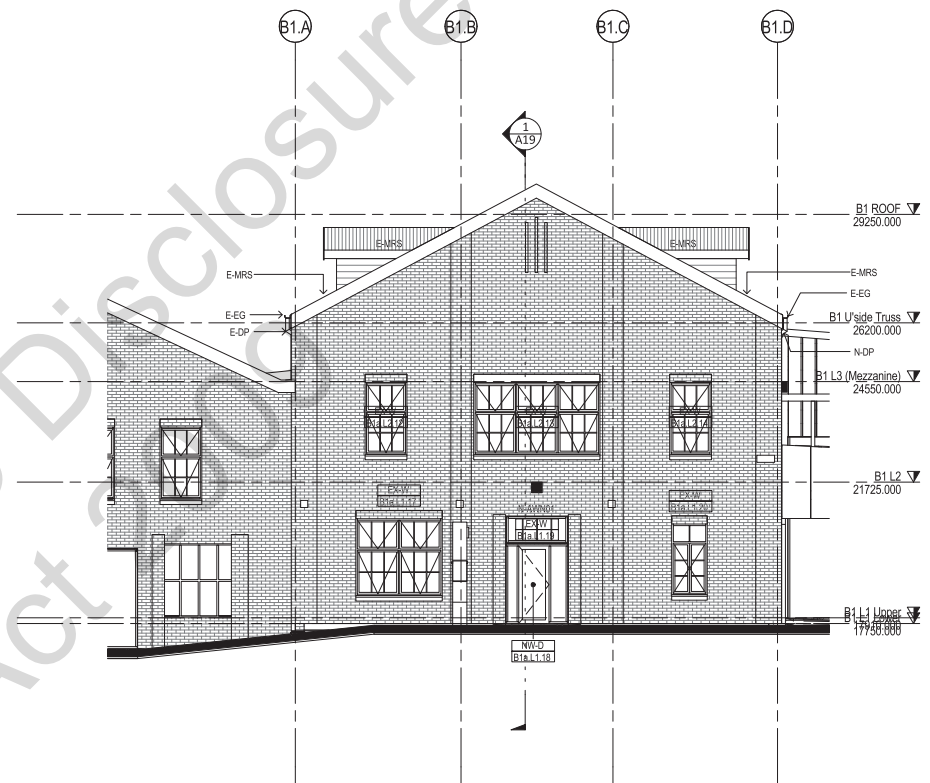

4 B1 - Proposed Elevation West
1 : 150

DEPARTMENT OF ENVIRONMENT AND SCIENCE
APPROVED FOR ISSUE
BY DELEGATED AUTHORITY

EXEMPTION CERTIFICATE ref: 202010-10769 EC
DATE: 15 OCTOBER 2020

HEXA HOSPITALITY DESIGN

20-158

FOODSERVICE DESIGN PROFESSIONALS

www.hexadesign.com.au


Project: Revel Brewing Co 2.0

Address: 82 Colmslie Rd, Morningside, QLD

DISCLAIMER:

- All drawings are to be read in conjunction with associated engineers drawings where applicable. All equipment, applications and furniture items shown are close to accurate representations and exact dimensions and clearance requirements should be checked with supplier prior to installation.
- All dimensions are to be checked on site prior to any on site construction or off site fabrication. Use written dimensions only, do not scale from printed or electronic drawings. Electronic formatted drawings should be checked for accuracy against the equivalent hard copy issued by Hexa Design.
- No responsibility is accepted by Hexa Design for the misuse or alteration of this drawing in any format.
- The designs and concepts expressed on this drawing are owned by Hexa Design and will be assigned to the client on completion for the sole purpose of the intended project use only. Any other use or reproduction must be approved by Hexa Design.

B1 Proposed Elevations		Sheet No: A18		
Date: 21-Sep-20 9:33:33 AM	REVISION	AMENDMENT	DATE	
	Rev.		-	
Scale: 1 : 150 @ A3		40 of 82		

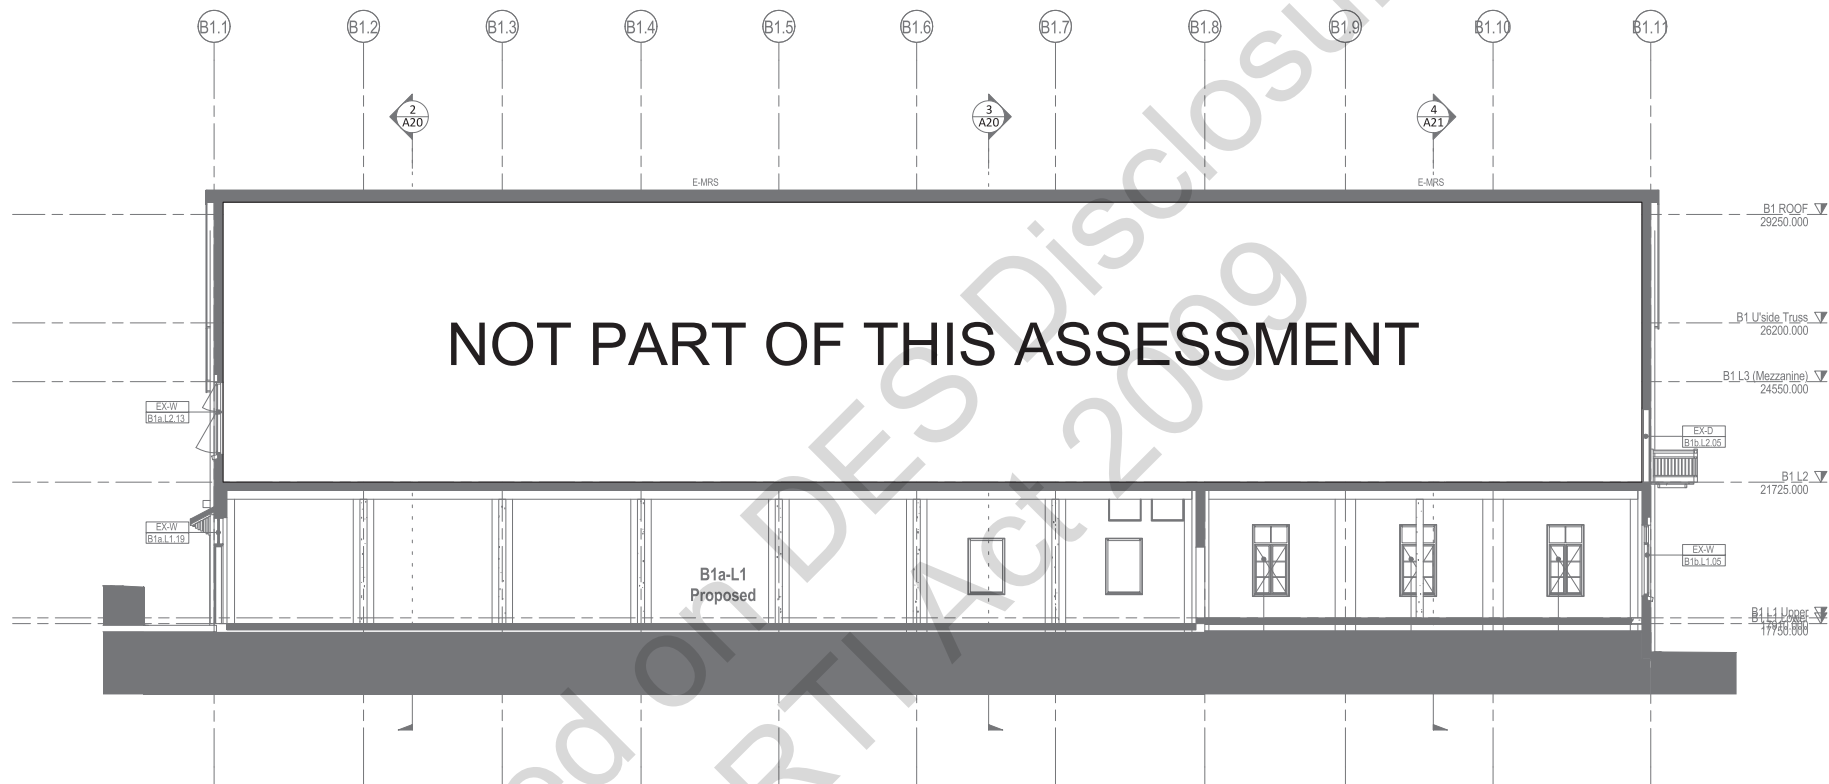

1 B1 - Proposed Section A
1 : 150

DEPARTMENT OF ENVIRONMENT AND SCIENCE
APPROVED FOR ISSUE
BY DELEGATED AUTHORITY

EXEMPTION CERTIFICATE ref: 202010-10769 EC
DATE: 15 OCTOBER 2020

HEXA HOSPITALITY DESIGN

20-158

FOODSERVICE DESIGN PROFESSIONALS

www.hexadesign.com.au


Project: Revel Brewing Co 2.0

Address: 82 Colmslie Rd, Morningside, QLD


DISCLAIMER:

- All drawings are to be read in conjunction with associated engineers drawings where applicable. All equipment, applications and furniture items shown are close to accurate representations and exact dimensions and clearance requirements should be checked with supplier prior to installation.
- All dimensions are to be checked on site prior to any on site construction or off site fabrication. Use written dimensions only, do not scale from printed or electronic drawings. Electronic formatted drawings should be checked for accuracy against the equivalent hard copy issued by Hexa Design.
- No responsibility is accepted by Hexa Design for the misuse or alteration of this drawing in any format.
- The designs and concepts expressed on this paper are owned by Hexa Design and will be assigned to the client on completion for the sole purpose of the intended project use only. Any other use or reproduction must be approved by Hexa Design.

B1 Proposed Section		Sheet No: A19	
Date: 21-Sep-20 9:33:44 AM	REVISION	AMENDMENT	DATE
	Rev.	41 of 82	-
Scale: 1 : 150	@ A3		

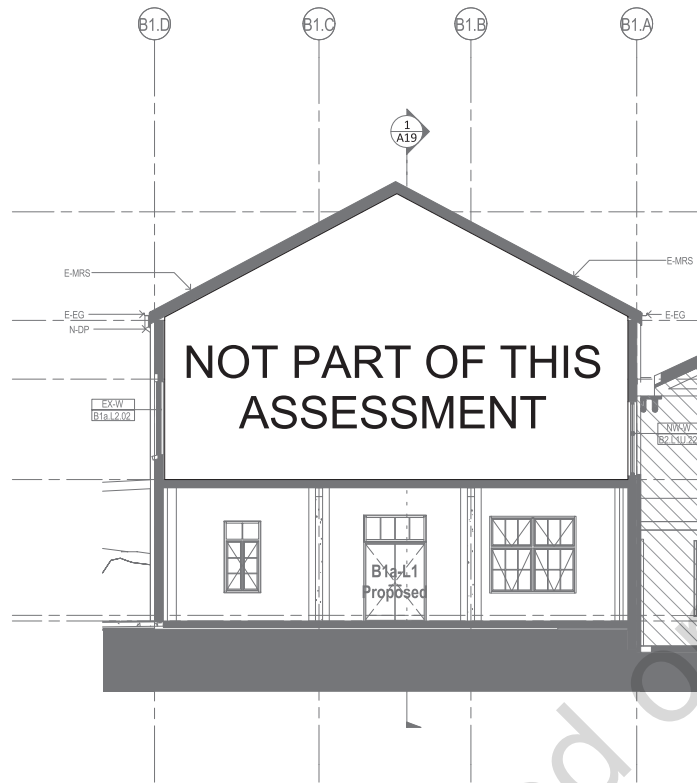

2 B1 - Proposed Section B
1 : 150

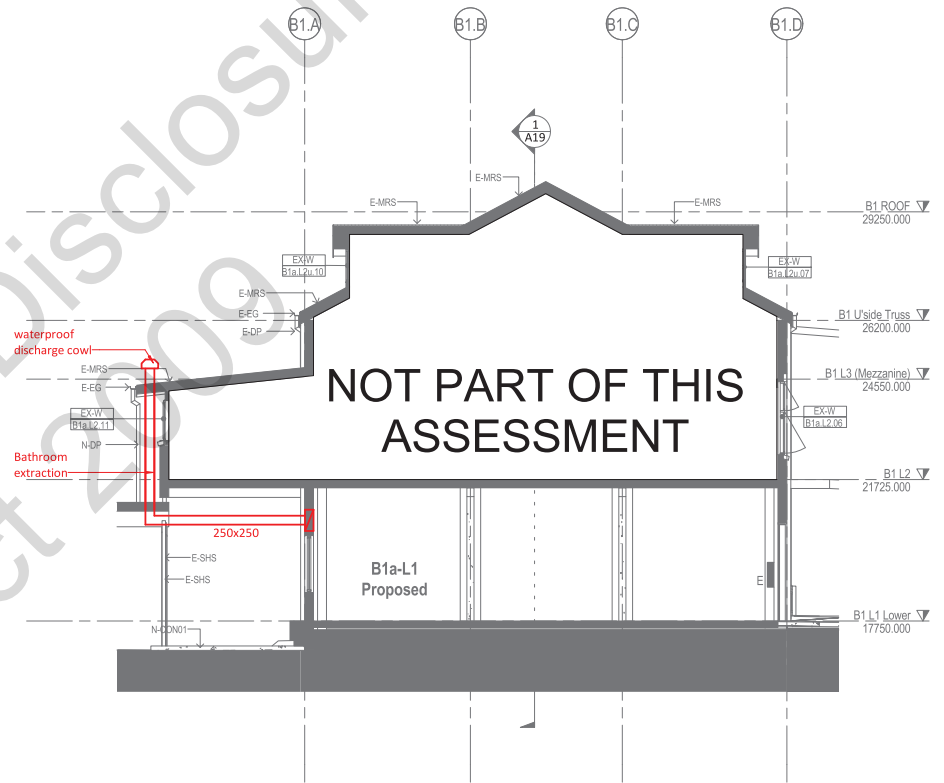

3 B1 - Proposed Section C
1 : 150

DEPARTMENT OF ENVIRONMENT AND SCIENCE
APPROVED FOR ISSUE
BY DELEGATED AUTHORITY

EXEMPTION CERTIFICATE ref: 202010-10769 EC
DATE: 15 OCTOBER 2020



DEPARTMENT OF ENVIRONMENT AND SCIENCE
APPROVED FOR ISSUE
BY DELEGATED AUTHORITY

EXEMPTION CERTIFICATE ref: 202010-10769 EC
DATE: 15 OCTOBER 2020


 <p>HEXA HOSPITALITY DESIGN</p> <p>20-158</p> <p>FOODSERVICE DESIGN PROFESSIONALS</p> <p>www.hexadesign.com.au</p>	Project: Revel Brewing Co 2.0	<p>DISCLAIMER:</p> <ul style="list-style-type: none">• All drawings are to be read in conjunction with associated engineers drawings where applicable. All equipment, applications and furniture items shown are close to accurate representations and exact dimensions and clearance requirements should be checked with supplier prior to installation.• All dimensions are to be checked on site prior to any on site construction or off site fabrication. Use written dimensions only, do not scale from printed or electronic drawings. Electronic formatted drawings should be checked for accuracy against the equivalent hard copy issued by Hexa Design .• No responsibility is accepted by Hexa Design for the misuse or alteration of this drawing in any format.• The designs and concepts expressed on this drawing are owned by Hexa Design and will be assigned to the client on completion for the sole purpose of the intended project use only . Any other use or reproduction must be approved by Hexa Design.	3D views of B1		Sheet No: A22		
	Address: 82 Colmslie Rd, Morningside, QLD			Date: 17-Aug-20 9:34:05 AM	REVISION	AMENDMENT	DATE
					Rev.		-
							43 of 82
			Scale: @ A3				

PAGE NOT USED

DEPARTMENT OF ENVIRONMENT AND SCIENCE
APPROVED FOR ISSUE
BY DELEGATED AUTHORITY

EXEMPTION CERTIFICATE ref: 202010-10769 EC
DATE: 15 OCTOBER 2020

 <div>HEXA HOSPITALITY DESIGN</div> <div>20-158</div> <div>FOODSERVICE DESIGN PROFESSIONALS</div> <div>www.hexadesign.com.au</div>	Project: Revel Brewing Co 2.0	DISCLAIMER: <ul style="list-style-type: none">All drawings are to be read in conjunction with associated engineers drawings where applicable. All equipment, applications and furniture items shown are close to accurate representations and exact dimensions and clearance requirements should be checked with supplier prior to installation.All dimensions are to be checked on site prior to any on site construction or off site fabrication. Use written dimensions only, do not scale from printed or electronic drawings. Electronic formatted drawings should be checked for accuracy against the equivalent hard copy issued by Hexa Design.No responsibility is accepted by Hexa Design for the misuse or alteration of this drawing in any format.The designs and concepts expressed on this page are owned by Hexa Design and will be assigned to the client on completion for the sole purpose of the intended project use only. Any other use or reproduction must be approved by Hexa Design.	3D views of B1		Sheet No: A23	
	Address: 82 Colmslie Rd, Morningside, QLD		Date: 17-Aug-20 9:34:16 AM	REVISION	AMENDMENT	DATE
				Rev.		-
					44 of 82	
				Scale: @ A3		

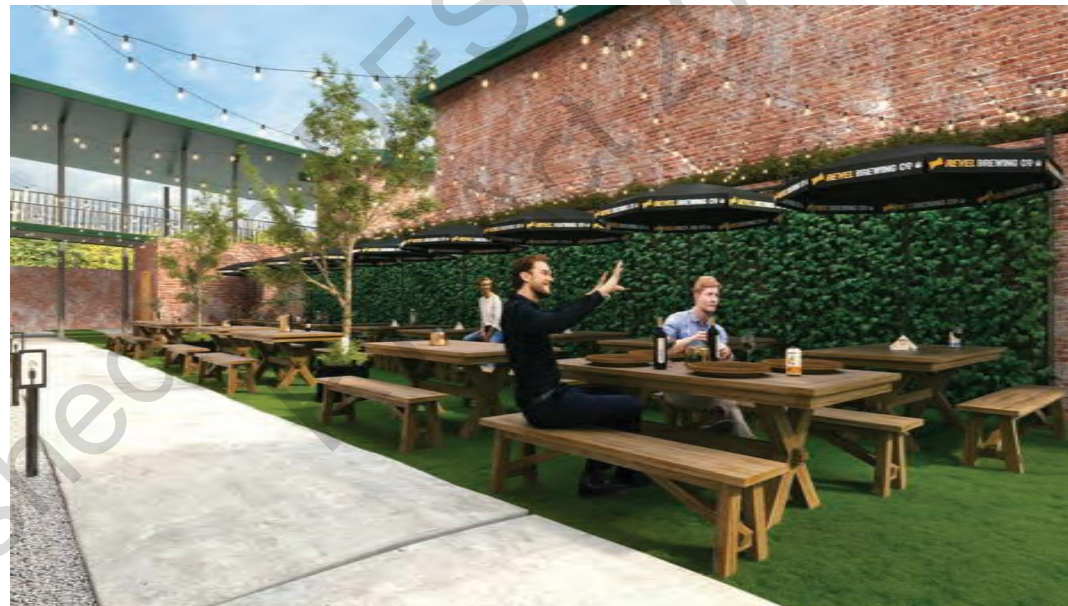

DEPARTMENT OF ENVIRONMENT AND SCIENCE
APPROVED FOR ISSUE
BY DELEGATED AUTHORITY

EXEMPTION CERTIFICATE ref: 202010-10769 EC
DATE: 15 OCTOBER 2020

HEXA HOSPITALITY DESIGN

20-158

FOODSERVICE DESIGN PROFESSIONALS

www.hexadesign.com.au


Project: Revel Brewing Co 2.0

Address: 82 Colmslie Rd, Morningside, QLD

DISCLAIMER:

- All drawings are to be read in conjunction with associated engineers drawings where applicable. All equipment, applications and furniture items shown are close to accurate representations and exact dimensions and clearance requirements should be checked with supplier prior to installation.
- All dimensions are to be checked on site prior to any on site construction or off site fabrication. Use written dimensions only, do not scale from printed or electronic drawings. Electronic formatted drawings should be checked for accuracy against the equivalent hard copy issued by Hexa Design.
- No responsibility is accepted by Hexa Design for the misuse or alteration of this drawing in any format.
- The designs and concepts expressed in this drawing are the property of Hexa Design and will be assigned to the client on completion for the sole purpose of the intended project use only. Any other use or reproduction must be approved by Hexa Design.

3D views of Valley		Sheet No: A24	
Date: 17-Aug-20 9:34:35 AM	REVISION	AMENDMENT	DATE
	Rev.	45 of 82	-
Scale:	@ A3		

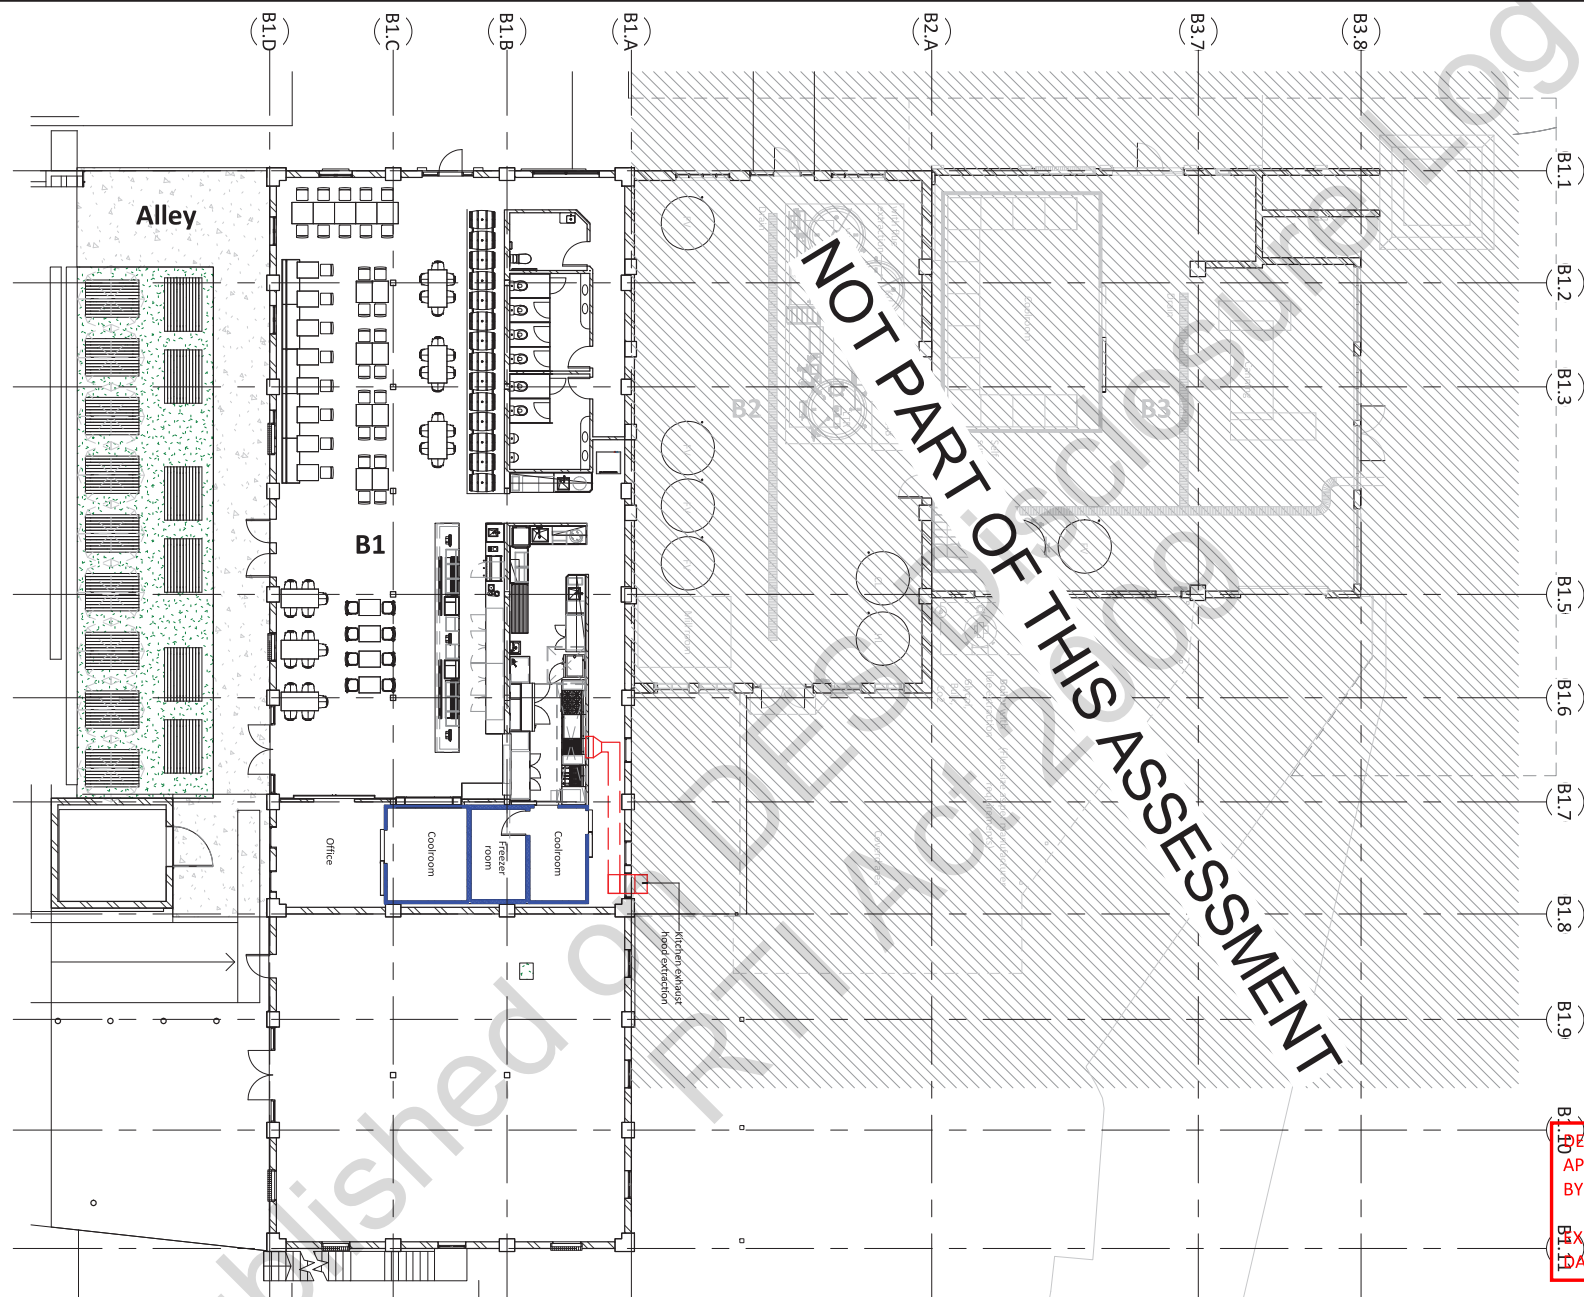

Revel Brewing Co 2.0

Area	625m²
Indoor	350m ²
Outdoor	180m ²

Capacity	
Indoor	83
Outdoor	120
Total	203

DEPARTMENT OF ENVIRONMENT AND SCIENCE
APPROVED FOR ISSUE
BY DELEGATED AUTHORITY

EXEMPTION CERTIFICATE ref: 202010-10769 EC
DATE: 15 OCTOBER 2020

Project: Revel Brewing Co 2.0

Address: 82 Colmslie Rd, Morningside, QLD



DISCLAIMER:

- All drawings are to be read in conjunction with associated engineers drawings where applicable. All equipment, applications and furniture items shown are close to accurate representations and exact dimensions and clearance requirements should be checked with supplier prior to installation.
- All dimensions are to be checked on site prior to any on site construction or off site fabrication. Use written dimensions only, do not scale from printed or electronic drawings. Electronic formatted drawings should be checked for accuracy against the equivalent hard copy issued by **Hexa Design**.
- No responsibility is accepted by **Hexa Design** for the misuse or alteration of this drawing in any format.
- The designs and concepts expressed on this page are owned by **Hexa Design** and will be assigned to the client on completion for the sole purpose of the intended project use only. Any other use or reproduction must be approved by **Hexa Design**.


Proposed Floor Plan B1-B2-B3

Date: 08-Sep-20 10:38:22 AM

Scale: 1 : 200 @ A3

Sheet No: A25

REVISION	AMENDMENT	DATE
Rev.		-
	46 of 82	

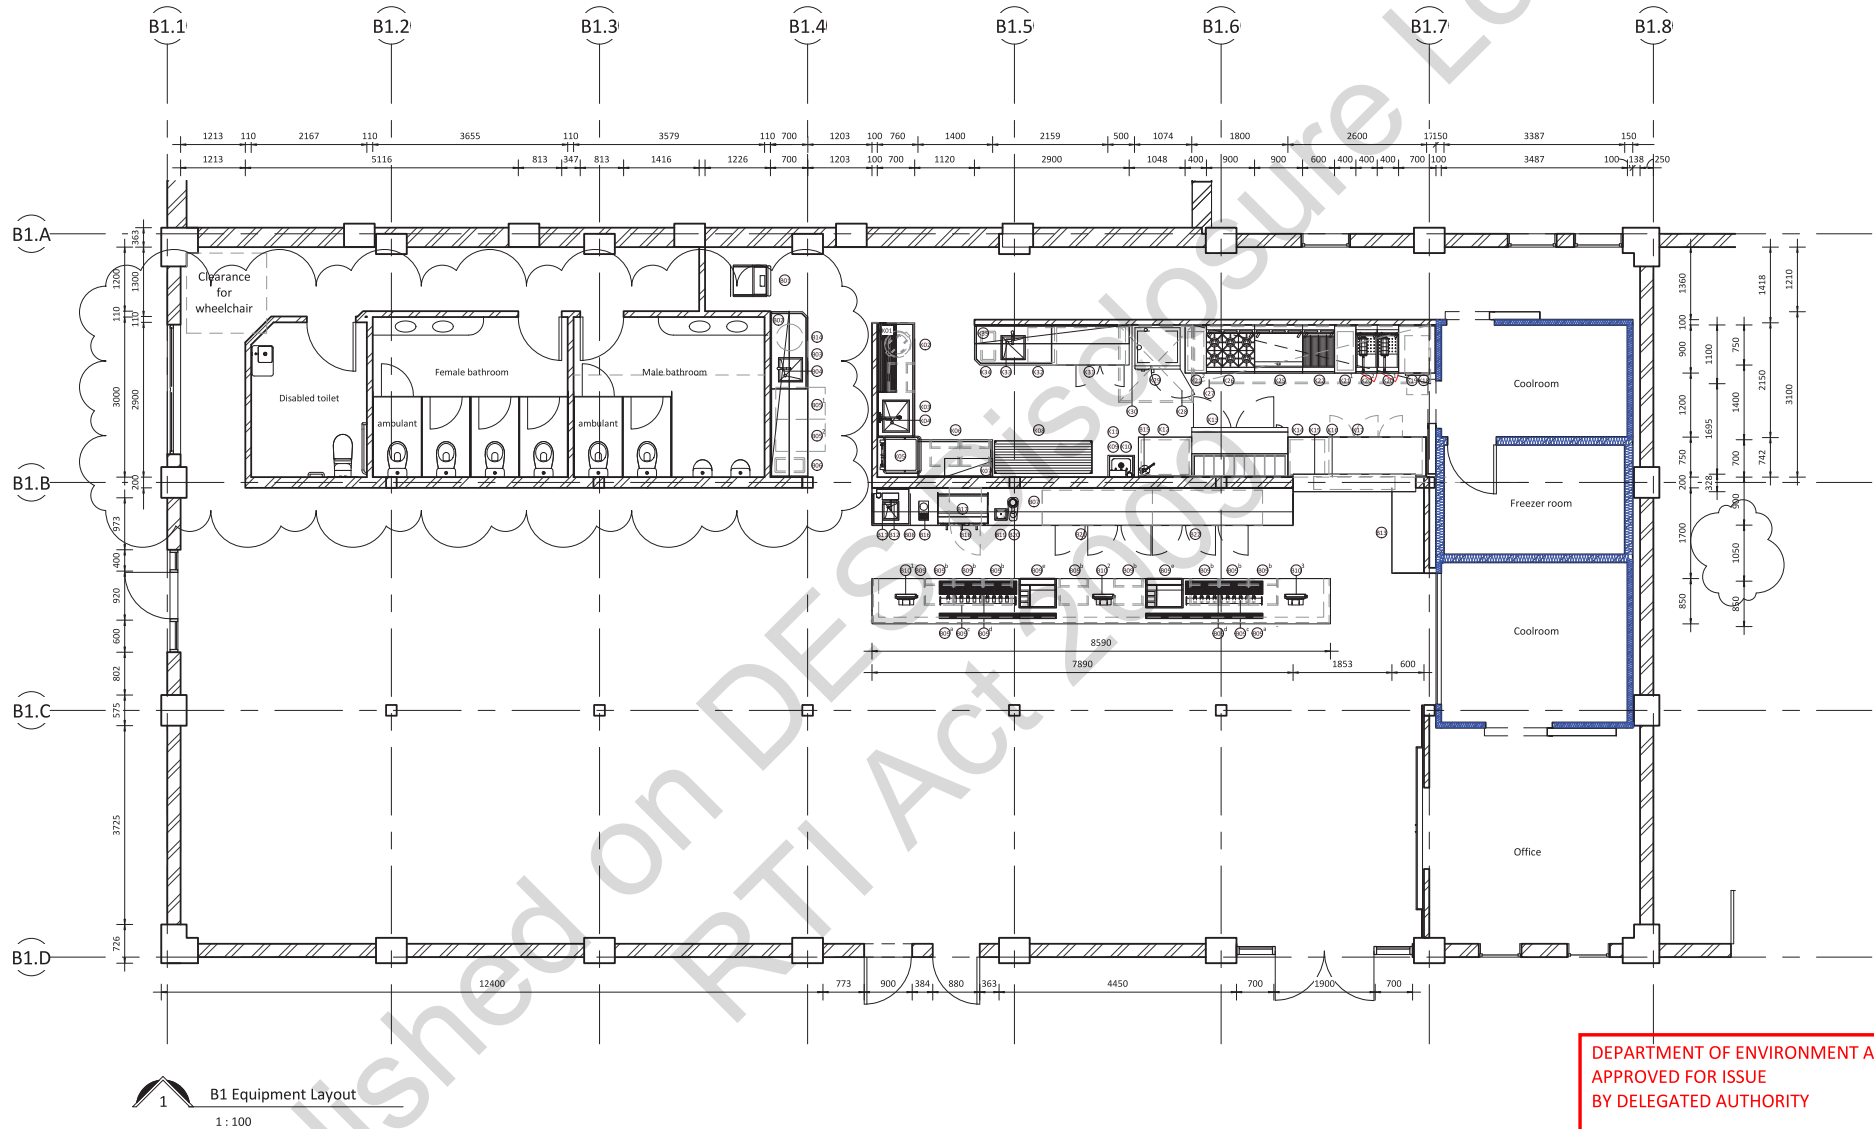

DEPARTMENT OF ENVIRONMENT AND SCIENCE
APPROVED FOR ISSUE
BY DELEGATED AUTHORITY

EXEMPTION CERTIFICATE ref: 202010-10769 EC
DATE: 15 OCTOBER 2020



Project: Revel Brewing Co 2.0
Address: 82 Colmslie Rd, Morningside, QLD

DISCLAIMER:

- All drawings are to be read in conjunction with associated engineers drawings where applicable. All equipment, applications and furniture items shown are close to accurate representations and exact dimensions and clearance requirements should be checked with supplier prior to installation.
- All dimensions are to be checked on site prior to any on site construction or off site fabrication. Use written dimensions only, do not scale from printed or electronic drawings. Electronic formatted drawings should be checked for accuracy against the equivalent hard copy issued by Hexa Design.
- No responsibility is accepted by Hexa Design for the misuse or alteration of this drawing in any format.
- The designs and concepts expressed on this drawing are owned by Hexa Design and will be assigned to the client on completion for the sole purpose of the intended project use only. Any other use or reproduction must be approved by Hexa Design.

B1 Equipment Layout		Sheet No: A26	
Date: 08-Sep-20 10:37:26 AM	REVISION	AMENDMENT	DATE
		47 of 82	
Scale: 1 : 100	@ A3		

KITCHEN EQUIPMENT LEGEND

K01-	Custom s/s 2 tier pot shelving + supporting brackets 1300W x 350D
K02-	"Rubbermaid" Brute bin 75lt with dolly to suit Model: 2620-2640
K03-	Custom s/s inlet bench with wet edges 2150W x 700D x 900H including: a- LHS s/s wash sink 600x500x300 b- s/s dish rack 550x500 c- 300H splashback + LHS 300H splashback to suit dishwasher
K04-	"Global" Tapware rinsemaid prerinse assembly with pot filler Model: GRM032512-FH
K05-	"Washtech" Pass through dishwasher Model: M2S
K06-	Custom s/s outlet bench with wet edges 1400W x 700D x 900H including: a- s/s dish rack 550x500 x2 b- 300H splashback + RHS 300H splashback to suit dishwasher
K07-	Custom s/s 2 tier wall shelving + supporting brackets 900W x 350D
K08-	"Mantova" Real tuff 4 tier shelving Model: 1800L x 600D
K09-	"Stoddart" wall mounted hand basin with 300mm splashback Model: Model: WB.H1.300
K10-	"Global" Standard basin mixer Model: GMB
K11-	Paper towel & soap dispensers
K12-	Custom s/s work bench 1000W x 750D x 900H including: a- RHS s/s 2 tier shelving b- 150H splashback
K13-	"Skope" 2 door pizza counter chiller Model: BC180-P-2RROS-E
K14-	Custom s/s work bench 2600W x 750D x 900H including: a- RHS s/s 2 tier shelving 650W b- 150H splashback + LHS 150H splashback
K15-	Custom s/s 2 tier pass through shelving 2300W x 300D
K16-	"Hatco" Heat lamp Model: GRAH-60
K17-	"Skope" 3 door u/counter fridge Model: RF7.UBF.3.SD
K18-	Custom s/s infill bench 700W x 900D x 900H including: (Provide rear costers + front legs) a- 185H splashback + RHS 185H splashback
K19-	"Adande" Compact chiller Model: VCC1.SCW
K20-	"Blue Seal" Deep fryer x2 Model: GT18
K21-	Custom s/s infill bench 400W x 900D x 900H including: x2 (Provide rear costers + front legs) a- s/s 2 tier shelving b- 185H splashback

K22-	"Blue Seal" Ghargrill Model: GH594-B
K23-	Spare
K24-	Spare
K25-	"Blue Seal" Flat griddle Model: GP516-B
K26-	"Blue Seal" 6 Burner cooktop Model: G516D-LS
K27-	Custom s/s exhaust hood 4450W x 1100D x 800H
K28-	Custom s/s exhaust hood 1400W x 1450D x 800H
K29-	"Convotherm" 7 tray combi oven Model: C4ESD6.10C
K30-	Custom s/s wall sheet 5850W x 2100H
K31-	"Skope" 2 door u/counter fridge Model: RF7.UBF.2.SD
K32-	Custom s/s prep bench with wet edges 2900W x 750D x 900H including: a- LHS s/s prep sink 450x450x300 b- LHS 100x100 45° mitre cut edge to suit walk-way c- LHS s/s 2 tier shelving 500W d- 300H splashback
K33-	"Global" s/s dual hob/deck tap w/- standard swivel spout Model: GS03G3010
K34-	Slim bin
K35-	Custom s/s 2 tier wall shelving + supporting brackets 2900W x 350D


BAR EQUIPMENT LEGEND

B01-	"Scotsman" Ice machine Model: MXG M 328 AS / NB 193
B02-	Custom s/s 2 tier wall shelving + supporting brackets 3100 x 350
B03-	Custom s/s work bench with wet edges 3100W x 700D x 900H including: a-LHS s/s wash sink 450x450x300 b- s/s glass rack 550x500 c- RHS 100x100 45° mitre cut edge to suit walk-way d-300H splashback + LHS 300 splashback
B04-	"Global" s/s dual hob/deck tap w/- standard swivel spout Model: GS03S3010
B05-	"Washtech" Glass washer x2 Model: XU
B06-	Slim bin
B07-	Custom made wine shelving
B08-	Custom made joinery with s/s top 7890W x 700D x 900H including: a- LHS s/s hand basin 300x350x250
B09-	Custom s/s bar frame+ Stone top 8590W x 850D x 900H including: a-Front Counter (By joiner) b- s/s glass rack 550W x 600D x8 c- 10 font beer taps x2 d- s/s drip tray 1450Wx 350D x 25H x2 e- s/s ice well with post mix gun 700Wx 600D x 400H x2
B10-	Pos + printer x3
B11-	"Global" Standard basin mixer Model: GMB
B12-	Paper towel & soap dispensers
B13-	Custom made joinery 1600W x 600D x 900H
B14-	Hot water unit 50Lt
B15-	Fire extinguisher and fire blanket
B16-	Jug rinser
B17-	3 Group coffee machine
B18-	"Anvil Aire" s/s single door under bench fridge Model: FBC0200
B19-	Knock box
B20-	Coffee grinder
B21-	"Skope" 3 door u/counter fridge (Remote-Left service) Model: CL600r-3SW
B22-	"Skope" 3 door u/counter fridge (Remote-Right service) Model: CL600r-3SW

DEPARTMENT OF ENVIRONMENT AND SCIENCE
APPROVED FOR ISSUE
BY DELEGATED AUTHORITY

EXEMPTION CERTIFICATE ref: 202010-10769 EC
DATE: 15 OCTOBER 2020

 <div>HEXA HOSPITALITY DESIGN</div> <div>20-158</div> <div>FOODSERVICE DESIGN PROFESSIONALS</div> <div>www.hexadesign.com.au</div>	Project: Revel Brewing Co 2.0	<div>DISCLAIMER:</div> <ul style="list-style-type: none">All drawings are to be read in conjunction with associated engineers drawings where applicable. All equipment, applications and furniture items shown are close to accurate representations and exact dimensions and clearance requirements should be checked with supplier prior to installation.All dimensions are to be checked on site prior to any on site construction or off site fabrication. Use written dimensions only, do not scale from printed or electronic drawings. Electronic formatted drawings should be checked for accuracy against the equivalent hard copy issued by Hexa Design.No responsibility is accepted by Hexa Design for the misuse or alteration of this drawing in any format.The designs and concepts expressed on this drawing are owned by Hexa Design and will be assigned to the client on completion for the sole purpose of the intended project use only. Any other use or reproduction must be approved by Hexa Design.	Equipment Legend		Sheet No: A27	
	Address: 82 Colmslie Rd, Morningside, QLD		Date: 08-Sep-20 10:30:51 AM	REVISION	AMENDMENT	DATE
				48 of 82		
			Scale: @ A3			

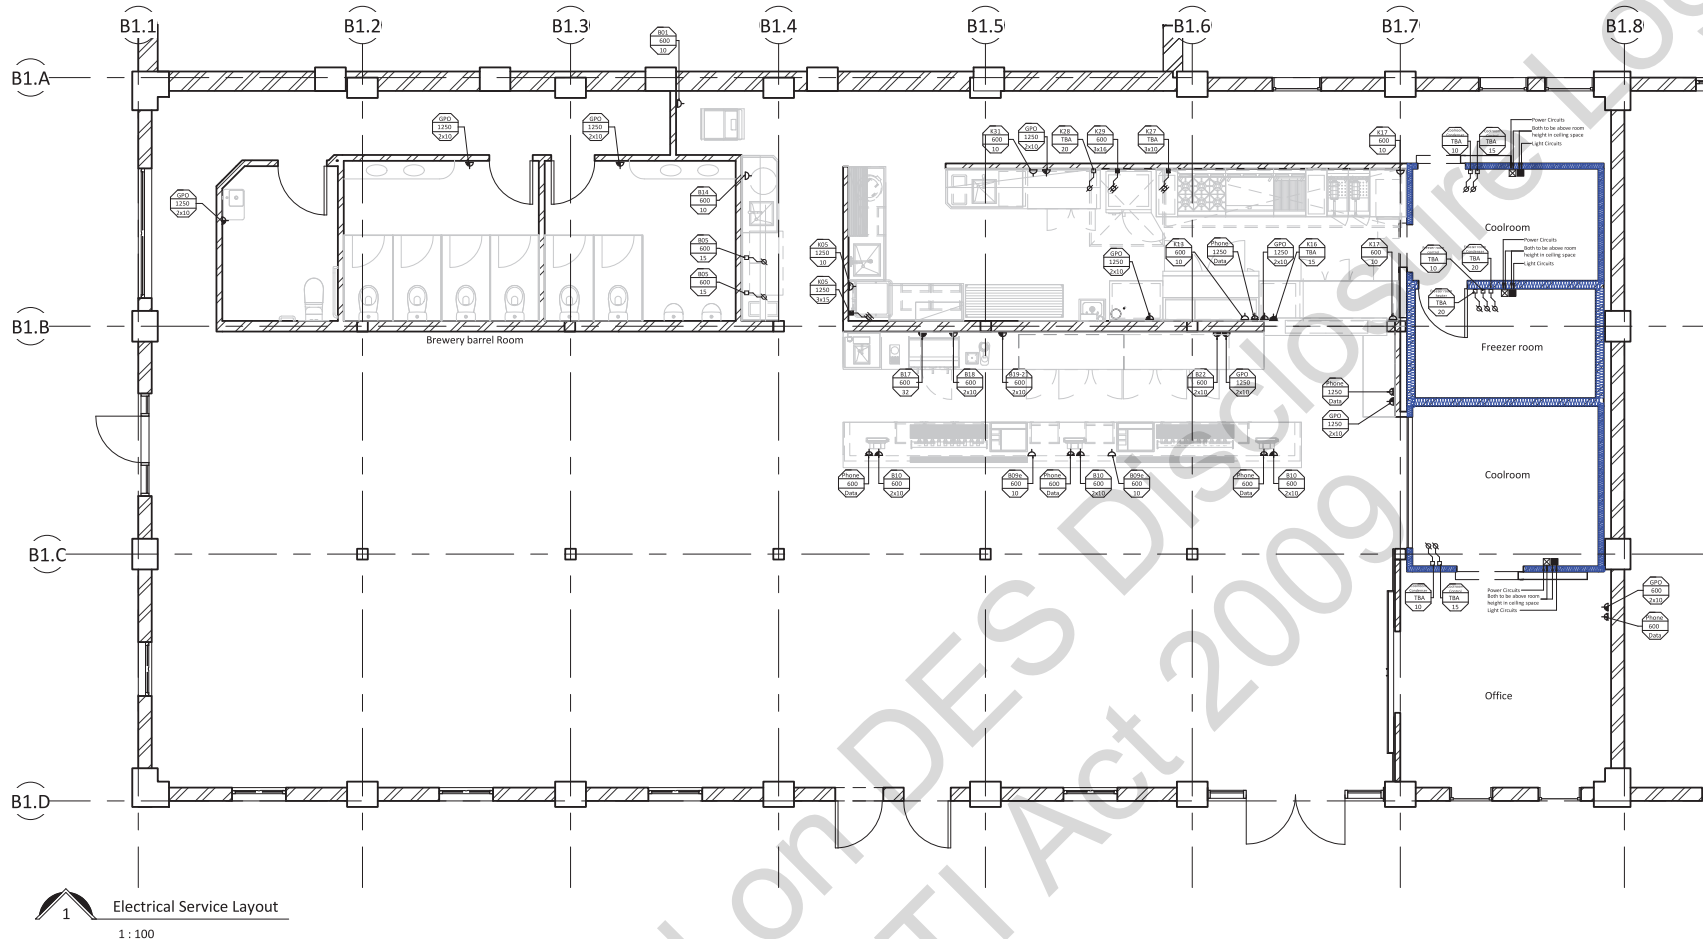

ELECTRICAL LEGEND

- 001
450
2.4
- ITEM NUMBER (001=1_ ABOVE FINISHED FLOOR LEVEL MAX.TOTAL LOAD IN Amp
- 1PHASE DIRECT ELECTRICAL CONNECTION SHOWING ISOLATOR LOCATION
- 3PHASE/ 415V DIRECT ELECTRICAL CONNECTION SHOWING ISOLATOR LOCATION
- SINGLE PHASE GENERAL POWER SUPPLY 10Amp OR LESS (GPO) 15 Amp OR MORE (SPO)
- SINGLE PHASE DOUBLE POWER SUPPLY
- 10AMP GPO FOR CASH REGISTER. PROVIDE DEDICATED CIRCUIT AND CONDUIT FOR DATA CABLEING. COMMUNICATIONS PORT TO ACCOMMODATE TELEPHONE & DATA CABLEING
- ELECTRICAL SWITCH - ONE WAY
- KITCHEN SUB-BOARD - SIZE & WIRING TO BE DETERMINED BY OTHERS

KITCHEN EQUIPMENT LEGEND

- K05- "Washtech" Pass through dishwasher
Model: M2S /415V - 50Hz - 3Phase - 3x15Amp - 9Kw
- K13- "Skope" 2 door pizza counter chiller
Model: BC180-P-2RROS-E /120V - 50Hz - 2.9Amp - 430W
- K16- "Hatco" Heat lamps
Model: GRAH-60 /240V - 50Hz - 11.7Amp - 1400W
- K17- "Skope" 3 door u/counter fridge
Model: RF7.UBF.3.SD /240V - 50Hz - 2Amp
- K19- "Adande" Compact chiller
Model: VCC1.SCW /230V - 50Hz - 10Amp - 197W
- K27- Custom s/s exhaust hood 4450W x 1100D x 800H
3Phase - 3x10Amp
- K28- Custom s/s exhaust hood 1400W x 1450D x 800H
1Phase - 20Amp
- K29- "Convotherm" 7 tray combi oven with stand
Model: C4ESD6.10C /400V - 50Hz - 3Phase - 3x16Amp - 11Kw
- K31- "Skope" 2 door u/counter fridge
Model: RF7.UBF.2.SD /240V - 50Hz - 4Amp

BAR EQUIPMENT LEGEND

- B01- "Scotsman" Ice machine
Model: MXG M 328 AS / NB 193 /240V - 50Hz - 10Amp - 1200W
- B05- "Hobart" Glass washer x2
Model: ECOMAX 504 /240V - 50Hz - 1Phase - 15Amp
- B10- Pos + printer x3 /240V - 50Hz - 10Amp
- B14- Hot water unit 50LT /240V - 50Hz - 10Amp
- B17- 3 Group coffee machine /240V - 50Hz - 32Amp
- B18- "Anvil Aire" s/s single door under bench fridge
Model: FBC0200/240V - 50Hz - 10Amp
- B20- Coffee grinder /240V - 50Hz - 10Amp
- B21- "Skope" 3 door u/counter fridge (Remote-Left service)
Model: CL600r-35W/240V - 50Hz - 10Amp
- B22- "Skope" 3 door u/counter fridge (Remote-Right service)
Model: CL600r-35W/240V - 50Hz - 10Amp

DEPARTMENT OF ENVIRONMENT AND SCIENCE
APPROVED FOR ISSUE
BY DELEGATED AUTHORITY

EXEMPTION CERTIFICATE ref: 202010-10769 EC
DATE: 15 OCTOBER 2020



Project: Revel Brewing Co 2.0

Address: 82 Colmslie Rd, Morningside, QLD



DISCLAIMER:

- All drawings are to be read in conjunction with associated engineers drawings where applicable. All equipment, applications and furniture items shown are close to accurate representations and exact dimensions and clearance requirements should be checked with supplier prior to installation.
- All dimensions are to be checked on site prior to any on site construction or off site fabrication. Use written dimensions only, do not scale from printed or electronic drawings. Electronic formatted drawings should be checked for accuracy against the equivalent hard copy issued by Hexa Design.
- No responsibility is accepted by Hexa Design for the misuse or alteration of this drawing in any format.
- The designs and concepts expressed on this page are owned by Hexa Design and will be assigned to the client on completion for the sole purpose of the intended project use only. Any other use or reproduction must be approved by Hexa Design.

FIGURE

Electrical Service Layout

Sheet No: A28

Date: 08-Sep-20 10:31:02 AM

Scale: 1 : 100

@ A3

REVISION


Rev.

AMENDMENT

DATE

49 of 82

Please confirm gas type prior to order equipment

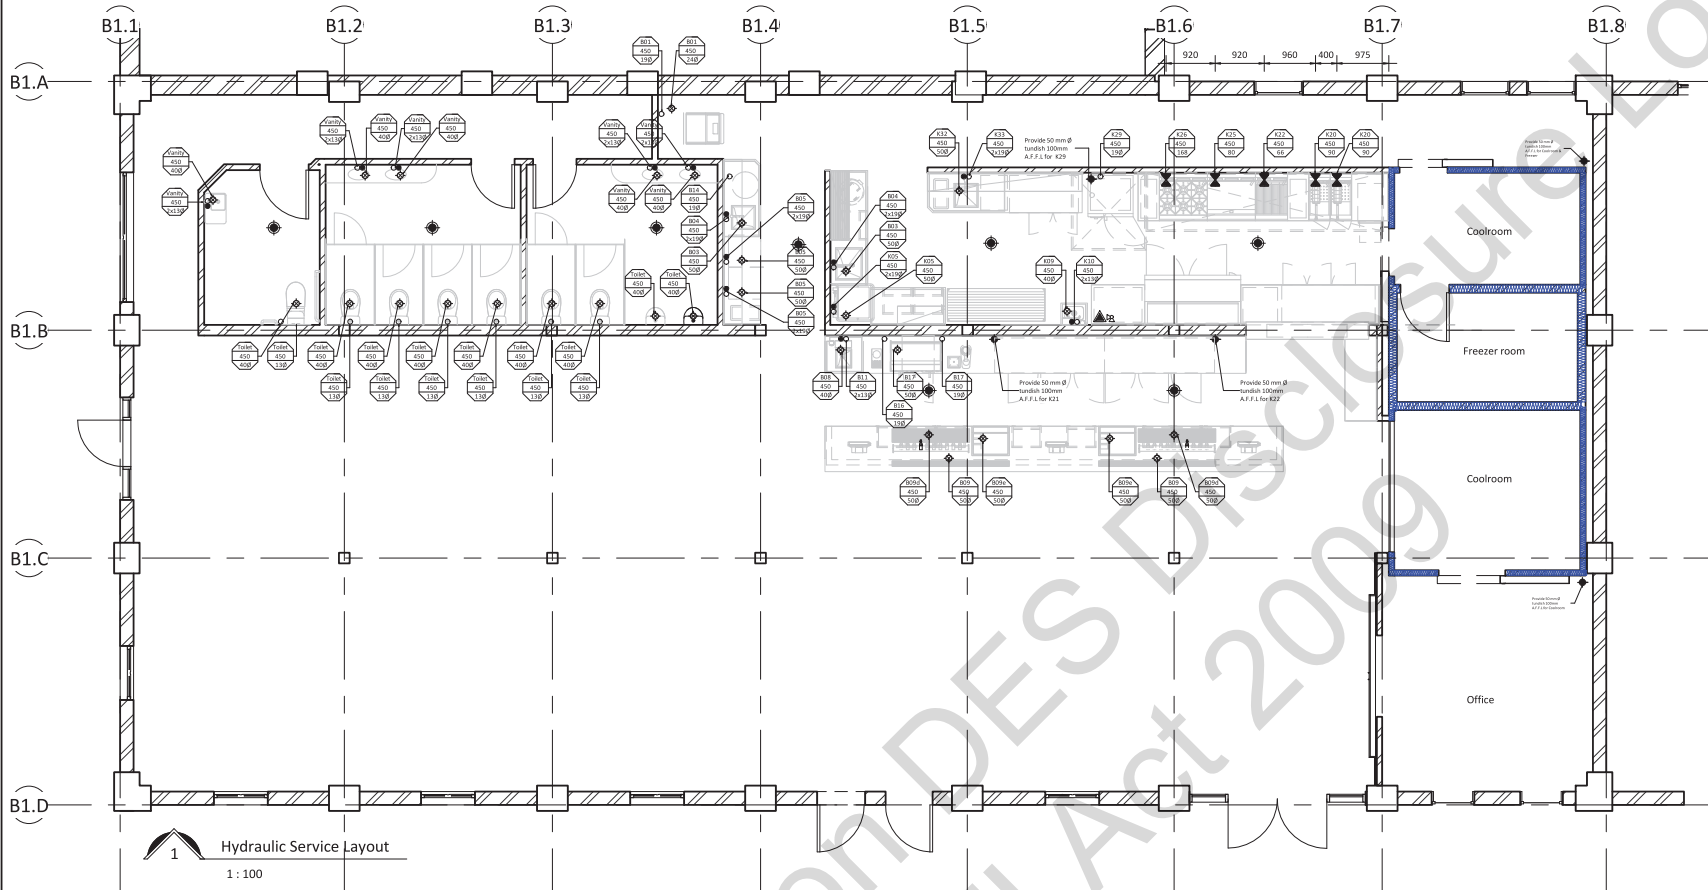

HYDRAULIC LEGEND

WATER

001 ITEM NUMBER
450 CENTER ABOVE FINISHED FLOOR LEVEL
2.4 QUANTITY x(O) NOM. BORE PIPE DIAMETER

- HOT WATER PIPE & STOP VALVE
- COLD WATER PIPE & STOP VALVE
- COLD WATER PIPE WITH TAPSET
- ◆ EQUIPMENT CONNECTION POINT
- ⊗ COLD WATER CONNECTION WITH ISOLATING VALVE, ADJ. PRESS

WASTE

- ⊗ DIRECT WASTE CONNECTION
- ◆ TUNDISH DRAIN CONNECTION
- FLOOR WASTE 150mm
- ⊗ FLOOR TROUGH WASTE

GAS

001 ITEM NUMBER
450 ABOVE FINISHED FLOOR LEVEL
2.4 MJ / pH NATURAL OR LPG GAS

- ⊗ EQUIPMENT CONNECTION SUPPLY WITH GAS ISOLATION VALVE

FIRE

- ▲ FIRE EXTINGUISHER
- ⊗ EMERGENCY GAS SHUT OFF VALVE

DEPARTMENT OF ENVIRONMENT AND SCIENCE
APPROVED FOR ISSUE
BY DELEGATED AUTHORITY

EXEMPTION CERTIFICATE ref: 202010-10769 EC
DATE: 15 OCTOBER 2020

KITCHEN EQUIPMENT LEGEND

- K03- Custom s/s inlet bench with wet edges 2150W x 700D x 900H including:
a- LHS s/s wash sink 600x500x300
b- s/s dish rack 550x500
c- 300H splashback + LHS 300H splashback to suit dishwasher
Model: GRM032512-FH
- K04- "Global" Tapware rinsemaid pre-rinse assembly with pot filler
Model: GRM032512-FH
- K05- "Washtech" Pass through dishwasher
Model: M25
- K09- "Stoddart" wall mounted hand basin with 300mm splashback
Model: WB.H1.300
- K10- "Global" Standard basin mixer
Model: GMB
- K20- "Blue Seal" Deep fryer x2
Model: GT18
- K22- "Blue Seal" Ghargrill
Model: GH594-B

- K25- "Blue Seal" Flat griddle
Model: GP516-B
- K26- "Blue Seal" 6 Burner cooktop
Model: GS16D-L5
- K29- "Convotherm" 7 tray combi oven
Model: C4ESD6.10C
- K32- Custom s/s prep bench with wet edges 2900W x 750D x 900H including:
a- LHS s/s prep sink 450x450x300
b- LHS 100x100 45° mitre cut edge to suit walk-way
c- RHS s/s 2 tier shelving 500W
d- 300H splashback
- K33- "Global" s/s dual hob/deck tap w/- standard swivel spout
Model: GS03G3010

BAR EQUIPMENT LEGEND

- B01- "Scotsman" Ice machine
Model: MXG M 328 AS / NB 193
- B03- Custom s/s work bench with wet edges 3100W x 700D x 900H including:
a- LHS s/s wash sink 450x450x300
b- s/s glass rack 550x500
c- RHS 100x100 45° mitre cut edge to suit walk-way
d- 300H splashback + LHS 300 splashback
Model: GS03G3010
- B04- "Global" Standard basin mixer
Model: GMB
- B05- "Hobart" Glass washer x2
Model: ECOMAX 504
- B08- Custom made joinery with s/s top 7890W x 600D x 900H including:
a- LHS s/s hand basin 300x350x250

- B09- Custom s/s bar frame+ Stone top 8590W x 850D x 900H including:
a- Front Counter (By joiner)
b- s/s glass rack 550W x 600D x8
c- 10 front beer taps x2
d- s/s drip tray 1450Wx 350D x 25H x2
e- s/s ice well with post mix gun 700Wx 600D x 400H x2
- B11- "Global" Standard basin mixer
Model: GMB
- B14- Hot water unit 50L
- B16- Jug rinsers
- B17- 3 Group coffee machine
- B21- "Williams-Boronia" 3 door u/counter fridge (Remote-Left service)
Model: HB3R
- B22- "Williams-Boronia" 3 door u/counter fridge (Remote-Right service)
Model: HB3R



Project: Revel Brewing Co 2.0
Address: 82 Colmslie Rd, Morningside, QLD



DISCLAIMER:

- All drawings are to be read in conjunction with associated engineers drawings where applicable. All equipment, applications and furniture items shown are close to accurate representations and exact dimensions and clearance requirements should be checked with supplier prior to installation.
- All dimensions are to be checked on site prior to any on site construction or off site fabrication. Use written dimensions only, do not scale from printed or electronic drawings. Electronic formatted drawings should be checked for accuracy against the equivalent hard copy issued by Hexa Design.
- No responsibility is accepted by Hexa Design for the misuse or alteration of this drawing in any format.
- The designs and concepts expressed on this page are owned by Hexa Design and will be assigned to the client on completion for the sole purpose of the intended project use only. Any other use or reproduction must be approved by Hexa Design.

Hydraulic Service Layout		Sheet No: A29	
Date: 08-Sep-20 10:31:15 AM	REVISION	AMENDMENT	DATE
Scale: 1 : 100 @ A3	Rev.		00-00-00
	Rev.	50 of 82	00-00-00
	Rev.		00-00-00

Please confirm gas type prior to order equipment

HYDRAULIC LEGEND

WATER

001	ITEM NUMBER
450	CENTER ABOVE FINISHED FLOOR LEVEL
2.4	QUANTITY x(O) NOM. BORE PIPE DIAMETER

- HOT WATER PIPE & STOP VALVE
- COLD WATER PIPE & STOP VALVE
- COLD WATER PIPE WITH TAPSET
- ◆ EQUIPMENT CONNECTION POINT
- ⊗ COLD WATER CONNECTION WITH ISOLATING VALVE, ADJ. PRESS


WASTE

- ⊗ DIRECT WASTE CONNECTION
- ◆ TUNDISH DRAIN CONNECTION
- FLOOR WASTE 150mm
- ⊗ FLOOR TROUGH WASTE

GAS

001	ITEM NUMBER
450	ABOVE FINISHED FLOOR LEVEL
2.4	MJ / pH NATURAL OR LPG GAS

- ⊗ EQUIPMENT CONNECTION SUPPLY WITH GAS ISOLATION VALVE
- ▲ FIRE EXTINGUISHER
- ⊗ EMERGENCY GAS SHUT OFF VALVE

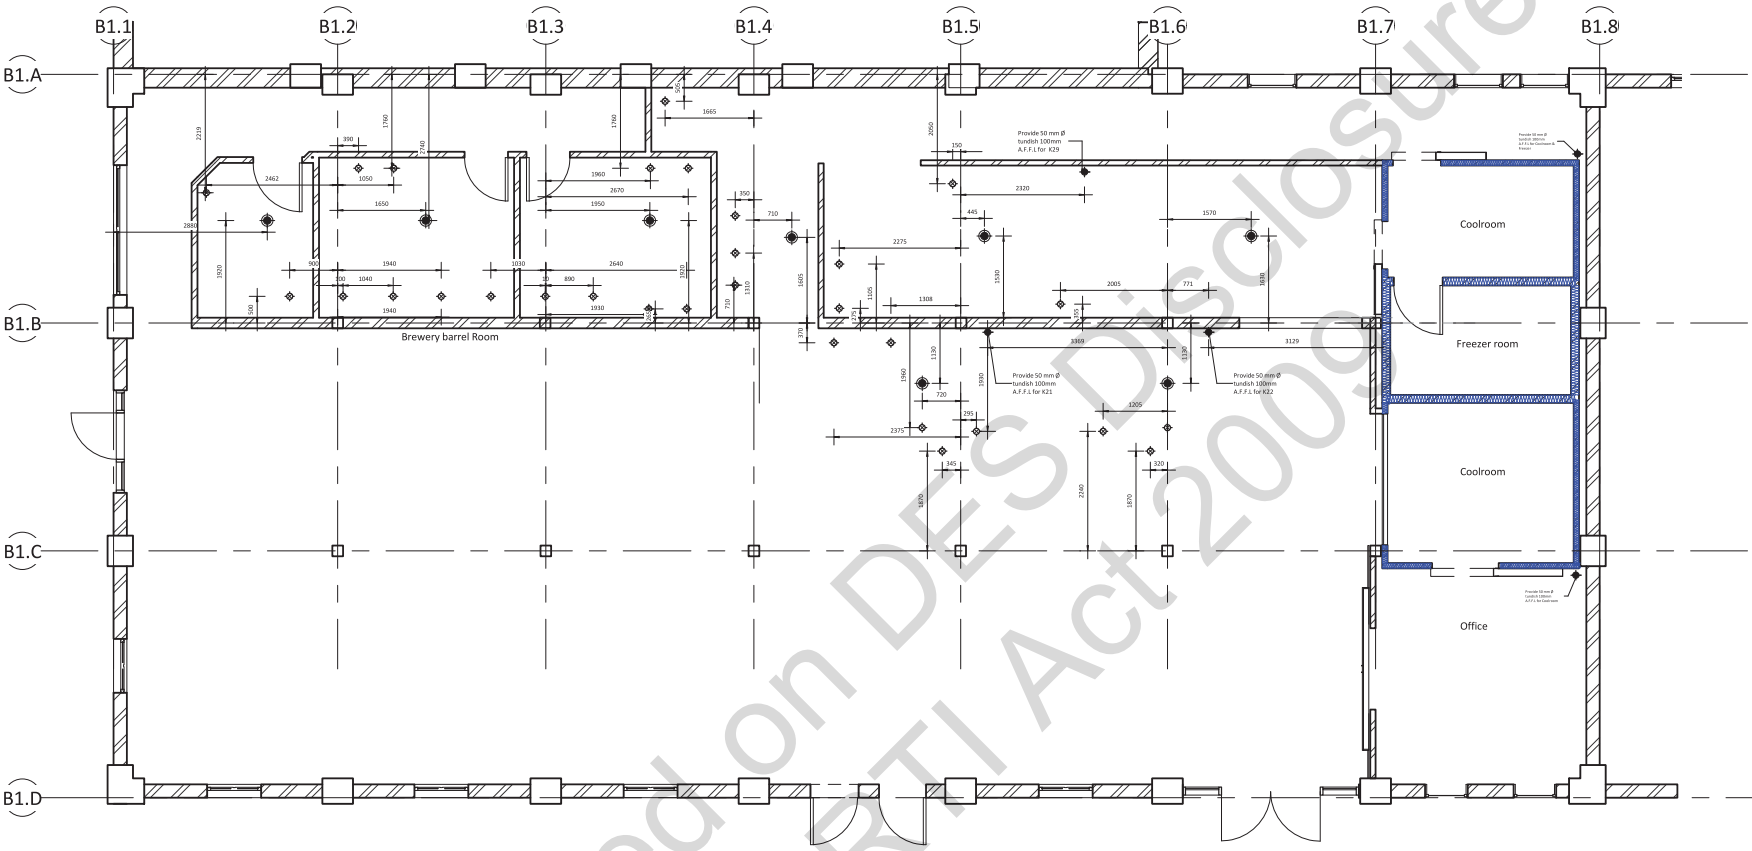

1 Penetration Service Layout
1 : 100

DEPARTMENT OF ENVIRONMENT AND SCIENCE
APPROVED FOR ISSUE
BY DELEGATED AUTHORITY

EXEMPTION CERTIFICATE ref: 202010-10769 EC
DATE: 15 OCTOBER 2020

HEXA HOSPITALITY DESIGN

20-158

FOODSERVICE DESIGN PROFESSIONALS

www.hexadesign.com.au


Project: Revel Brewing Co 2.0

Address: 82 Colmslie Rd, Morningside, QLD

DISCLAIMER:

- All drawings are to be read in conjunction with associated engineers drawings where applicable. All equipment, applications and furniture items shown are close to accurate representations and exact dimensions and clearance requirements should be checked with supplier prior to installation.
- All dimensions are to be checked on site prior to any on site construction or off site fabrication. Use written dimensions only, do not scale from printed or electronic drawings. Electronic formatted drawings should be checked for accuracy against the equivalent hard copy issued by Hexa Design.
- No responsibility is accepted by Hexa Design for the misuse or alteration of this drawing in any format.
- The designs and concepts expressed on this page are owned by Hexa Design and will be assigned to the client on completion for the sole purpose of the intended project use only. Any other use or reproduction must be approved by Hexa Design.

B1 Penetration Service Layout		Sheet No: A30	
Date: 08-Sep-20 10:31:30 AM	REVISION	AMENDMENT	DATE
	Rev.		Checker
	Rev.	51 of 82	Approver
	Rev.		00-00-00
Scale: 1 : 100 @ A3			

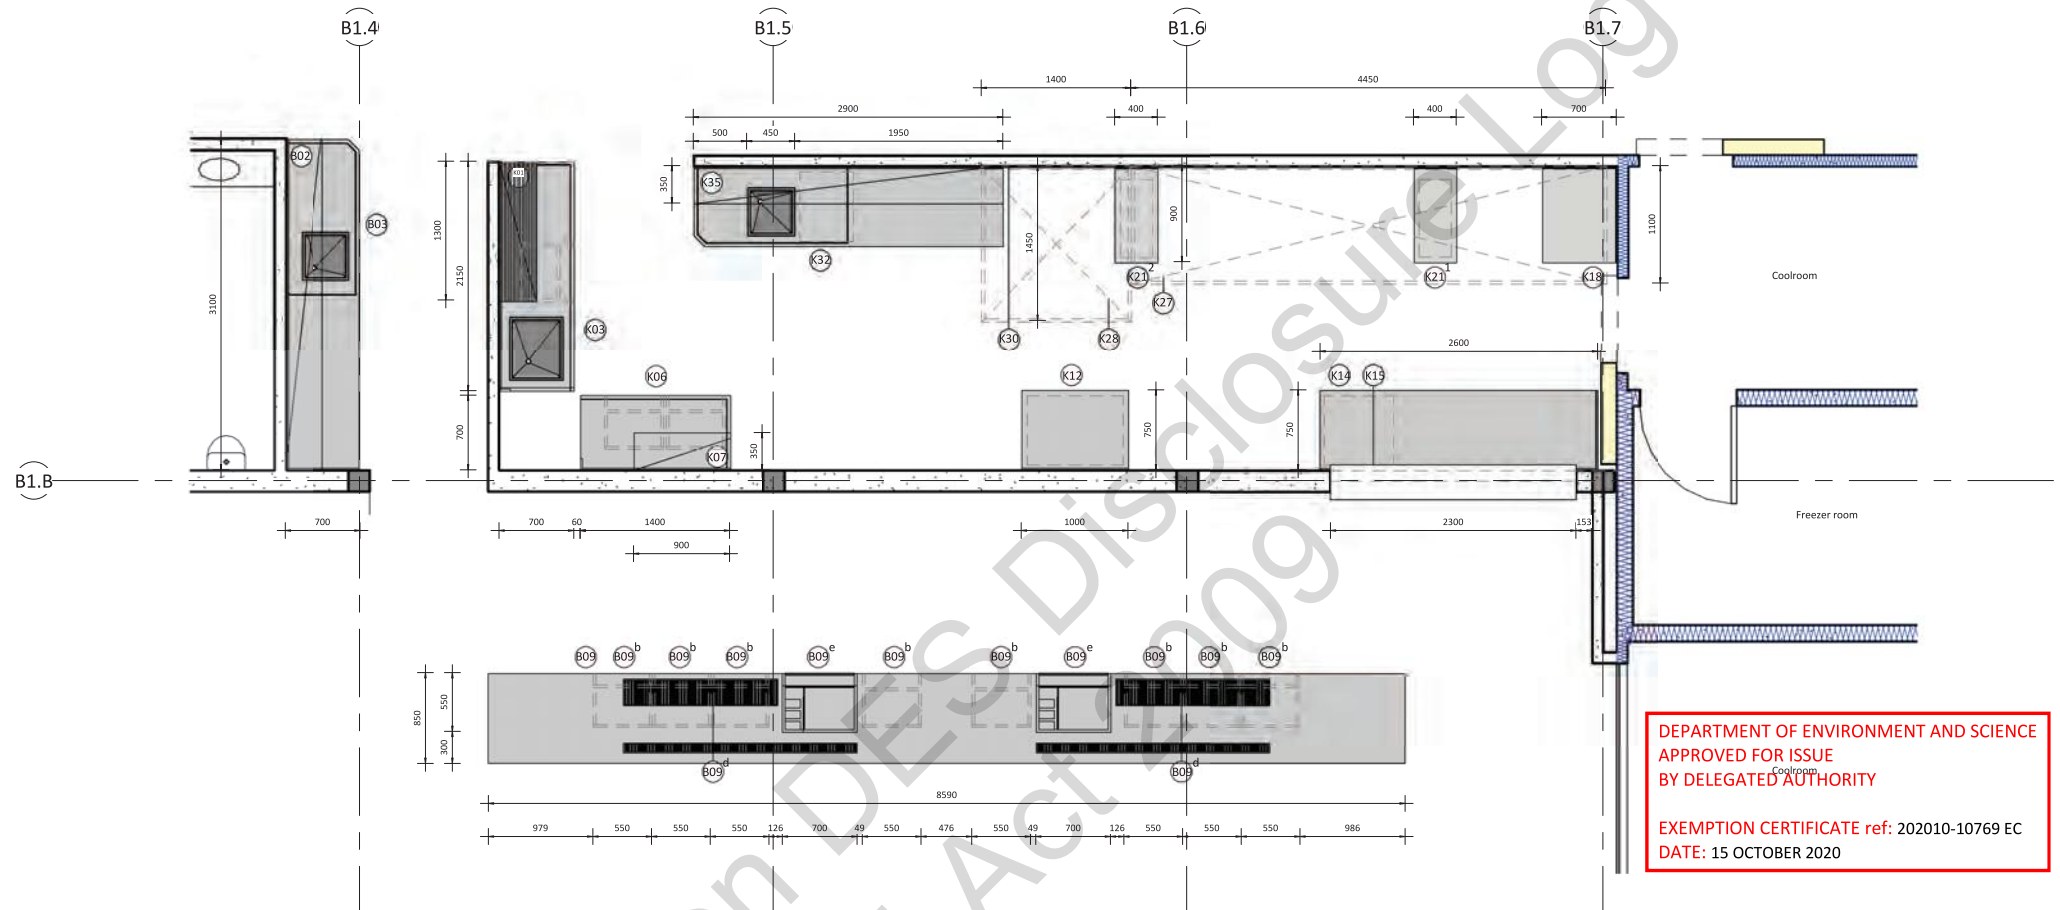

KITCHEN EQUIPMENT LEGEND

- K01- Custom s/s 2 tier pot shelving + supporting brackets
1300W x 350D
- K03- Custom s/s inlet bench with wet edges 2150W x 700D x 900H including:
a- LHS s/s wash sink 600x500x300
b- s/s dish rack 550x500
c- 300H splashback + LHS 300H splashback to suit dishwasher
- K06- Custom s/s outlet bench with wet edges 1400W x 700D x 900H including:
a- s/s dish rack 550x500 x2
b- 300H splashback + RHS 300H splashback to suit dishwasher
- K07- Custom s/s 2 tier wall shelving + supporting brackets
900W x 350D
- K09- "Stoddart" wall mounted hand basin with 300mm splashback
Model: Model: WB.H1.300
- K12- Custom s/s work bench 1000W x 750D x 900H including:
a- RHS s/s 2 tier shelving
b- 150H splashback
- K14- Custom s/s work bench 2600W x 750D x 900H including:
a- RHS s/s 2 tier shelving 650W
b- 150H splashback + LHS 150H splashback

- K15- Custom s/s 2 tier pass through shelving
2300W x 300D
- K18- Custom s/s infill bench 700W x 900D x 900H including: **(Provide rear costers + front legs)**
a- 185H splashback + RHS 185H splashback
- K21- Custom s/s infill bench 400W x 900D x 900H including: **x2 (Provide rear costers + front legs)**
a- s/s 2 tier shelving
b- 185H splashback
- K27- Custom s/s exhaust hood 4450W x 1100D x 800H
- K28- Custom s/s exhaust hood 1400W x 1450D x 800H
- K30- Custom s/s wall sheet 5850W x 2100H
- K32- Custom s/s prep bench with wet edges 2900W x 750D x 900H including:
a- LHS s/s prep sink 450x450x300
b- LHS 100x100 45" mitre cut edge to suit walk-way
c- RHS s/s 2 tier shelving 500W
d- 300H splashback
- K35- Custom s/s 2 tier wall shelving + supporting brackets
2900W x 350D

BAR EQUIPMENT LEGEND

- B02- Custom s/s 2 tier wall shelving + supporting brackets
3100 x 350
- B03- Custom s/s work bench with wet edges 3100W x 700D x 900H including:
a- LHS s/s wash sink 450x450x300
b- s/s glass rack 550x500
c- RHS 100x100 45" mitre cut edge to suit walk-way
d- 300H splashback + LHS 300 splashback
- B08- Custom made joinery with s/s top 7890W x 600D x 900H including:
a- LHS s/s hand basin 300x350x250
- B09- Custom s/s bar frame+ Stone top 8590W x 850D x 900H including:
a- Front Counter (By joiner)
b- s/s glass rack 550W x 600D x8
c- 10 font beer taps x2
d- s/s drip tray 1450Wx 350D x 25H x2
e- s/s ice well with post mix gun 700Wx 600D x 400H x2




DISCLAIMER:

- All drawings are to be read in conjunction with associated engineers drawings where applicable. All equipment, applications and furniture items shown are close to accurate representations and exact dimensions and clearance requirements should be checked with supplier prior to installation.
- All dimensions are to be checked on site prior to any on site construction or off site fabrication. Use written dimensions only, do not scale from printed or electronic drawings. Electronic formatted drawings should be checked for accuracy against the equivalent hard copy issued by Hexa Design.
- No responsibility is accepted by Hexa Design for the misuse or alteration of this drawing in any format.
- The designs and concepts expressed in this drawing are the property of Hexa Design and will be assigned to the client on completion for the sole purpose of the intended project use only. Any other use or reproduction must be approved by Hexa Design.


S/S Works Layout		Sheet No: A31	
Date: 08-Sep-20 10:31:40 AM	REVISION	AMENDMENT	DATE
		52 of 82	
Scale: 1 : 50	@ A3		

Item	Description	Material	Note
1	Bench top	1.2mm 304 grade* N 4 S.S	S/Steel benchtop adhered to bench frames and crossbracing with 3m brand VHB double sided tape with angel folded type wet edge
2	Frames	25x25x1.2mm 304 grade* N 4 S.H.S	Weld & polished Open ends with nylon caps on
3	Legs	25x25x1.2mm 304 grade* N 4 S.H.S	with adjustable Stainless Steel PIN foot
4	Foot	stainless pin foot	-
5	Sink bowl	1.2mm 304 grade* N 4 S.S	sink bowl welded into setdown bench top radiused of 25mm
6	Under Shelf	1.2mm 304 grade* N 4 S.S	Removable with 40mm fascia
7	Cross-rails	25x25x1.2mm 304 grade* N 4 S.H.S	Weld & polished Open ends with nylon caps on
8	Fallshaw swivel plate	MSA125G/MZPTB	Fix to underside of shelf frame
9	Over Shelf	1.2mm 304 grade* N 4 S.S	Weld & polished
10	Horizontal and cantilever frames	50x25x1.2mm 304 grade* N 4 S.H.S	Removable with 40mm fascia
11	Bench top	1.2mm 304 grade* N 4 S.S	S/Steel benchtop adhered to bench frames and crossbracing with 3m brand VHB double sided tape
12	Plywood	18mm	fully screwed and sealed to all frames


1 S/S Works tables
1 : 25

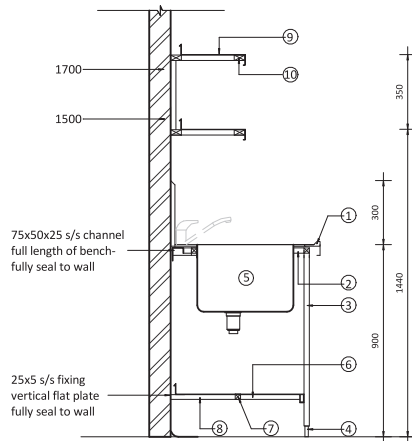


2 Wet area with prep sink detail
1 : 25

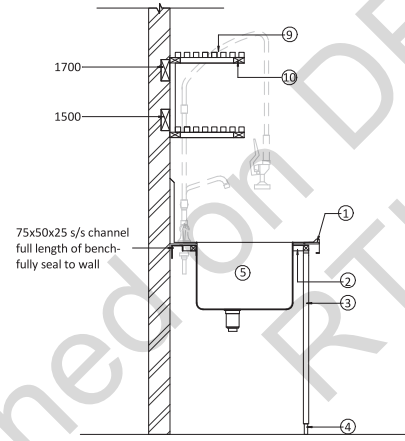

3 Wet area with wash sink detail
1 : 25

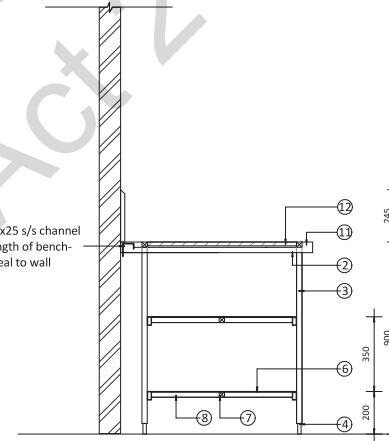

4 Typical s/s infill bench detail
1 : 25

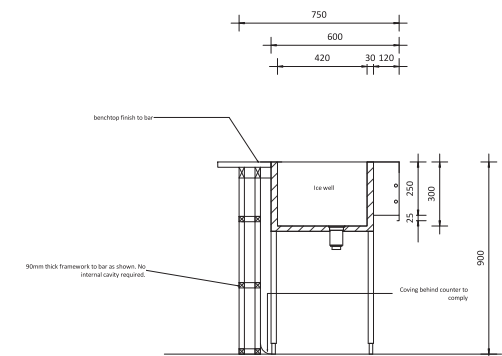

5 Typical s/s ice well detail
1 : 25

DEPARTMENT OF ENVIRONMENT AND SCIENCE
APPROVED FOR ISSUE
BY DELEGATED AUTHORITY

EXEMPTION CERTIFICATE ref: 202010-10769 EC
DATE: 15 OCTOBER 2020

HEXA HOSPITALITY DESIGN

20-158

FOODSERVICE DESIGN PROFESSIONALS

www.hexadesign.com.au

Project: Revel Brewing Co 2.0

Address: 82 Colmslie Rd, Morningside, QLD



DISCLAIMER:

- All drawings are to be read in conjunction with associated engineers drawings where applicable. All equipment, applications and furniture items shown are close to accurate representations and exact dimensions and clearance requirements should be checked with supplier prior to installation.
- All dimensions are to be checked on site prior to any on site construction or off site fabrication. Use written dimensions only, do not scale from printed or electronic drawings. Electronic formatted drawings should be checked for accuracy against the equivalent hard copy issued by Hexa Design.
- No responsibility is accepted by Hexa Design for the misuse or alteration of this drawing in any format.
- The designs and concepts expressed on this drawing are the property of Hexa Design and will be assigned to the client on completion for the sole purpose of the intended project use only. Any other use or reproduction must be approved by Hexa Design.

S/S Works Details		Sheet No: A32	
Date: 08-Sep-20 10:31:48 AM	REVISION	AMENDMENT	DATE
		53 of 82	
Scale: 1 : 25	@ A3		

NOTE:
EXHAUST CANOPY DUCT WORK AND
QUANTITY MAY VARY FROM AS SHOWN
AND IS TO BE CUSTOM MADE TO SUIT SITE
CONDITIONS.
THIS IS INDICATIVE ONLY

FINAL MECHANICAL VENTILATION
CERTIFICATE TO BE PROVIDED ON
COMPLETION AND TESTING OF CANOPY.

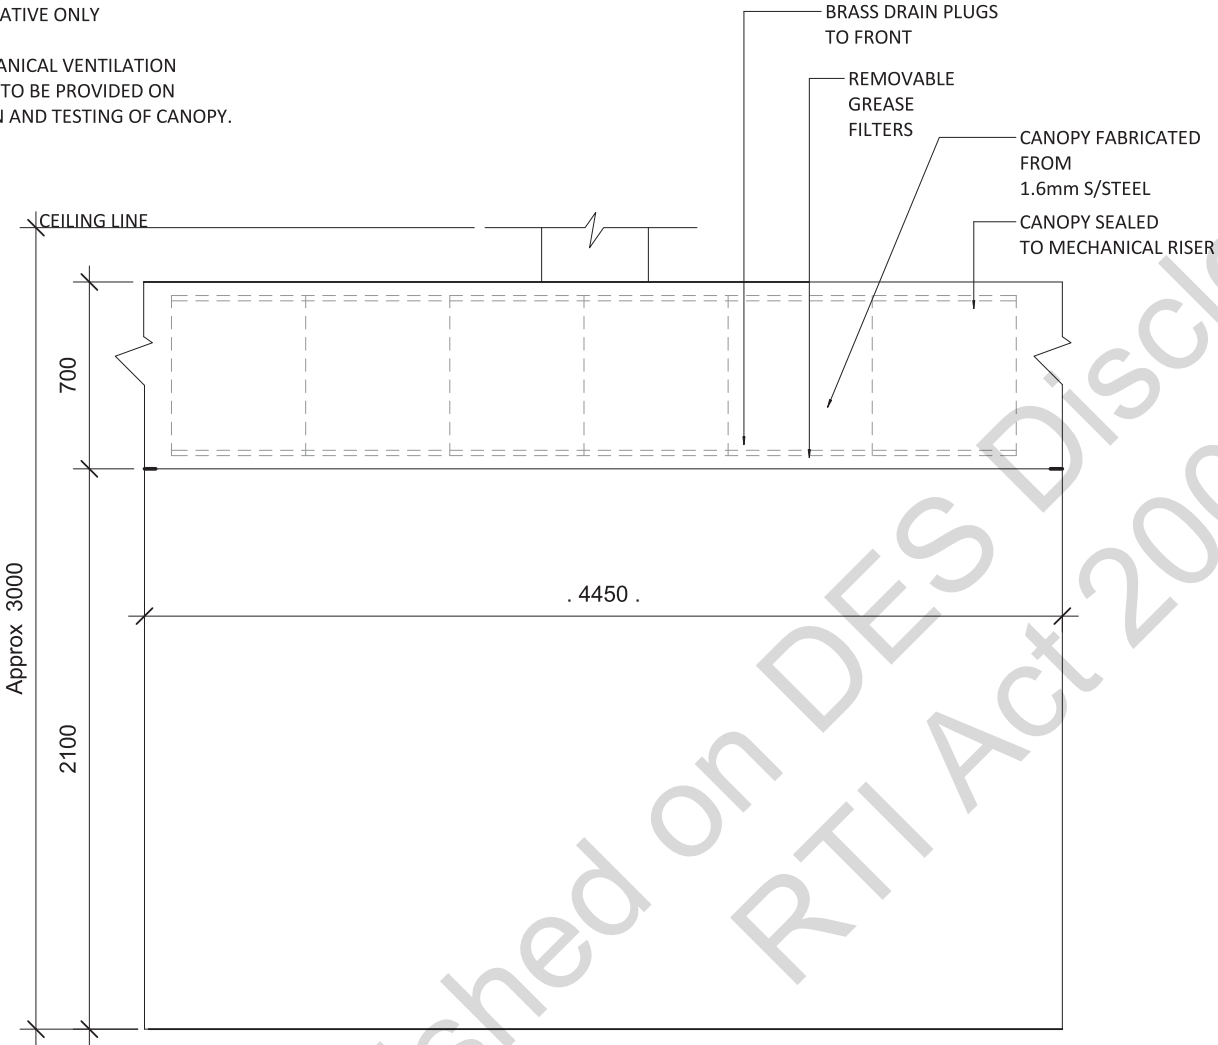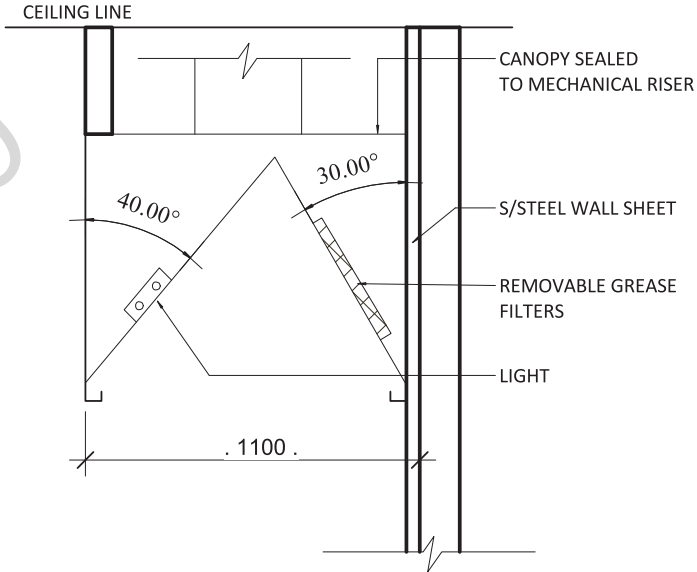

DEPARTMENT OF ENVIRONMENT AND SCIENCE
APPROVED FOR ISSUE
BY DELEGATED AUTHORITY

EXEMPTION CERTIFICATE ref: 202010-10769 EC
DATE: 15 OCTOBER 2020

HEXA HOSPITALITY DESIGN

20-158

FOODSERVICE DESIGN PROFESSIONALS

www.hexadesign.com.au

Project: Revel Brewing Co 2.0

Address: 82 Colmslie Rd, Morningside, QLD



DISCLAIMER:

- All drawings are to be read in conjunction with associated engineers drawings where applicable. All equipment, applications and furniture items shown are close to accurate representations and exact dimensions and clearance requirements should be checked with supplier prior to installation.
- All dimensions are to be checked on site prior to any on site construction or off site fabrication. Use written dimensions only, do not scale from printed or electronic drawings. Electronic formatted drawings should be checked for accuracy against the equivalent hard copy issued by Hexa Design.
- No responsibility is accepted by Hexa Design for the misuse or alteration of this drawing in any format.
- The designs and concepts expressed on this drawing are the property of Hexa Design and will be assigned to the client on completion for the sole purpose of the intended project use only. Any other use or reproduction must be approved by Hexa Design.

K27-Exhaust Hood Detail		Sheet No: A33	
Date: 08-Sep-20 10:32:16 AM	REVISION	AMENDMENT	DATE
		54 of 82	
Scale: 1 : 20	@ A3		

NOTE:
EXHAUST CANOPY DUCT WORK AND
QUANTITY MAY VARY FROM AS SHOWN
AND IS TO BE CUSTOM MADE TO SUIT SITE
CONDITIONS.
THIS IS INDICATIVE ONLY

FINAL MECHANICAL VENTILATION
CERTIFICATE TO BE PROVIDED ON
COMPLETION AND TESTING OF CANOPY.

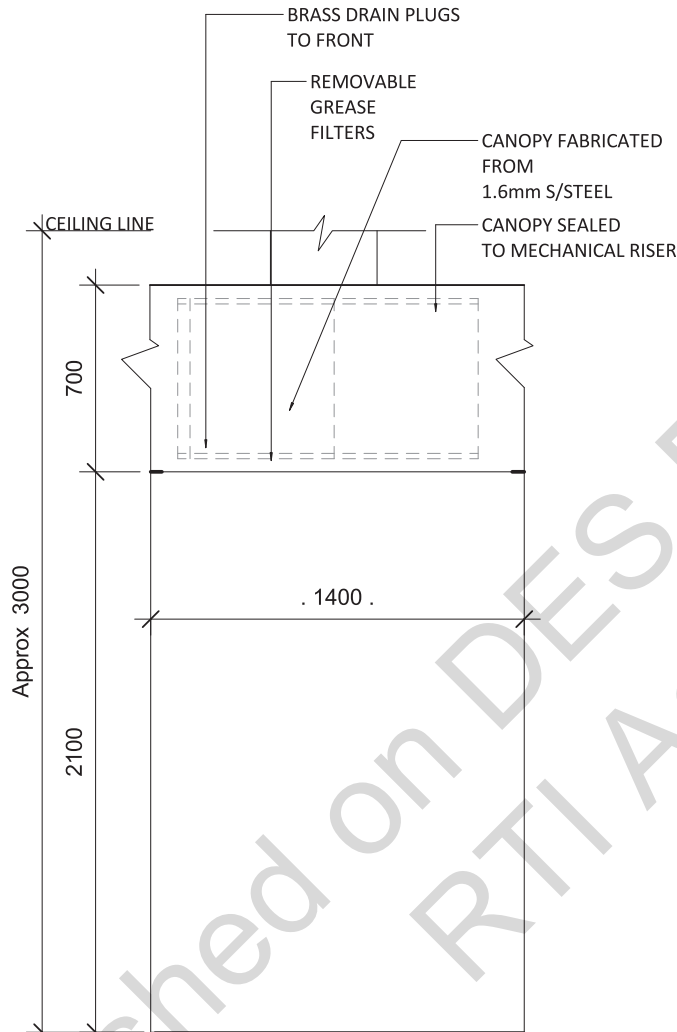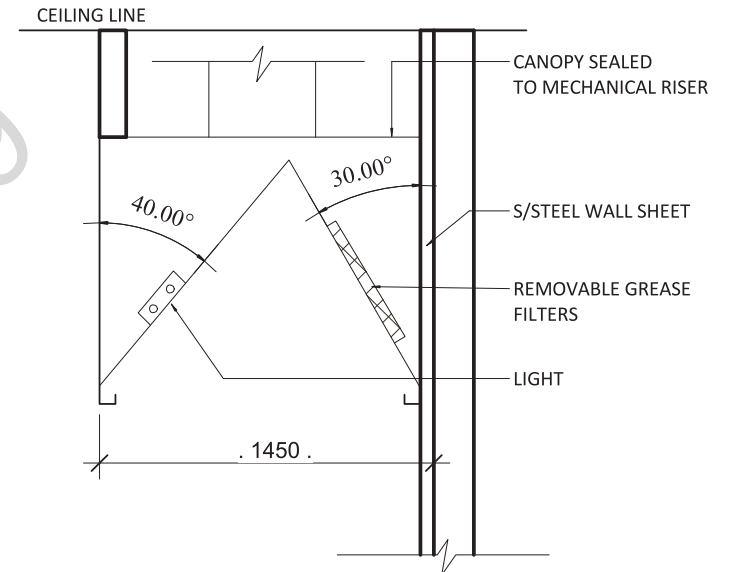

DEPARTMENT OF ENVIRONMENT AND SCIENCE
APPROVED FOR ISSUE
BY DELEGATED AUTHORITY

EXEMPTION CERTIFICATE ref: 202010-10769 EC
DATE: 15 OCTOBER 2020

HEXA HOSPITALITY DESIGN

20-158

FOODSERVICE DESIGN PROFESSIONALS

www.hexadesign.com.au

Project: Revel Brewing Co 2.0

Address: 82 Colmslie Rd, Morningside, QLD

DISCLAIMER:

- All drawings are to be read in conjunction with associated engineers drawings where applicable. All equipment, applications and furniture items shown are close to accurate representations and exact dimensions and clearance requirements should be checked with supplier prior to installation.
- All dimensions are to be checked on site prior to any on site construction or off site fabrication. Use written dimensions only, do not scale from printed or electronic drawings. Electronic formatted drawings should be checked for accuracy against the equivalent hard copy issued by Hexa Design.
- No responsibility is accepted by Hexa Design for the misuse or alteration of this drawing in any format.
- The designs and concepts expressed on this drawing are owned by Hexa Design and will be assigned to the client on completion for the sole purpose of the intended project use only. Any other use or reproduction must be approved by Hexa Design.

K28-Exhaust Hood Detail		Sheet No: A34		
Date: 08-Sep-20 10:32:07 AM	REVISION	AMENDMENT	DATE	
		55 of 82		
Scale: 1 : 20	@ A3			




DEPARTMENT OF ENVIRONMENT AND SCIENCE
APPROVED FOR ISSUE
BY DELEGATED AUTHORITY

EXEMPTION CERTIFICATE ref: 202010-10769 EC
DATE: 15 OCTOBER 2020

1 Elevation 1
1 : 50

1
A35

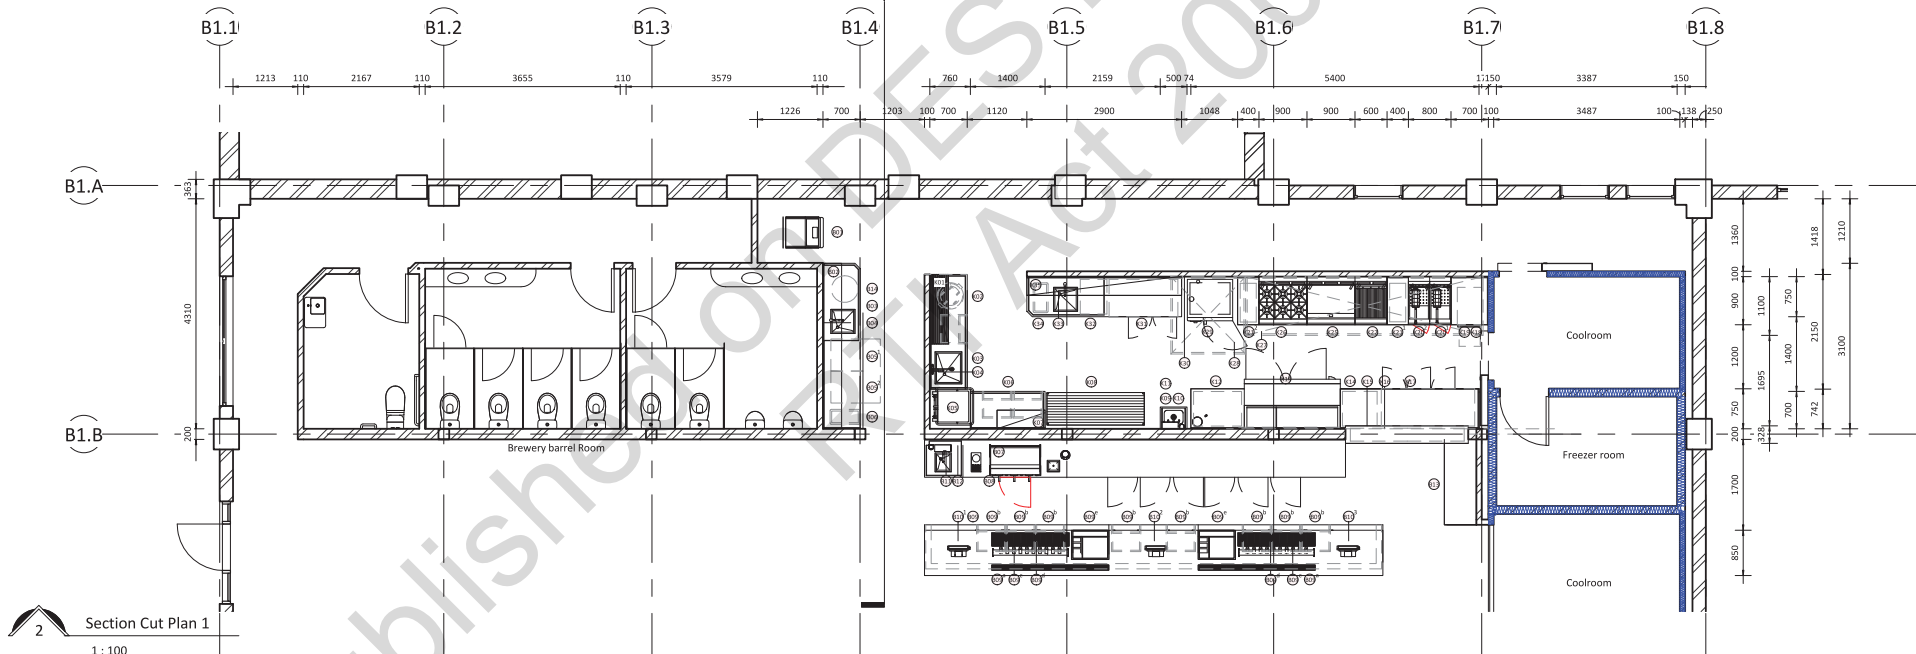

2 Section Cut Plan 1
1 : 100



Project: Revel Brewing Co 2.0
Address: 82 Colmslie Rd, Morningside, QLD



DISCLAIMER:

- All drawings are to be read in conjunction with associated engineers drawings where applicable. All equipment, applications and furniture items shown are close to accurate representations and exact dimensions and clearance requirements should be checked with supplier prior to installation.
- All dimensions are to be checked on site prior to any on site construction or off site fabrication. Use written dimensions only, do not scale from printed or electronic drawings. Electronic formatted drawings should be checked for accuracy against the equivalent hard copy issued by Hexa Design.
- No responsibility is accepted by Hexa Design for the misuse or alteration of this drawing in any format.
- The designs and concepts expressed on this drawing are owned by Hexa Design and will be assigned to the client on completion for the sole purpose of the intended project use only. Any other use or reproduction must be approved by Hexa Design.

Elevation 1

Sheet No: A35

Date: 15-Sep-20 2:48:57 PM

REVISION

AMENDMENT


DATE

Scale: As indicated

@ A3

56 of 82


Elevation 2
1:50

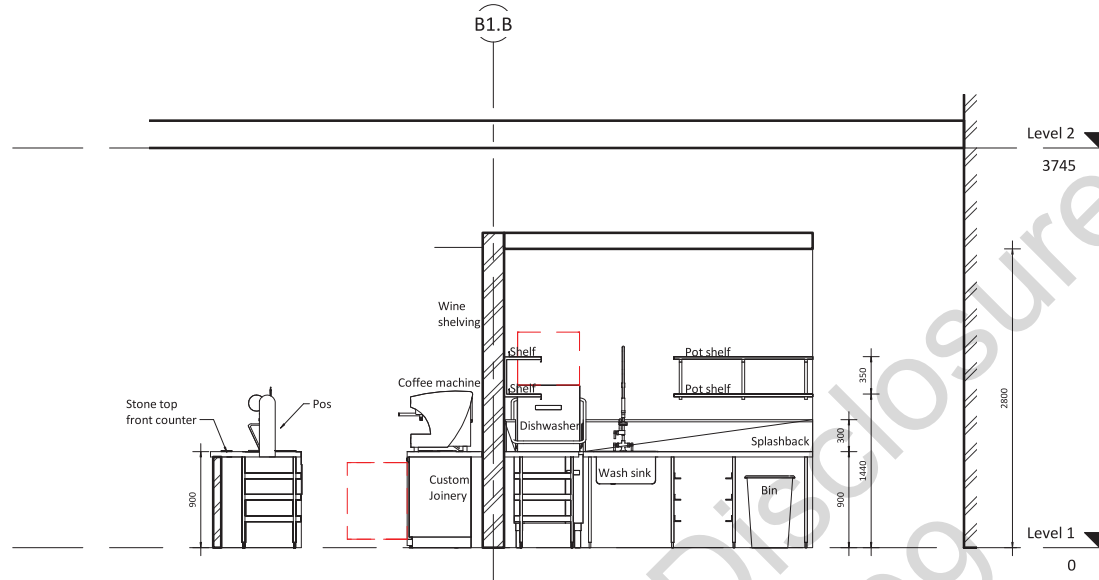

DEPARTMENT OF ENVIRONMENT AND SCIENCE
APPROVED FOR ISSUE
BY DELEGATED AUTHORITY

EXEMPTION CERTIFICATE ref: 202010-10769 EC
DATE: 15 OCTOBER 2020

Section Cut Plan 2
1:100

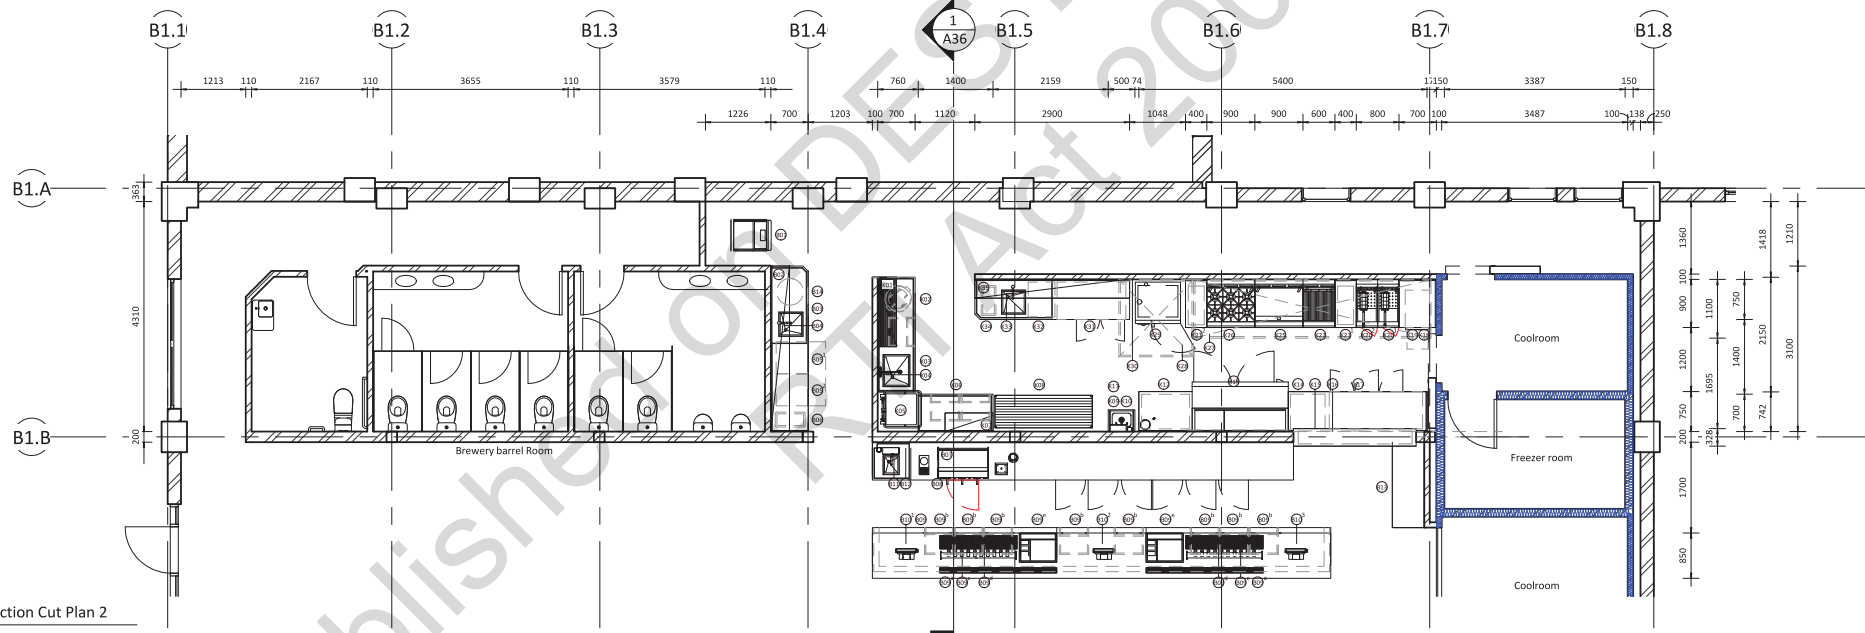

Project: Revel Brewing Co 2.0
Address: 82 Colmslie Rd, Morningside, QLD



DISCLAIMER:

- All drawings are to be read in conjunction with associated engineers drawings where applicable. All equipment, applications and furniture items shown are close to accurate representations and exact dimensions and clearance requirements should be checked with supplier prior to installation.
- All dimensions are to be checked on site prior to any on site construction or off site fabrication. Use written dimensions only, do not scale from printed or electronic drawings. Electronic formatted drawings should be checked for accuracy against the equivalent hard copy issued by Hexa Design.
- No responsibility is accepted by Hexa Design for the misuse or alteration of this drawing in any format.
- The designs and concepts expressed in this drawing are the property of Hexa Design and will be assigned to the client on completion for the sole purpose of the intended project use only. Any other use or reproduction must be approved by Hexa Design.

Elevation 2

Sheet No: A36

Date: 15-Sep-20 2:49:20 PM

REVISION


AMENDMENT

DATE

Scale: As indicated


@ A3

57 of 82

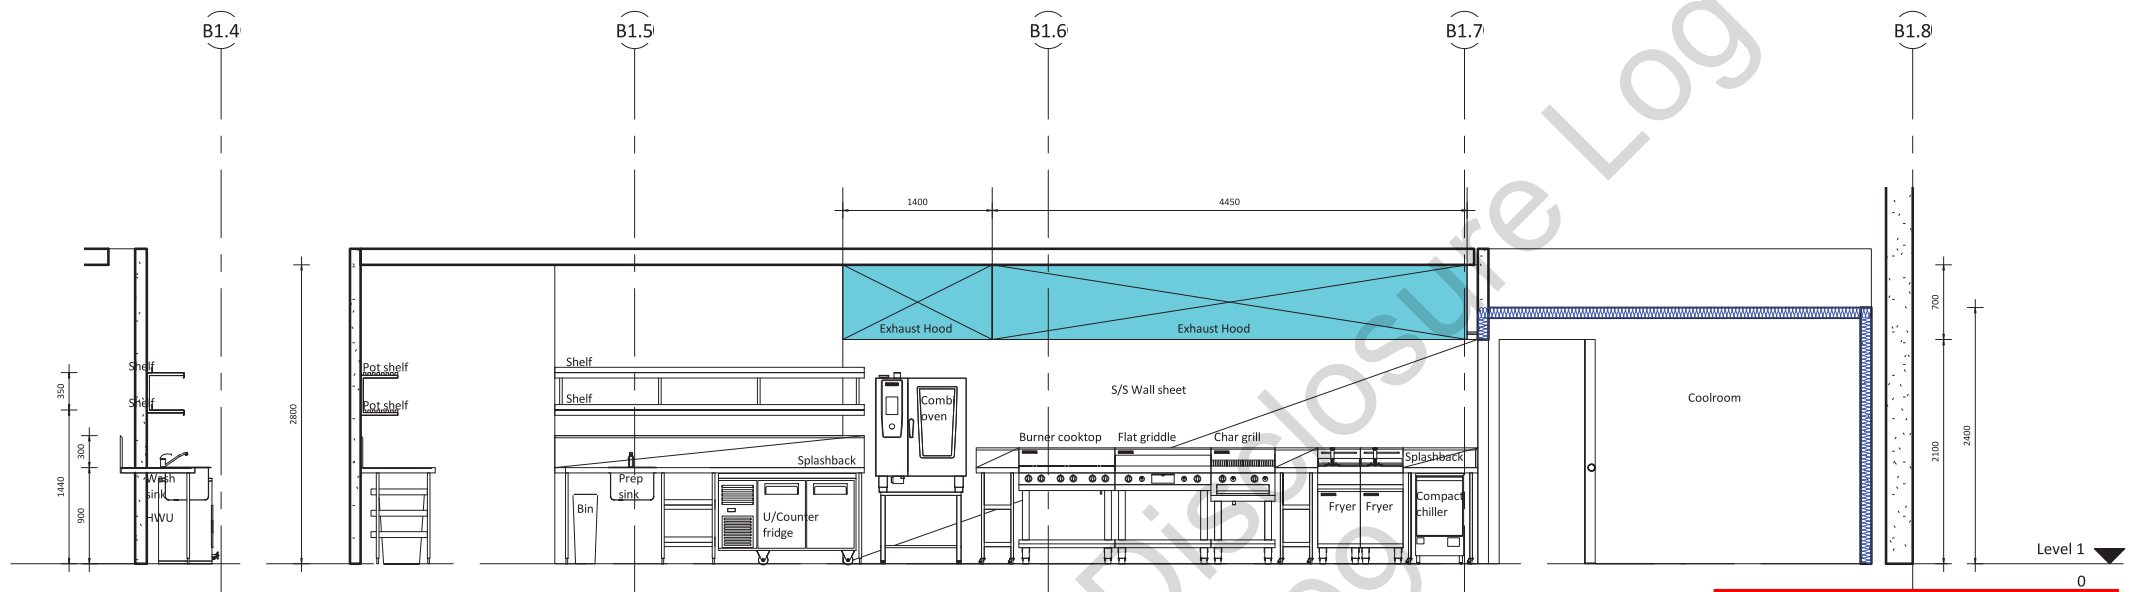

1
Elevation 3
1:50

DEPARTMENT OF ENVIRONMENT AND SCIENCE
APPROVED FOR ISSUE
BY DELEGATED AUTHORITY
B1.8
EXEMPTION CERTIFICATE ref: 202010-10769 EC
DATE: 15 OCTOBER 2020

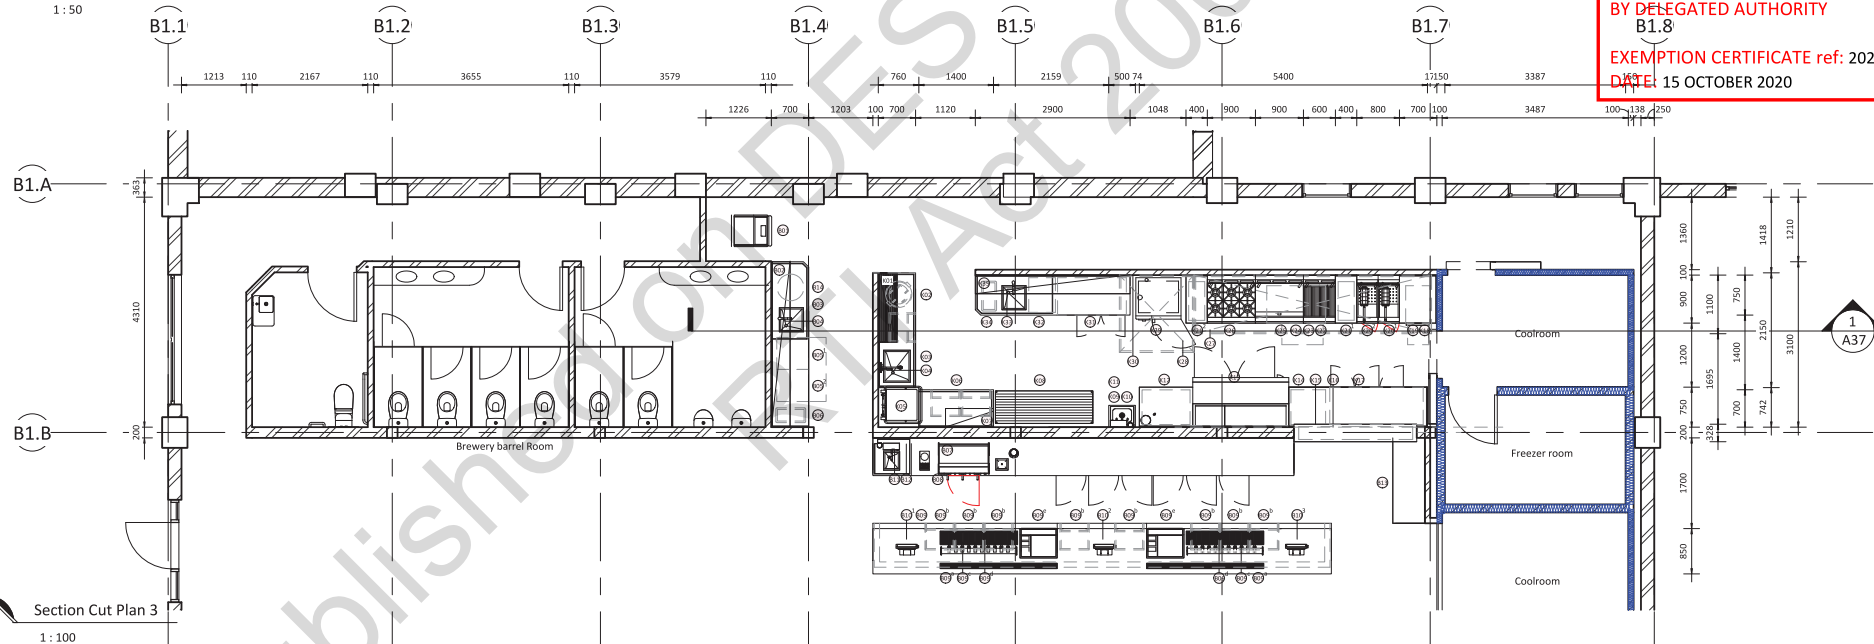

2
Section Cut Plan 3
1:100



Project: Revel Brewing Co 2.0
Address: 82 Colmslie Rd, Morningside, QLD



DISCLAIMER:

- All drawings are to be read in conjunction with associated engineers drawings where applicable. All equipment, applications and furniture items shown are close to accurate representations and exact dimensions and clearance requirements should be checked with supplier prior to installation.
- All dimensions are to be checked on site prior to any on site construction or off site fabrication. Use written dimensions only, do not scale from printed or electronic drawings. Electronic formatted drawings should be checked for accuracy against the equivalent hard copy issued by Hexa Design.
- No responsibility is accepted by Hexa Design for the misuse or alteration of this drawing in any format.
- The designs and concepts expressed in this drawing are owned by Hexa Design and will be assigned to the client on completion for the sole purpose of the intended project use only. Any other use or reproduction must be approved by Hexa Design.

Elevation 3

Sheet No: A37

Date: 15-Sep-20 2:49:45 PM

Scale: As indicated


@ A3

REVISION

AMENDMENT

DATE

58 of 82

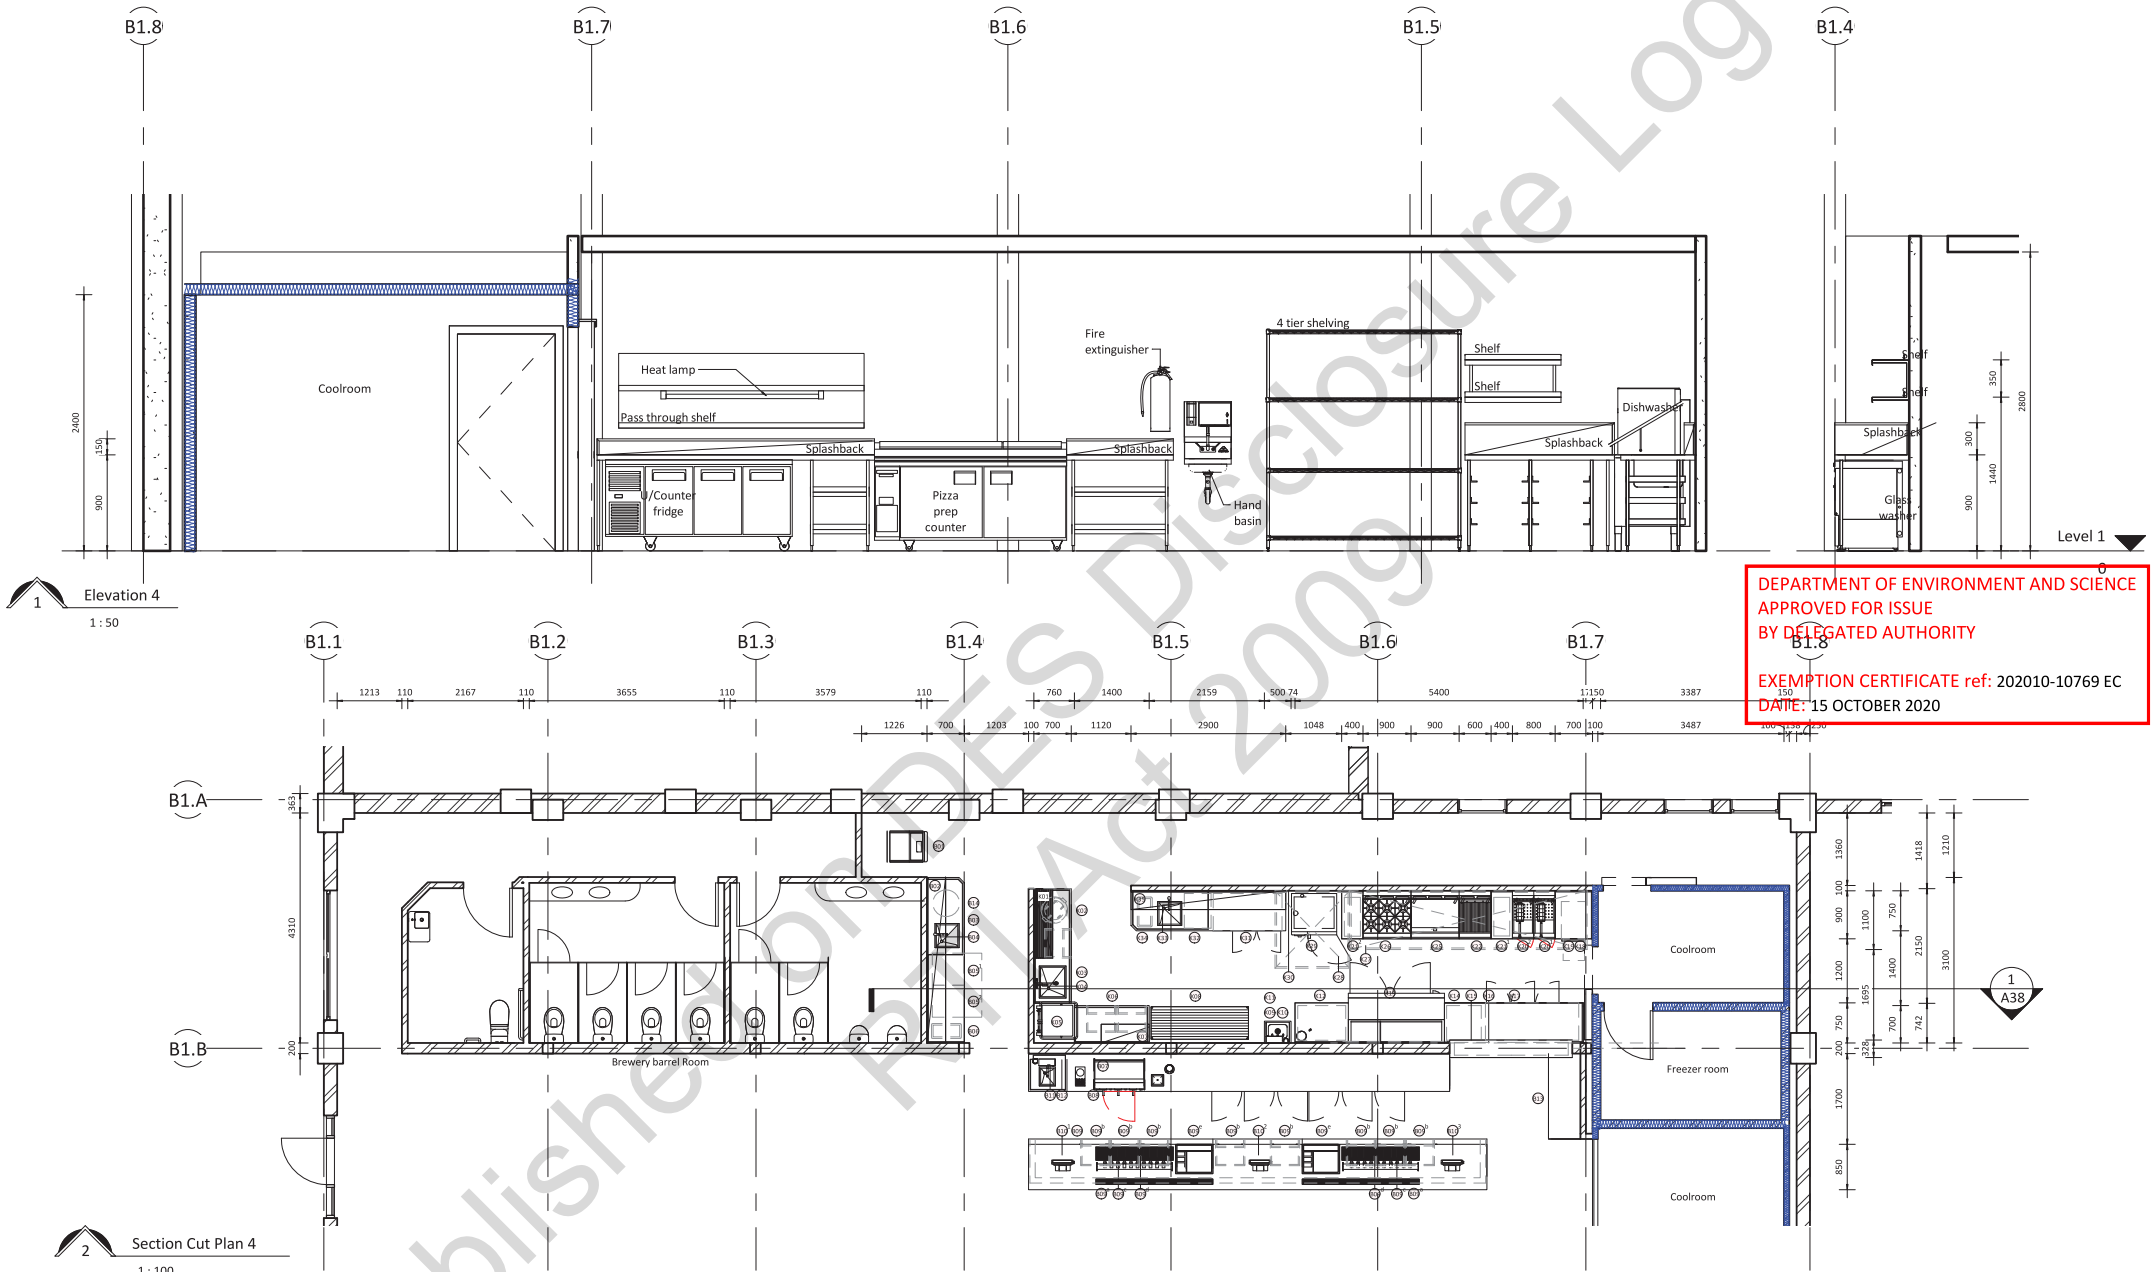

Project: Revel Brewing Co 2.0


Address: 82 Colmslie Rd, Morningside, QLD




DISCLAIMER:

- All drawings are to be read in conjunction with associated engineers drawings where applicable. All equipment, applications and furniture items shown are close to accurate representations and exact dimensions and clearance requirements should be checked with supplier prior to installation.
- All dimensions are to be checked on site prior to any on site construction or off site fabrication. Use written dimensions only, do not scale from printed or electronic drawings. Electronic formatted drawings should be checked for accuracy against the equivalent hard copy issued by Hexa Design.
- No responsibility is accepted by Hexa Design for the misuse or alteration of this drawing in any format.
- The designs and concepts expressed in this drawing are owned by Hexa Design and will be assigned to the client on completion for the sole purpose of the intended project use only. Any other use or reproduction must be approved by Hexa Design.


Elevation 4		Sheet No: A38	
Date: 15-Sep-20 2:50:00 PM	REVISION	AMENDMENT	DATE
		59 of 82	
Scale: As indicated @ A3			

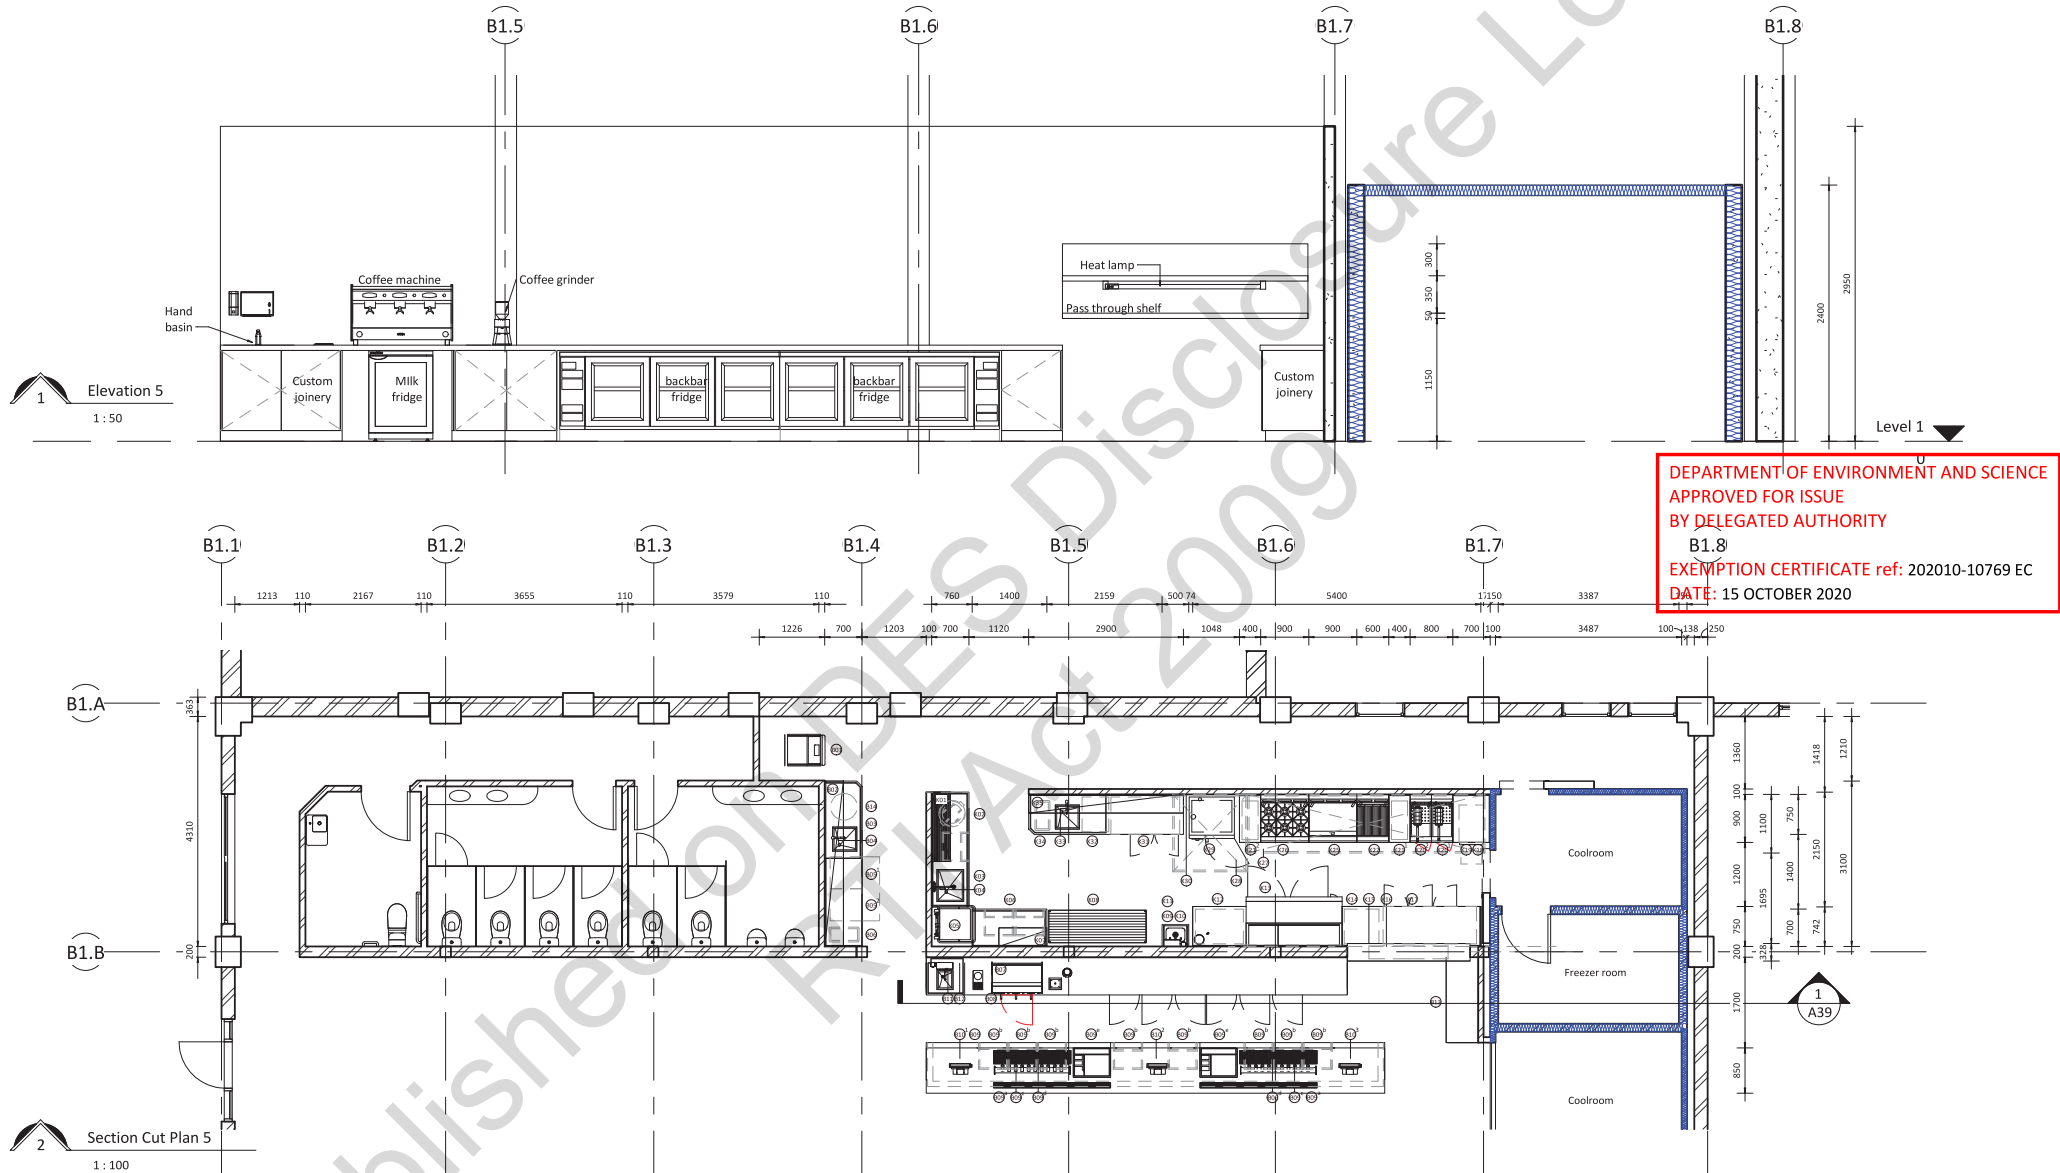

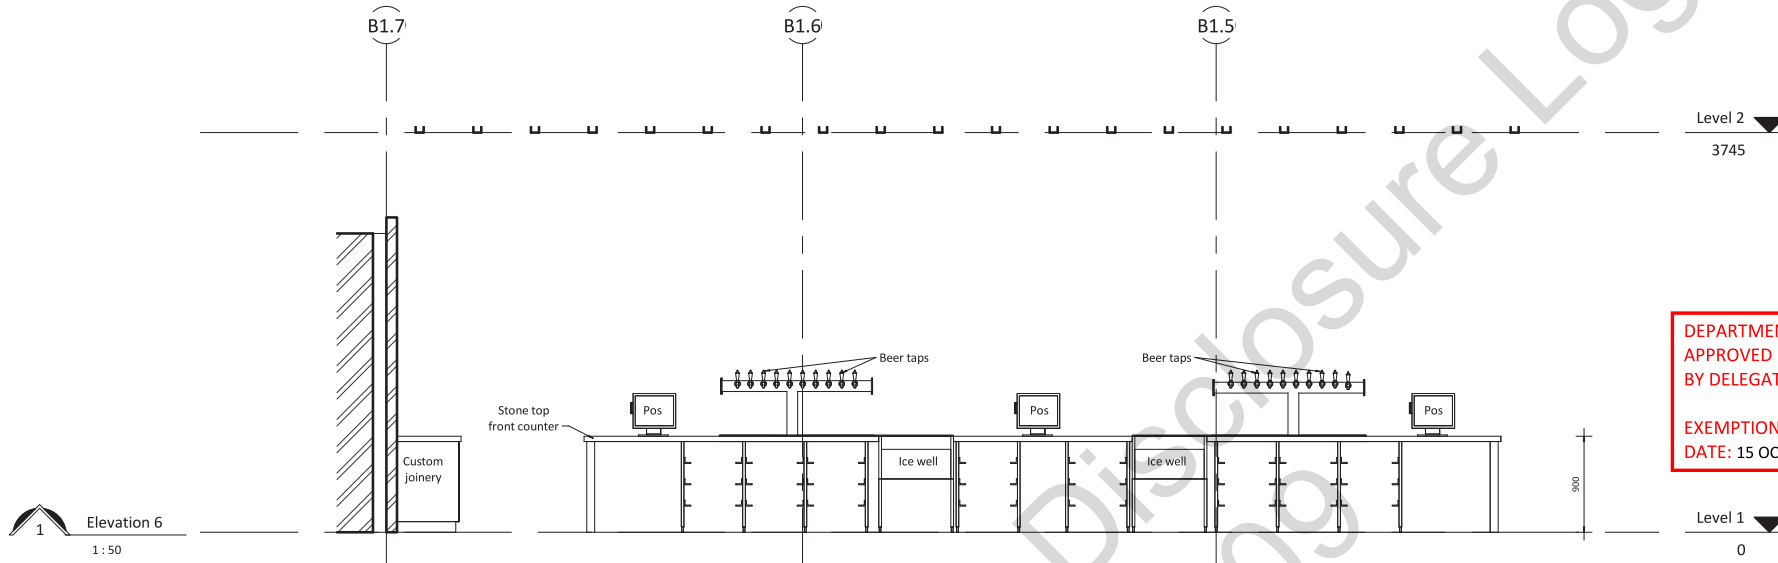

DEPARTMENT OF ENVIRONMENT AND SCIENCE
APPROVED FOR ISSUE
BY DELEGATED AUTHORITY

EXEMPTION CERTIFICATE ref: 202010-10769 EC
DATE: 15 OCTOBER 2020

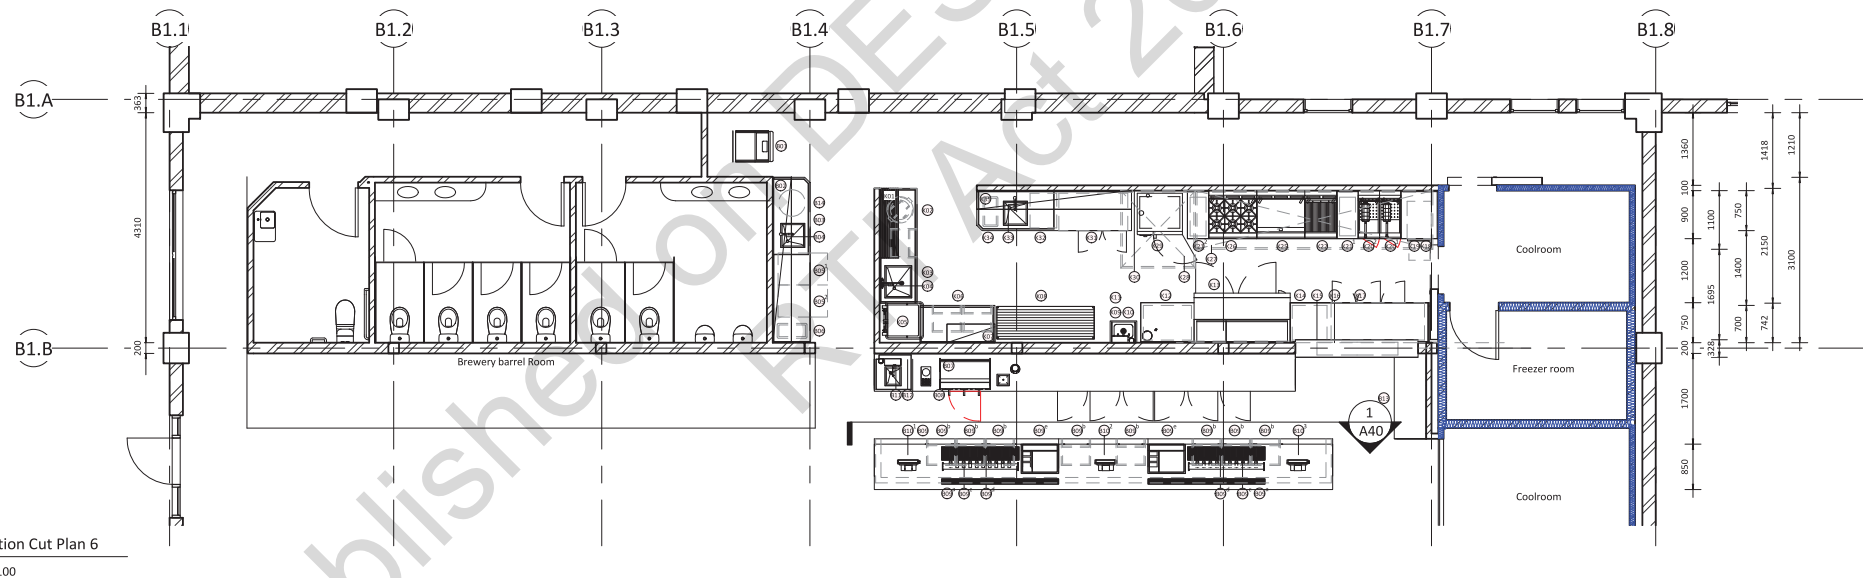

Project: Revel Brewing Co 2.0

Address: 82 Colmslie Rd, Morningside, QLD



DISCLAIMER:

- All drawings are to be read in conjunction with associated engineers drawings where applicable. All equipment, applications and furniture items shown are close to accurate representations and exact dimensions and clearance requirements should be checked with supplier prior to installation.
- All dimensions are to be checked on site prior to any on site construction or off site fabrication. Use written dimensions only, do not scale from printed or electronic drawings. Electronic formatted drawings should be checked for accuracy against the equivalent hard copy issued by Hexa Design.
- No responsibility is accepted by Hexa Design for the misuse or alteration of this drawing in any format.
- The designs and concepts expressed in this drawing are the property of Hexa Design and will be assigned to the client on completion for the sole purpose of the intended project use only. Any other use or reproduction must be approved by Hexa Design.

Elevation 6

Sheet No: A40

Date: 15-Sep-20 2:50:28 PM

REVISION

AMENDMENT

DATE

Scale: As indicated

@ A3


61 of 82

completed infill under previous approval

- PARTITION LEGEND:**
- Existing brick walls to be remain.
 - Full height stud walls clad with 2950AFL.
 - 850mm height stud base to joinery
 - Insulated panels (by contractor)
 - Existing column, to be remain.
 - Cupboard line

DEPARTMENT OF ENVIRONMENT AND SCIENCE
APPROVED FOR ISSUE
BY DELEGATED AUTHORITY

EXEMPTION CERTIFICATE ref: 202010-10769 EC
DATE: 15 OCTOBER 2020

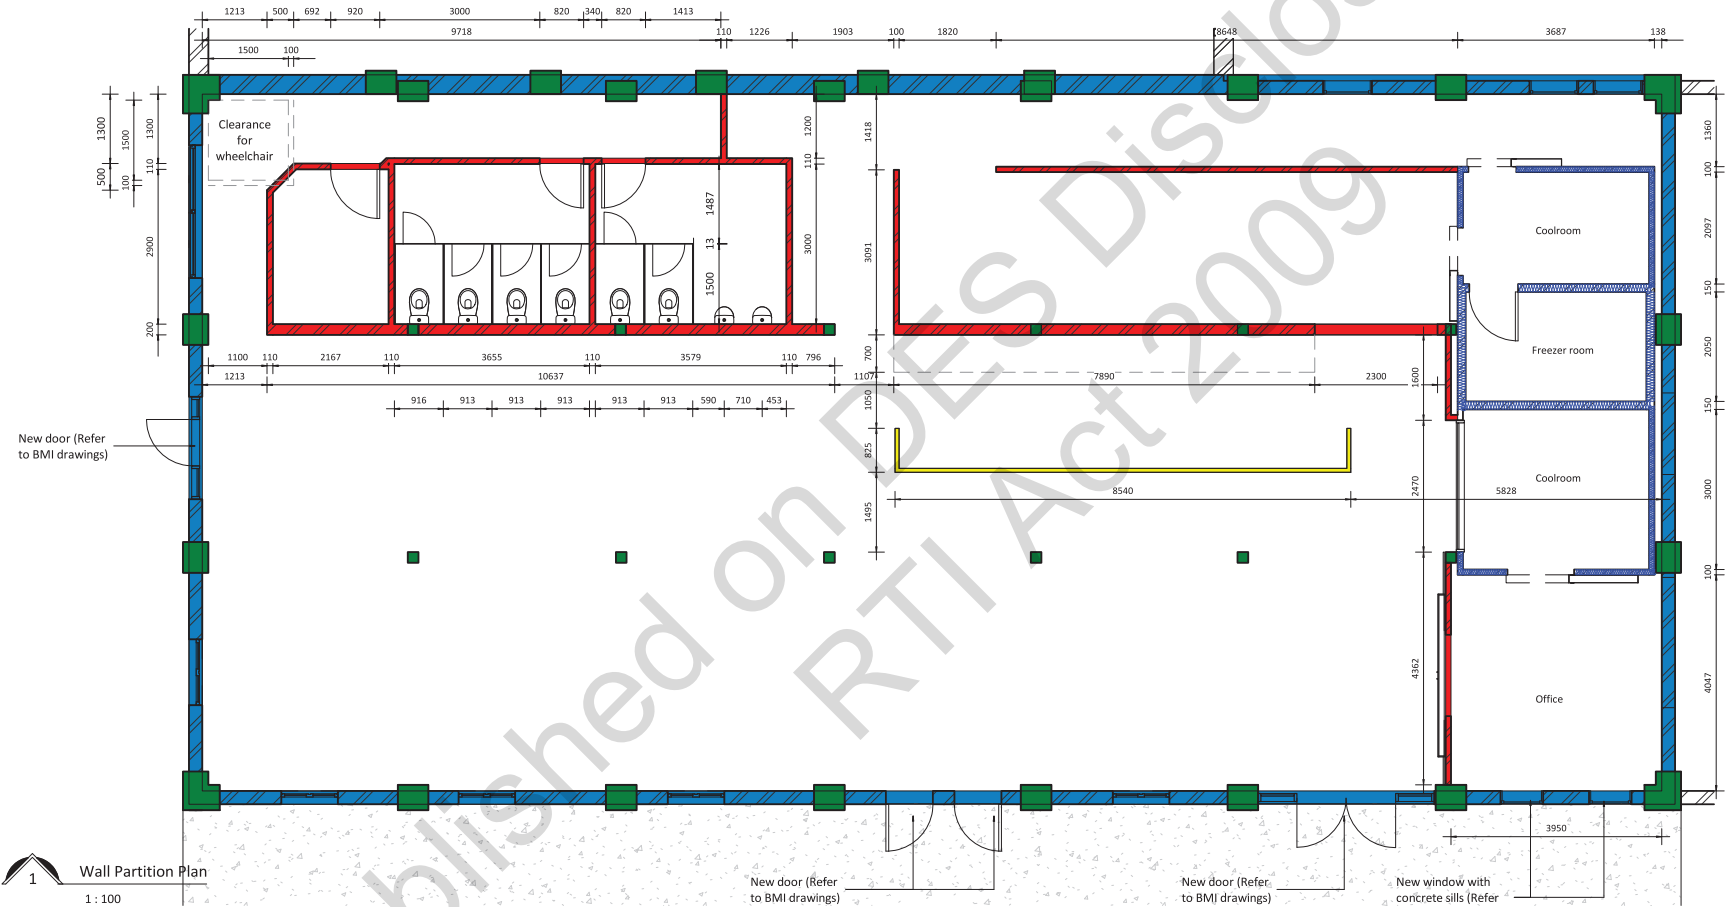



HEXA HOSPITALITY DESIGN

20-158

FOODSERVICE DESIGN PROFESSIONALS

www.hexadesign.com.au



Project: Revel Brewing Co 2.0

Address: 82 Colmslie Rd, Morningside, QLD




DISCLAIMER:

- All drawings are to be read in conjunction with associated engineers drawings where applicable. All equipment, applications and furniture items shown are close to accurate representations and exact dimensions and clearance requirements should be checked with supplier prior to installation.
- All dimensions are to be checked on site prior to any on site construction or off site fabrication. Use written dimensions only, do not scale from printed or electronic drawings. Electronic formatted drawings should be checked for accuracy against the equivalent hard copy issued by Hexa Design.
- No responsibility is accepted by Hexa Design for the misuse or alteration of this drawing in any format.
- The designs and concepts expressed on this drawing are owned by Hexa Design and will be assigned to the client on completion for the sole purpose of the intended project use only. Any other use or reproduction must be approved by Hexa Design.

Wall Partition Plan		Sheet No: A41	
Date: 21-Sep-20 9:31:51 AM	REVISION	AMENDMENT	DATE
	Rev.	62 of 82	-
Scale: 1 : 100	@ A3		

completed infill under previous approval

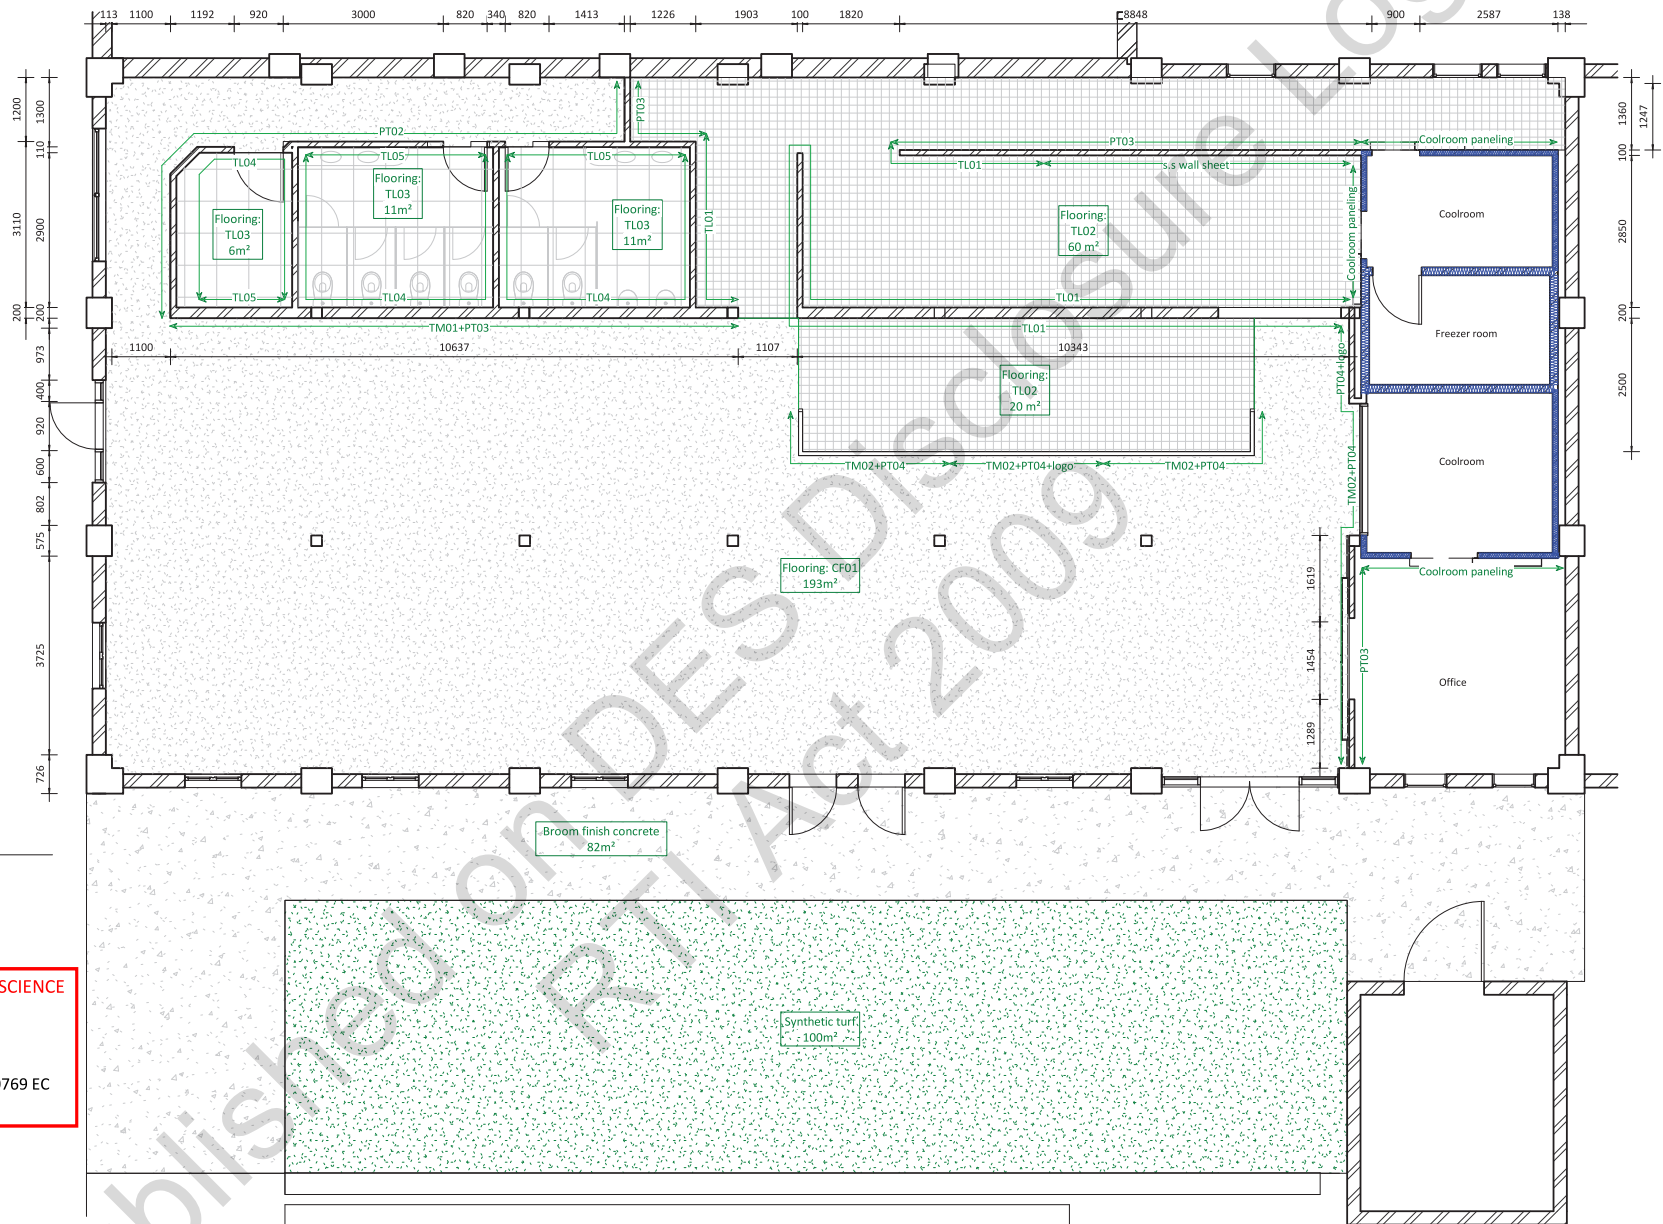

1 Finishes Plan
1 : 100

DEPARTMENT OF ENVIRONMENT AND SCIENCE
APPROVED FOR ISSUE
BY DELEGATED AUTHORITY

EXEMPTION CERTIFICATE ref: 202010-10769 EC
DATE: 15 OCTOBER 2020



HEXA HOSPITALITY DESIGN

20-158

FOODSERVICE DESIGN PROFESSIONALS

www.hexadesign.com.au



Project: Revel Brewing Co 2.0

Address: 82 Colmslie Rd, Morningside, QLD




DISCLAIMER:

- All drawings are to be read in conjunction with associated engineers drawings where applicable. All equipment, applications and furniture items shown are close to accurate representations and exact dimensions and clearance requirements should be checked with supplier prior to installation.
- All dimensions are to be checked on site prior to any on site construction or off site fabrication. Use written dimensions only, do not scale from printed or electronic drawings. Electronic formatted drawings should be checked for accuracy against the equivalent hard copy issued by Hexa Design.
- No responsibility is accepted by Hexa Design for the misuse or alteration of this drawing in any format.
- The designs and concepts expressed in this drawing are the property of Hexa Design and will be assigned to the client on completion for the sole purpose of the intended project use only. Any other use or reproduction must be approved by Hexa Design.


Wall Finishes Layout		Sheet No: A42		
Date: 08-Sep-20 11:37:59 AM	REVISION	AMENDMENT	DATE	
	Rev.		-	
Scale: 1 : 100 @ A3		63 of 82		

DEPARTMENT OF ENVIRONMENT AND SCIENCE
APPROVED FOR ISSUE
BY DELEGATED AUTHORITY

EXEMPTION CERTIFICATE ref: 202010-10769 EC
DATE: 15 OCTOBER 2020

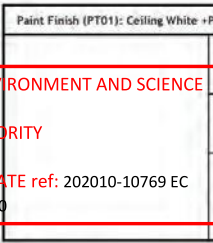Paint Finish (PT01): Ceiling White +Plus		
	Area	Ceiling (Kitchen, BOH and Amenities)
	Style / Finish	Flat - Mould & Bacteria Resistant Paint
	Brand / Model	Dulux / 61500118


Paint Finish (PT02): Liquid Zinc Paint		
	Area	Amenities Hallway
	Finish	Low VOC with Max Zinc Powder
	Brand / Model	Porters Paint / Liquid Zinc in Antique Gold

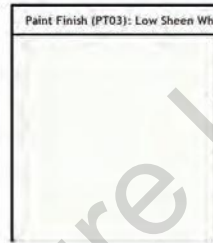Paint Finish (PT03): Low Sheen White Paint		
	Area	VJ Claddings, Walls as shown
	Style / Finish	Low Sheen White / Flat
	Brand / Model	Porters Paint / Low Sheen Acrylic in Snow White

Paint Finish (PT04): Low Sheen Matt Black Paint		
	Area	VJ Claddings, Walls as Shown
	Style / Finish	Wash&Wear Low Sheen Black
	Brand / Model	Dulux / 5G6G9 Black

Paint Finish (PT05): Chalkboard Black Paint		
	Area	Chalkboard Murals Back Bar Bulkhead
	Style / Finish	Flat Sheen
	Brand / Model	Dulux / 62684533

Timber (TM01): 100mm VJ Primed panels Painted in PT03		
	Area	Walls - Refer to the drawings
	Finish	Painted in PT03
	Supplier	North Shore Timbers

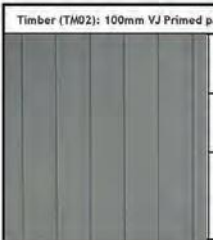Timber (TM02): 100mm VJ Primed panels Painted in PT04		
	Area	Bar Front and Walls - Refer to the drawings
	Finish	Painted in PT02
	Supplier	North Shore Timbers

Timber (TM03): MDF Joinery Walnut with Satin Melamine		
	Area	Joineries
	Finish	Woodmatt with woodgrain embossing
	Brand / Model	Polytec / Rojo Walnut

Tiles (TL01): Pressed Edge White Tiles (Matt)		
	Area	Kitchen (BOH), Backbar, Walls - Refer to the drawings
	Range/Finish	Pressed Edge White Tiles / Matt
	Model	BELWP300
	Laid / Size	Brick Bond / 100 x 300mm
	Grout	Ardex FG8 '200' White
	Brand/Contact	National Tiles / Daniel Evans 0457 115 020

Tiles (TL02): Non Slippery Flooring Tile With Matching Coving Edge		
	Area	Bar, Kitchen (BOH) Flooring
	Range/Finish	Sicodur® / Matt - Non Slippery
	Model	Anthracite Mix
	Laid / Size	Directional / 150 x 150mm + 150mm high Coving
	Grout	Ardex FG8 '287' Charred Ash
	Brand/Contact	Metz Tiles

Tiles (TL03): Flooring Tile		
	Area	Amenities Floor
	Range/Finish	Alpine Charcoal / Structured Textured - Non Slippery
	Model	1002390
	Laid / Size	Directional / 597 x 297mm
	Grout	Ardex FG8 '287' Charred Ash
	Supplier	Beaumont Tiles

Tiles (TL04): Wall Tiles		
	Area	Amenities Walls - Refer to the Drawings
	Range/Finish	Maximo Black
	Model	1007172
	Laid / Size	Directional / 600 x 300mm
	Grout	Ardex FG8 '287' Charred Ash
	Supplier	Beaumont Tiles

Tiles (TL05): Feature Wall Tiles		
	Area	Amenities Feature Walls - Refer to the Drawings
	Range/Finish	Columbia lavagna / Matt Glazed
	Model	Lavagna / Matt Black
	Laid / Size	Subway / 300 x 75mm
	Grout	Ardex FG8 '287' Charred Ash
	Supplier	Metz Tiles

Stone (ST01): Bartop Concrete Look Stone		
	Area	Bartop and fascia, joinery top
	Range/Colour	Natural Quartz - Premium
	Model	Metro Concrete
	Brand	QuantumQuartz

Concrete Floor Finish (CF01): Polished Concrete		
	Area	Dining Area
	Finish	Polished Concrete
	Coating	Matt Finish

Project: Revel Brewing Co 2.0

Address: 82 Colmslie Rd, Morningside, QLD



DISCLAIMER:

- All drawings are to be read in conjunction with associated engineers drawings where applicable. All equipment, applications and furniture items shown are close to accurate representations and exact dimensions and clearance requirements should be checked with supplier prior to installation.
- All dimensions are to be checked on site prior to any on site construction or off site fabrication. Use written dimensions only, do not scale from printed or electronic drawings. Electronic formatted drawings should be checked for accuracy against the equivalent hard copy issued by Hexa Design.
- No responsibility is accepted by Hexa Design for the misuse or alteration of this drawing in any format.
- The designs and concepts expressed in this document are the property of Hexa Design and will be assigned to the client on completion for the sole purpose of the intended project use only. Any other use or reproduction must be approved by Hexa Design.

Finishes Schedule

Sheet No: A43

Date: 17-Aug-20 9:37:58 AM

REVISION

AMENDMENT

DATE


Rev.

-

64 of 82

Scale:

@ A3

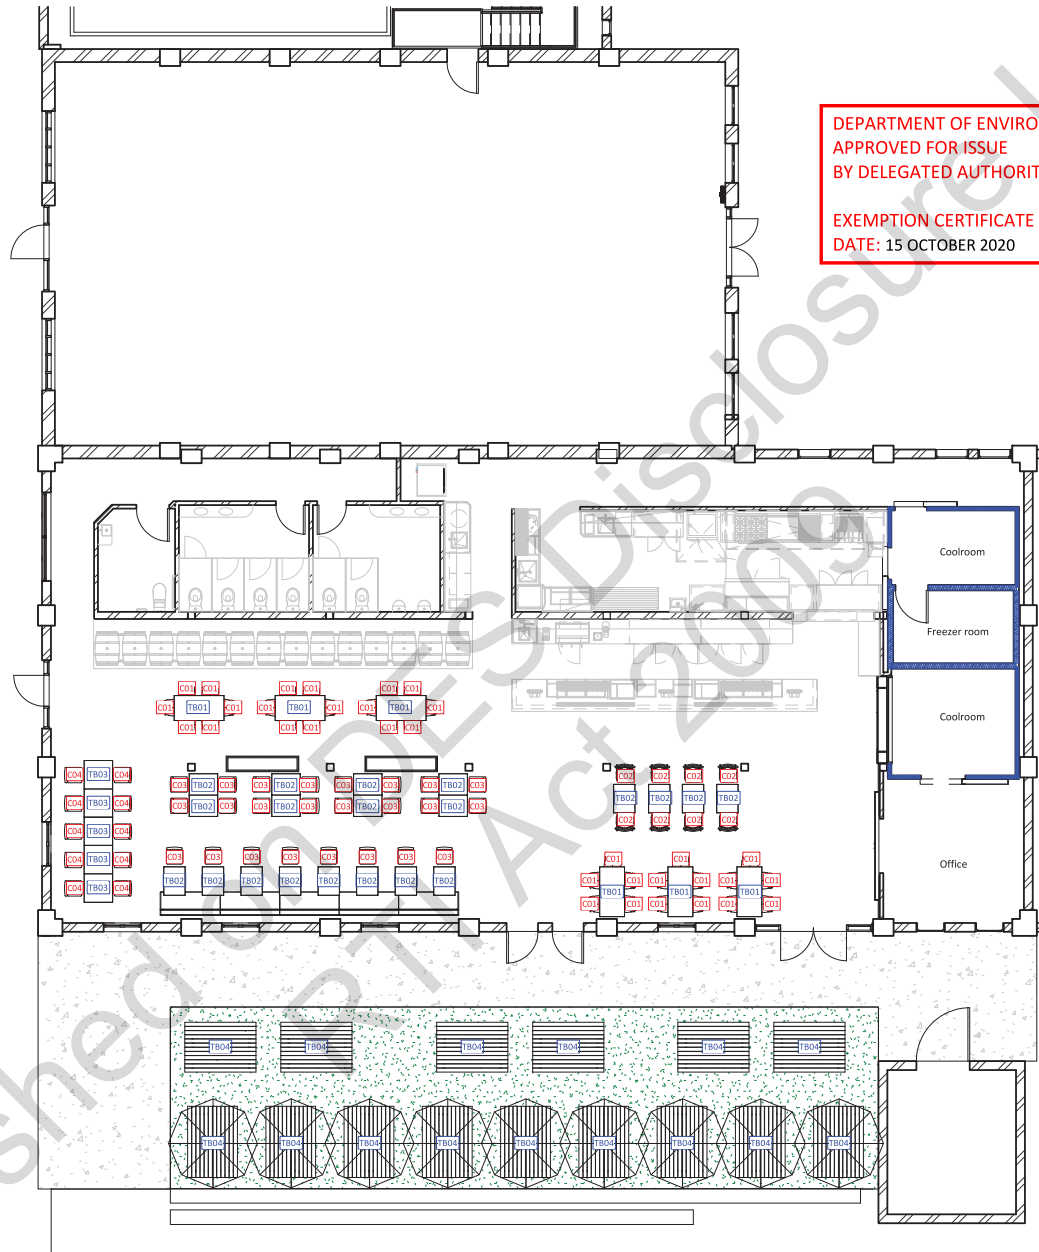

DEPARTMENT OF ENVIRONMENT AND SCIENCE
APPROVED FOR ISSUE
BY DELEGATED AUTHORITY

EXEMPTION CERTIFICATE ref: 202010-10769 EC
DATE: 15 OCTOBER 2020

Revel Brewing Co 2.0	
Area	625m²
Indoor	350m ²
Outdoor	180m ²
Capacity	
Indoor	83
Outdoor	120
Total	203

Table legend:

- TB01 :** Indoor dining high table - rect.
Size: 700W x 1400L x 1000H
Top: Spotted gum timber table
Base: 2x Lorenzo Table Base
Quantity: 6
- TB02 :** Indoor dining table - rect.
Size: 600W x 800L x 720H
Top: Recycled Rustic Wood Table Top
Base: Lorenzo Table Base
Quantity: 20
- TB03 :** Indoor dining table - square.
Size: 800W x 800L x 720H
Top: Recycled Rustic Wood Table Top
Base: Lorenzo Table Base
Quantity: 5
- TB04 :** Outdoor - dining picnic table - rect.
Size: 2200W x 1400D
Custom spotted gum table
Quantity: 15

Chair legend:

- C01:** High stool - Replica Tolix Bar Stool with Low Back
Finish: Powdercoated in black
Quantity: 33
- C02:** Indoor stool - Replica Tolix Bar Stools
Finish: Powdercoated in black
Quantity: 8
- C03:** Indoor chair - Replica Tolix Chairs
Finish: Powder coated steel-black
Quantity: 24
- C04:** Indoor chair - Ava Old School Chair
Finish: Powder coated steel frame in matt black
Quantity: 10

DISCLAIMER:

- All drawings are to be read in conjunction with associated engineers drawings where applicable. All equipment, applications and furniture items shown are close to accurate representations and exact dimensions and clearance requirements should be checked with supplier prior to installation.
- All dimensions are to be checked on site prior to any on site construction or off site fabrication. Use written dimensions only, do not scale from printed or electronic drawings. Electronic formatted drawings should be checked for accuracy against the equivalent hard copy issued by Hexa Design.
- No responsibility is accepted by Hexa Design for the misuse or alteration of this drawing in any format.
- The designs and concepts expressed in this drawing are the property of Hexa Design and will be assigned to the client on completion for the sole purpose of the intended project use only. Any other use or reproduction must be approved by Hexa Design.


Seating Plan

Date: 08-Sep-20 11:38:54 AM

Scale: 1 : 150 @ A3


Sheet No: A44

REVISION	AMENDMENT	DATE
Rev.		-
65 of 82		

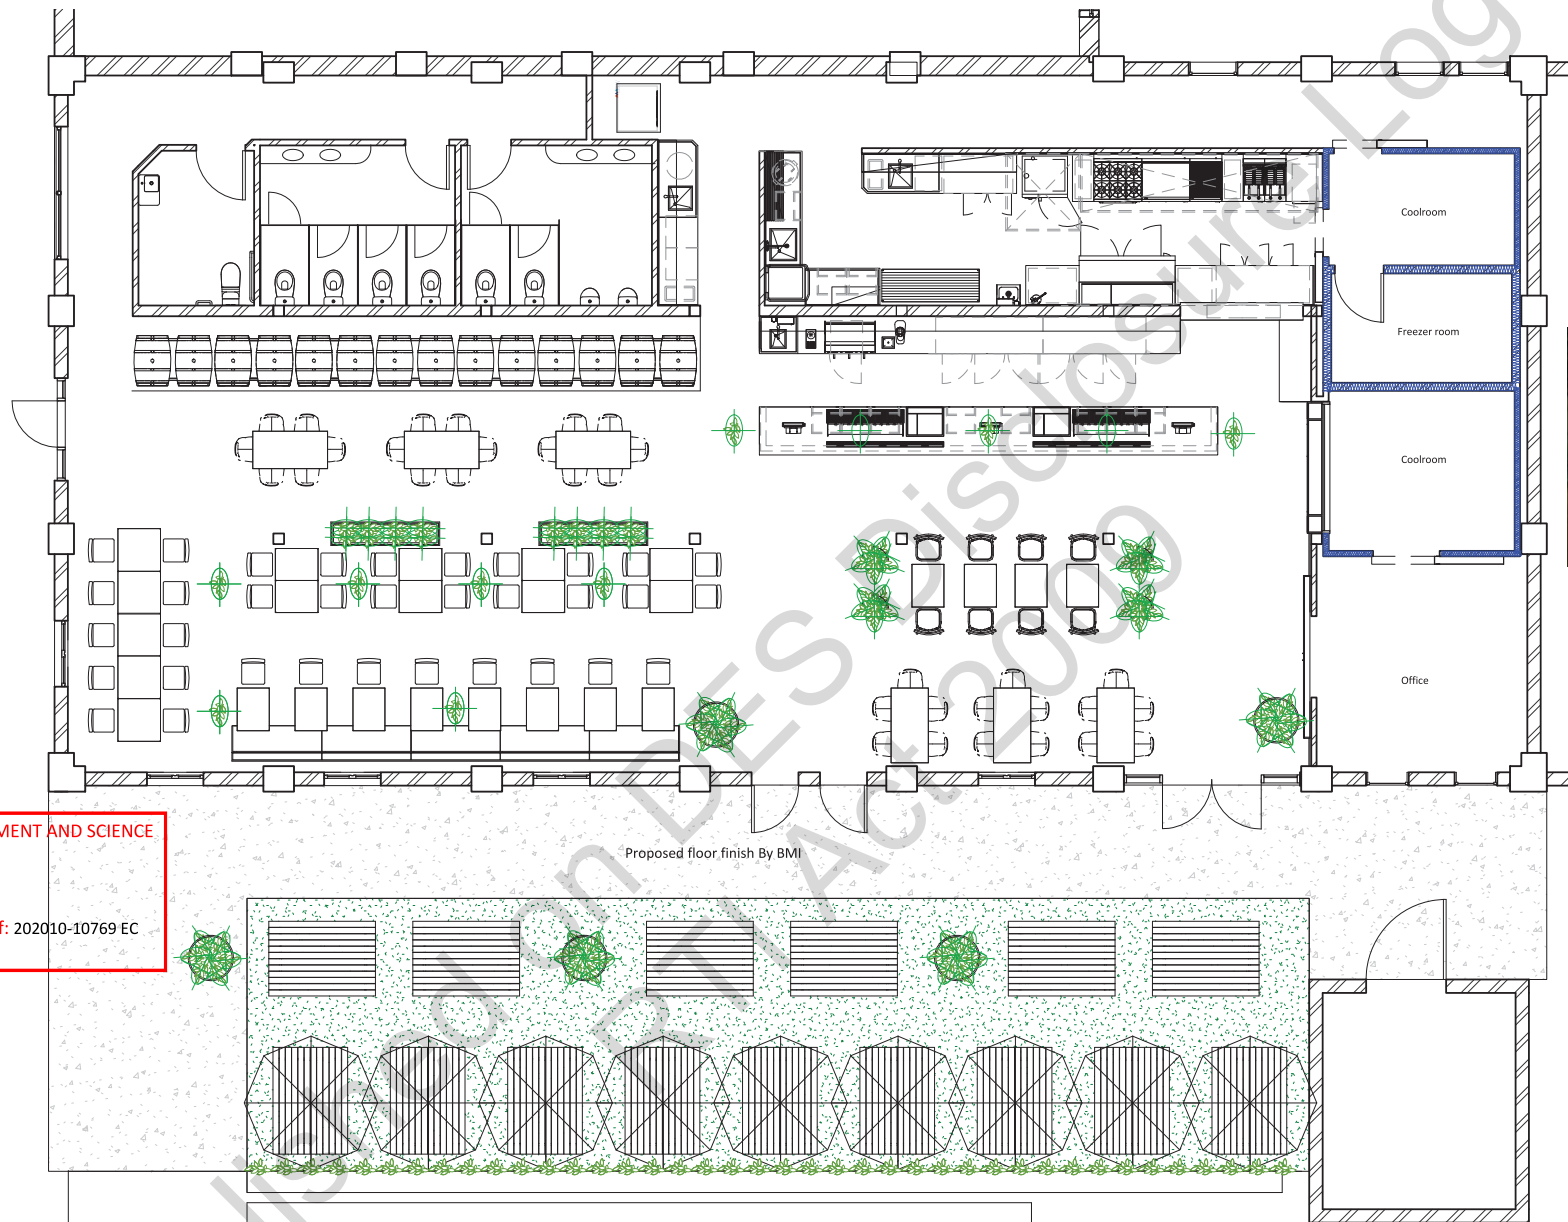

Landscaping legend:

- Large Pothos Hanging Baskets
- Large potted plants
- Ivy plant stem branch
- Artificial grass

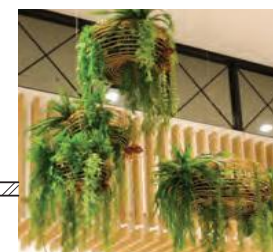

HEXA HOSPITALITY DESIGN

20-158

FOODSERVICE DESIGN PROFESSIONALS

www.hexadesign.com.au

Project: Revel Brewing Co 2.0

Address: 82 Colmslie Rd, Morningside, QLD


DISCLAIMER:

- All drawings are to be read in conjunction with associated engineers drawings where applicable. All equipment, applications and furniture items shown are close to accurate representations and exact dimensions and clearance requirements should be checked with supplier prior to installation.
- All dimensions are to be checked on site prior to any on site construction or off site fabrication. Use written dimensions only, do not scale from printed or electronic drawings. Electronic formatted drawings should be checked for accuracy against the equivalent hard copy issued by Hexa Design.
- No responsibility is accepted by Hexa Design for the misuse or alteration of this drawing in any format.
- The designs and concepts expressed in this drawing are the property of Hexa Design and will be assigned to the client on completion for the sole purpose of the intended project use only. Any other use or reproduction must be approved by Hexa Design.

Landscaping Plan		Sheet No: A45		
Date: 08-Sep-20 11:40:08 AM	REVISION	AMENDMENT	DATE	
	Rev.		-	
Scale: 1 : 100 @ A3		66 of 82		

DEPARTMENT OF ENVIRONMENT AND SCIENCE
APPROVED FOR ISSUE
BY DELEGATED AUTHORITY

EXEMPTION CERTIFICATE ref: 202010-10769 EC
DATE: 15 OCTOBER 2020

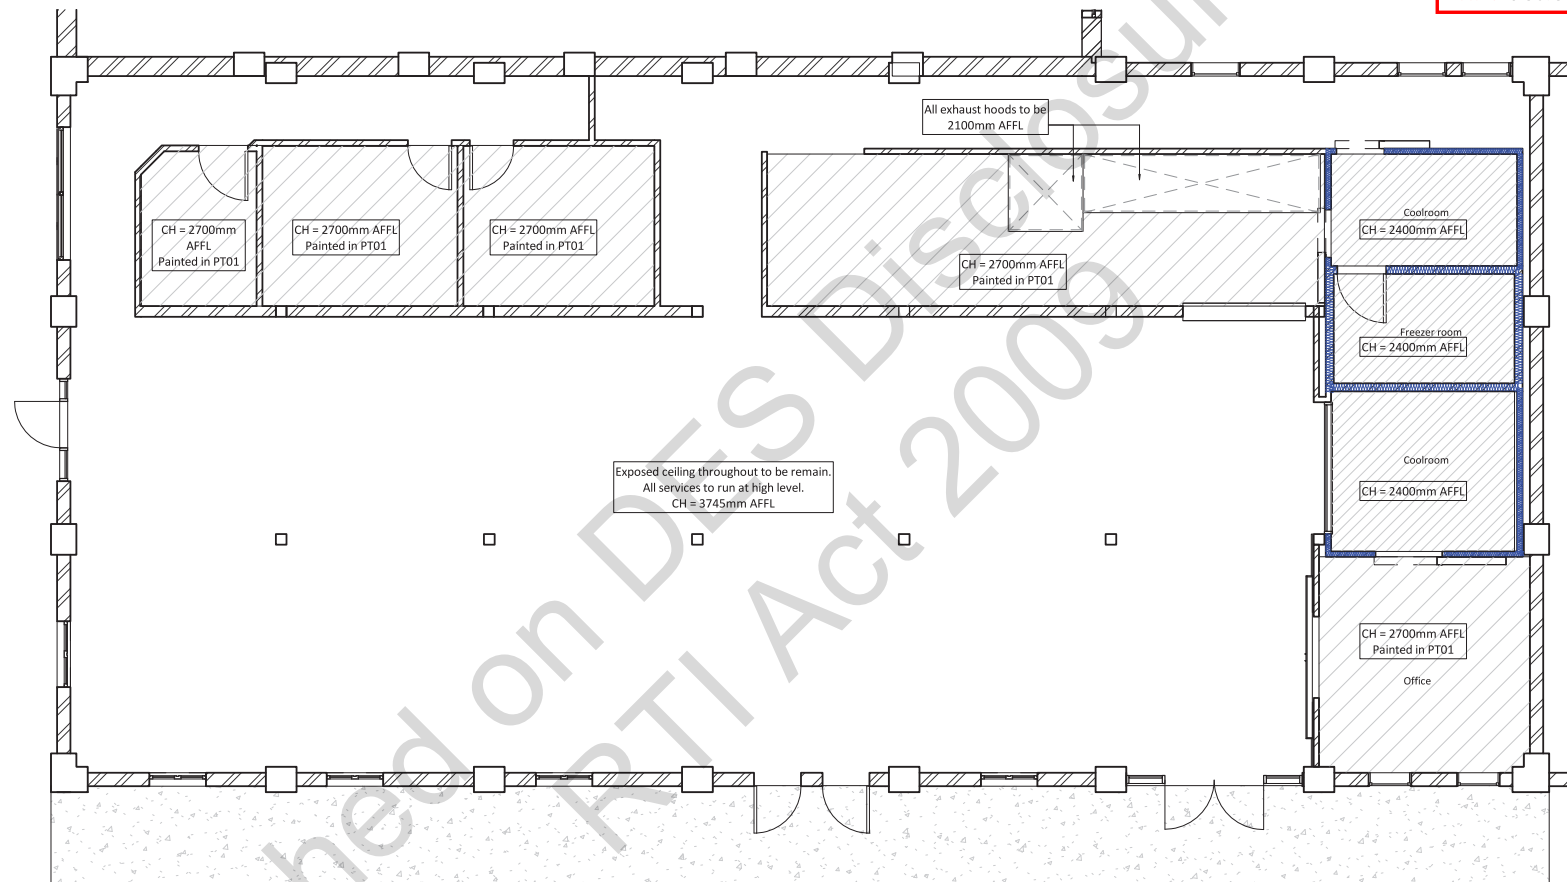

HEXA HOSPITALITY DESIGN

20-158

FOODSERVICE DESIGN PROFESSIONALS

www.hexadesign.com.au

Project: Revel Brewing Co 2.0


Address: 82 Colmslie Rd, Morningside, QLD

DISCLAIMER:

- All drawings are to be read in conjunction with associated engineers drawings where applicable. All equipment, applications and furniture items shown are close to accurate representations and exact dimensions and clearance requirements should be checked with supplier prior to installation.
- All dimensions are to be checked on site prior to any on site construction or off site fabrication. Use written dimensions only, do not scale from printed or electronic drawings. Electronic formatted drawings should be checked for accuracy against the equivalent hard copy issued by Hexa Design.
- No responsibility is accepted by Hexa Design for the misuse or alteration of this drawing in any format.
- The designs and concepts expressed in this drawing are the property of Hexa Design and will be assigned to the client on completion for the sole purpose of the intended project use only. Any other use or reproduction must be approved by Hexa Design.

Ceiling Plan		Sheet No: A46	
Date: 08-Sep-20 11:40:19 AM	REVISION	AMENDMENT	DATE
	Rev.		-
		67 of 82	
Scale: 1 : 100 @ A3			

All internal & external lights to be fixed to joists.

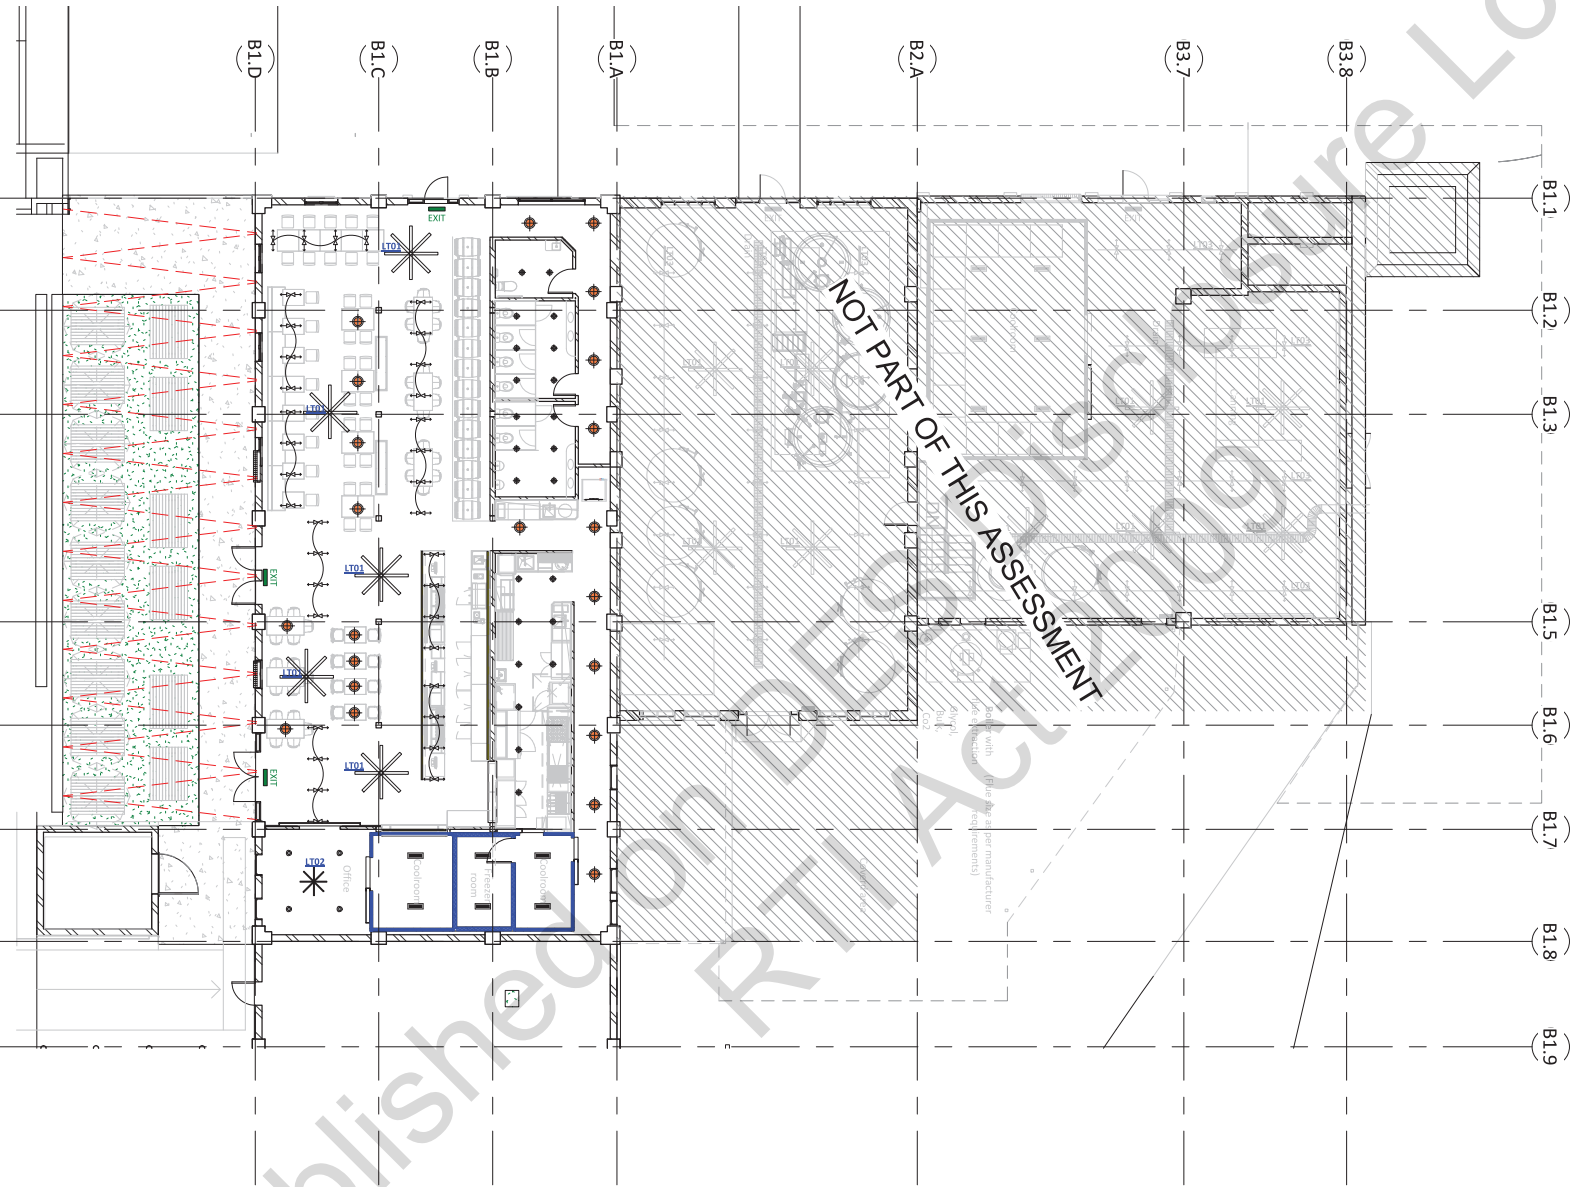

LIGHTING LEGEND

- LT01 Industrial ceiling fan
- Sealed fluorescent
- Recessed downlight with dimmer
Recessed into ceiling
- LED strip light
- Industrial pendant light
- Festoon lights
- Rustic reclaimed ladder hanging light fixture
- LT02 Ceiling fan
- LT03 Black track & spot light
- EXIT Emergency exit

DEPARTMENT OF ENVIRONMENT AND SCIENCE
APPROVED FOR ISSUE
BY DELEGATED AUTHORITY

EXEMPTION CERTIFICATE ref: 202010-10769 EC
DATE: 15 OCTOBER 2020



HEXA HOSPITALITY DESIGN

20-158

FOODSERVICE DESIGN PROFESSIONALS

www.hexadesign.com.au



Project: Revel Brewing Co 2.0

Address: 82 Colmslie Rd, Morningside, QLD



DISCLAIMER:

- All drawings are to be read in conjunction with associated engineers drawings where applicable. All equipment, applications and furniture items shown are close to accurate representations and exact dimensions and clearance requirements should be checked with supplier prior to installation.
- All dimensions are to be checked on site prior to any on site construction or off site fabrication. Use written dimensions only, do not scale from printed or electronic drawings. Electronic formatted drawings should be checked for accuracy against the equivalent hard copy issued by Hexa Design.
- No responsibility is accepted by Hexa Design for the misuse or alteration of this drawing in any format.
- The designs and concepts expressed on this page are owned by Hexa Design and will be assigned to the client on completion for the sole purpose of the intended project use only. Any other use or reproduction must be approved by Hexa Design.

FIGURE

Lighting Plan		Sheet No: A47	
Date: 08-Sep-20 11:41:17 AM	REVISION	AMENDMENT	DATE
	Rev.		-
Scale: 1 : 200 @ A3		68 of 82	

ELECTRICAL LEGEND

001
450
2.4

ITEM NUMBER (001=1_ ABOVE FINISHED FLOOR LEVEL MAX.TOTAL LOAD IN Amp



1PHASE DIRECT ELECTRICAL CONNECTION SHOWING ISOLATOR LOCATION



3PHASE/ 415V DIRECT ELECTRICAL CONNECTION SHOWING ISOLATOR LOCATION



SINGLE PHASE GENERAL POWER SUPPLY 10Amp OR LESS (GPO)



SINGLE PHASE DOUBLE POWER SUPPLY 15 Amp OR MORE (SPO)




10AMP GPO FOR CASH REGISTER. PROVIDE DEDICATED CIRCUIT AND CONDUIT FOR DATA CABLING. COMMUNICATIONS PORT TO ACCOMMODATE TELEPHONE & DATA CABLING



ELECTRICAL SWITCH - ONE WAY



KITCHEN SUB-BOARD - SIZE & WIRING TO BE DETERMINED BY OTHERS

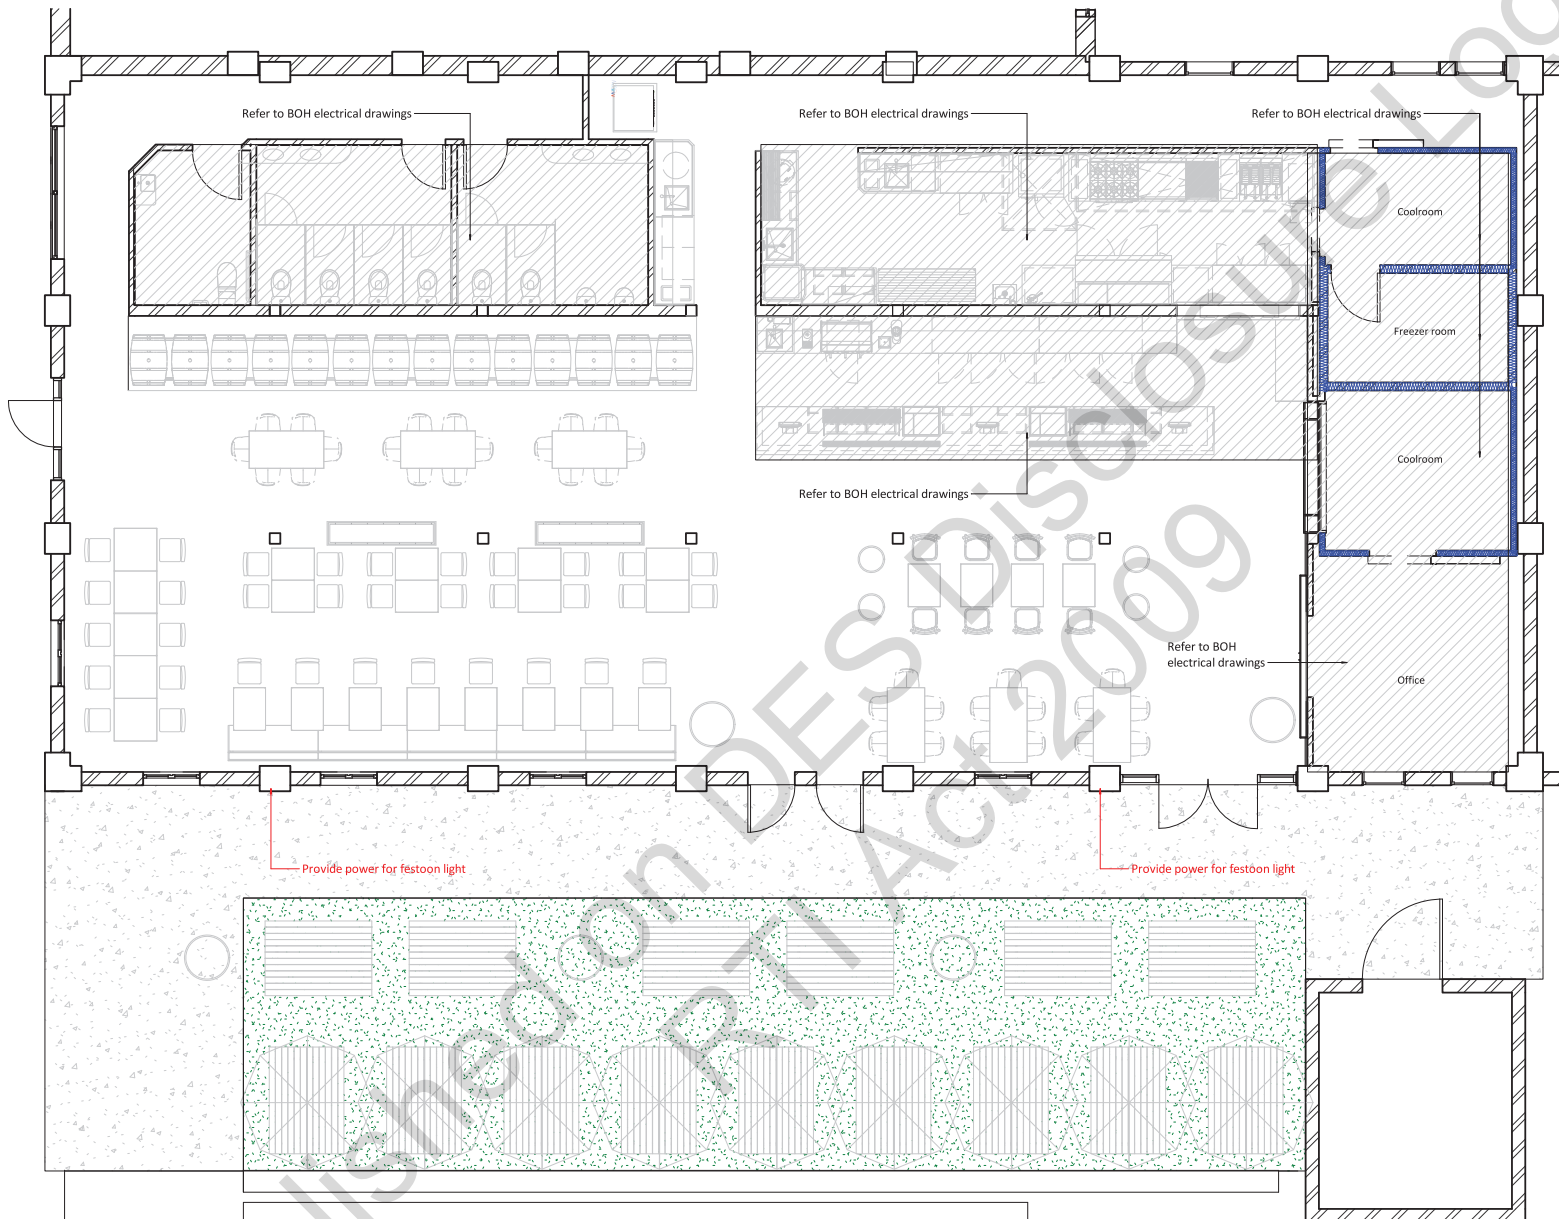

DEPARTMENT OF ENVIRONMENT AND SCIENCE
APPROVED FOR ISSUE
BY DELEGATED AUTHORITY

EXEMPTION CERTIFICATE ref: 202010-10769 EC
DATE: 15 OCTOBER 2020

1 Electrical Service Layout
1 : 100

HEXA HOSPITALITY DESIGN

20-158

FOODSERVICE DESIGN PROFESSIONAL

www.hexadesign.com.au

Project: Revel Brewing Co 2.0

Address: 82 Colmslie Rd, Morningside, QLD



DISCLAIMER:

- All drawings are to be read in conjunction with associated engineers drawings where applicable. All equipment, applications and furniture items shown are close to accurate representations and exact dimensions and clearance requirements should be checked with supplier prior to installation.
- All dimensions are to be checked on site prior to any on site construction or off site fabrication. Use written dimensions only, do not scale from printed or electronic drawings. Electronic formatted drawings should be checked for accuracy against the equivalent hard copy issued by **Hexa Design**.
- No responsibility is accepted by **Hexa Design** for the misuse or alteration of this drawing in any format.
- The designs and concepts expressed on this page are owned by **Hexa Design** and will be assigned to the client on completion for the sole purpose of the current project use only. Any other use or reproduction must be approved by **Hexa Design**.

Electrical Service Layout


Sheet No: A48

Date: 08-Sep-20 11:44:39 AM

Scale: 1 : 100

@ A3

REVISION	AMENDMENT	DATE
Rev.		Checker
Rev.	69 of 82	Approver
Rev.		00-00-00

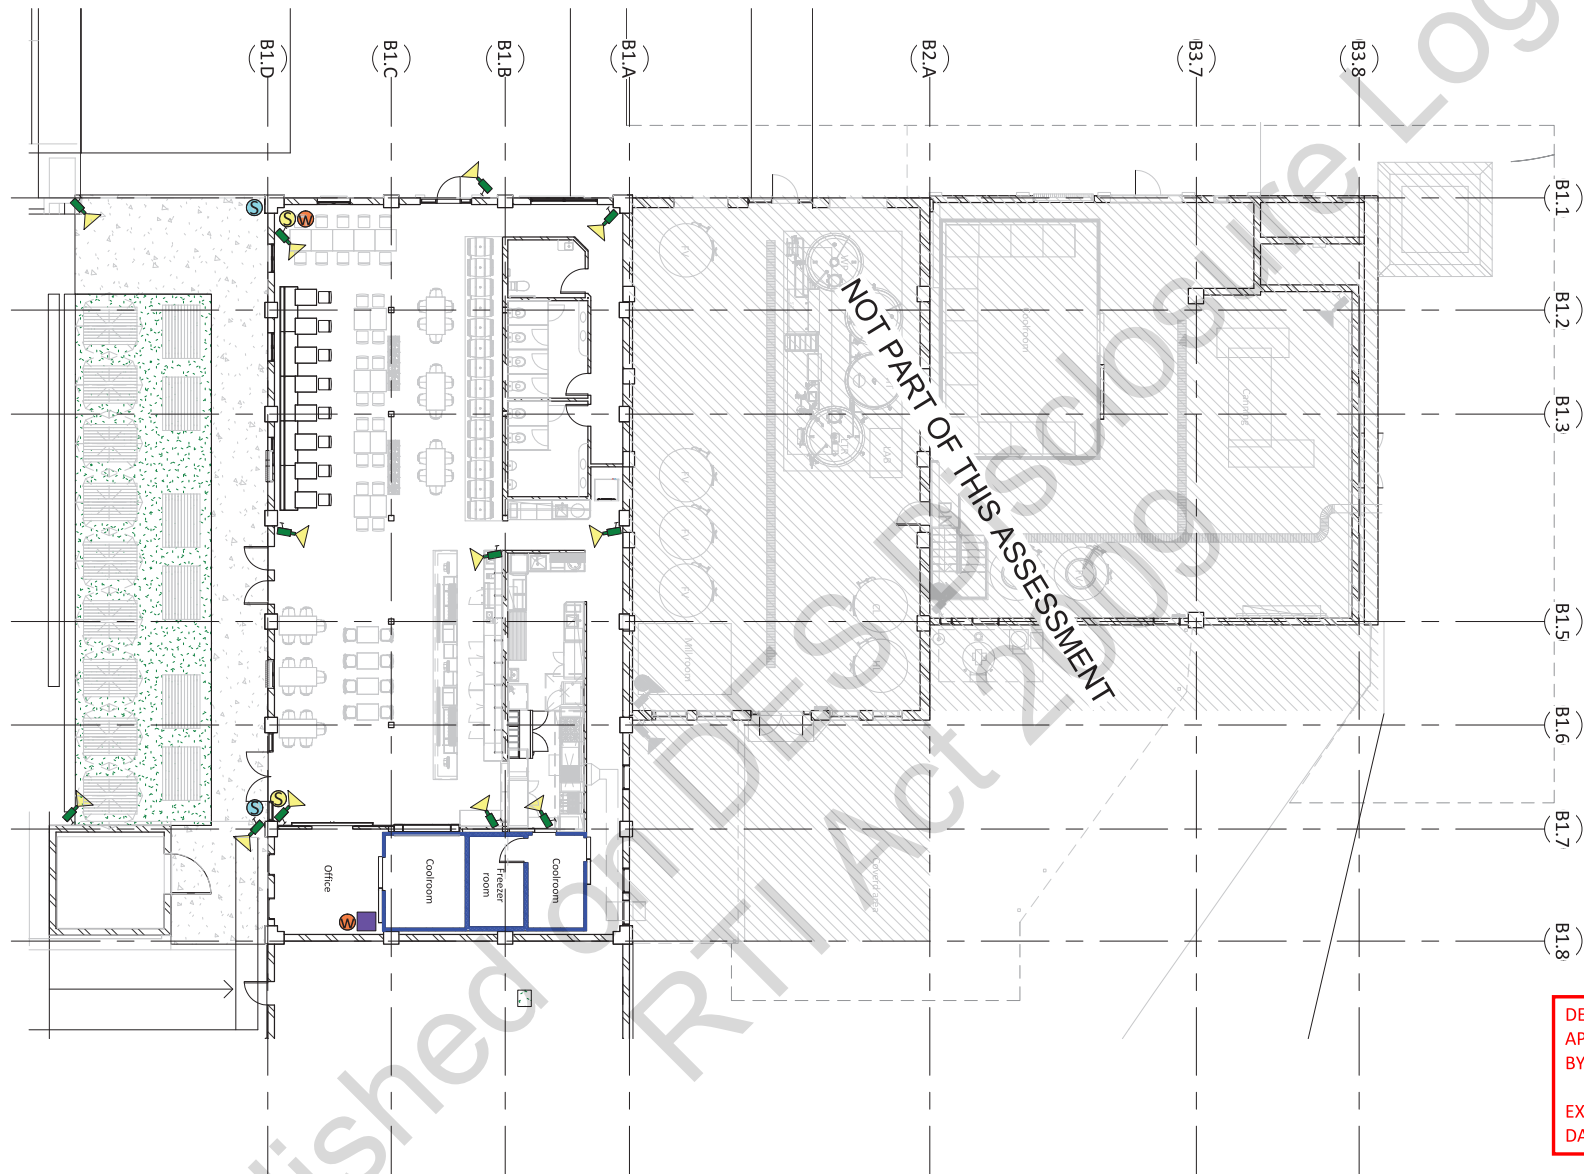

DEPARTMENT OF ENVIRONMENT AND SCIENCE
APPROVED FOR ISSUE
BY DELEGATED AUTHORITY

EXEMPTION CERTIFICATE ref: 202010-10769 EC
DATE: 15 OCTOBER 2020

HEXA HOSPITALITY DESIGN

20-158

FOODSERVICE DESIGN PROFESSIONALS

www.hexadesign.com.au

Project: Revel Brewing Co 2.0

Address: 82 Colmslie Rd, Morningside, QLD


DISCLAIMER:

- All drawings are to be read in conjunction with associated engineers drawings where applicable. All equipment, applications and furniture items shown are close to accurate representations and exact dimensions and clearance requirements should be checked with supplier prior to installation.
- All dimensions are to be checked on site prior to any on site construction or off site fabrication. Use written dimensions only, do not scale from printed or electronic drawings. Electronic formatted drawings should be checked for accuracy against the equivalent hard copy issued by Hexa Design.
- No responsibility is accepted by Hexa Design for the misuse or alteration of this drawing in any format.
- The designs and concepts expressed on this page are owned by Hexa Design and will be assigned to the client on completion for the sole purpose of the intended project use only. Any other use or reproduction must be approved by Hexa Design.

WIFI and CCTV Plan		Sheet No: A49	
Date: 08-Sep-20 11:45:55 AM	REVISION	AMENDMENT	DATE
	Rev.		-
Scale: 1 : 200 @ A3		70 of 82	

DEPARTMENT OF ENVIRONMENT AND SCIENCE
APPROVED FOR ISSUE
BY DELEGATED AUTHORITY

EXEMPTION CERTIFICATE ref: 202010-10769 EC
DATE: 15 OCTOBER 2020

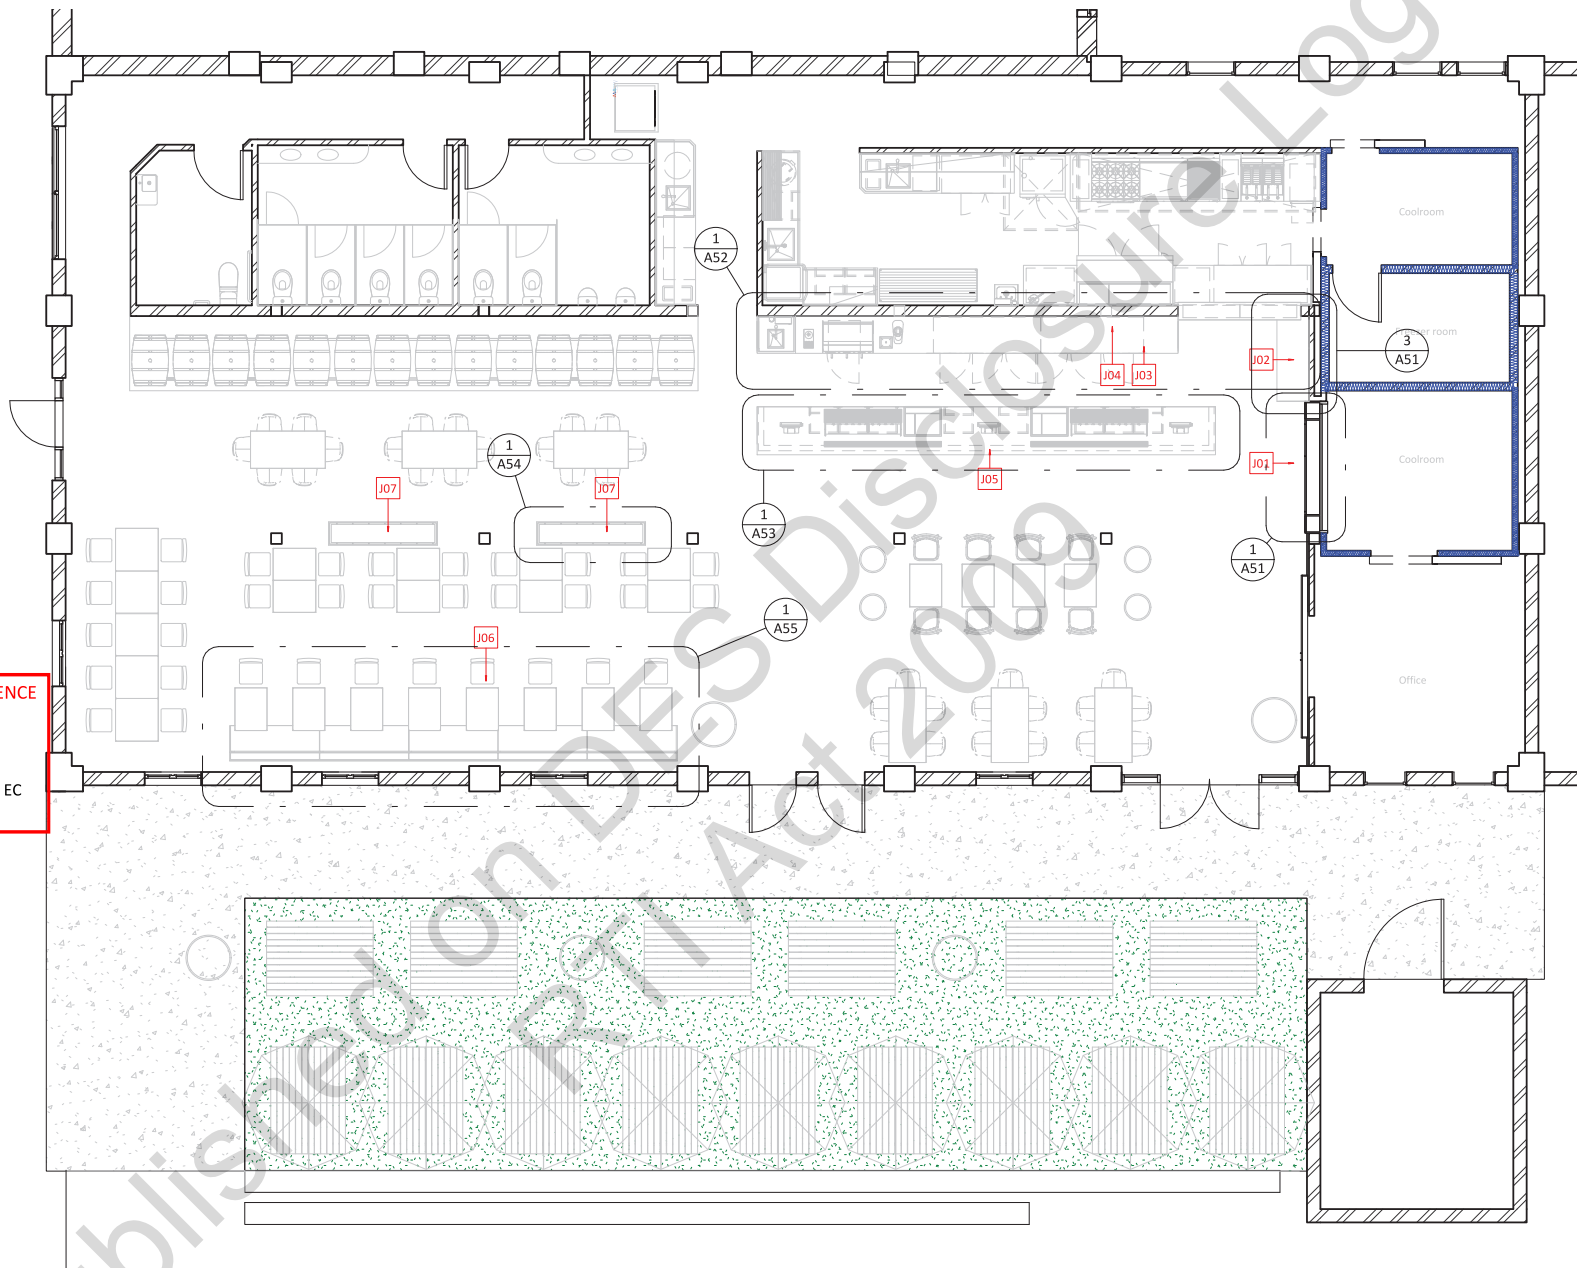

1 Joinery Plan
1 : 100



Project: Revel Brewing Co 2.0
Address: 82 Colmslie Rd, Morningside, QLD



DISCLAIMER:

- All drawings are to be read in conjunction with associated engineers drawings where applicable. All equipment, applications and furniture items shown are close to accurate representations and exact dimensions and clearance requirements should be checked with supplier prior to installation.
- All dimensions are to be checked on site prior to any on site construction or off site fabrication. Use written dimensions only, do not scale from printed or electronic drawings. Electronic formatted drawings should be checked for accuracy against the equivalent hard copy issued by Hexa Design.
- No responsibility is accepted by Hexa Design for the misuse or alteration of this drawing in any format.
- The designs and concepts expressed in this drawing are the property of Hexa Design and will be assigned to the client on completion for the sole purpose of the intended project use only. Any other use or reproduction must be approved by Hexa Design.


Joinery Plan

Date: 08-Sep-20 11:46:24 AM

Scale: 1 : 100 @ A3


Sheet No: A50

REVISION	AMENDMENT	DATE
Rev.		-
	71 of 82	

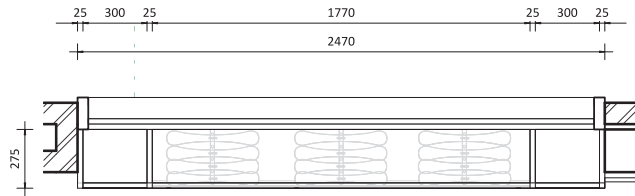


2
A51


1 Top view of J01
1 : 25

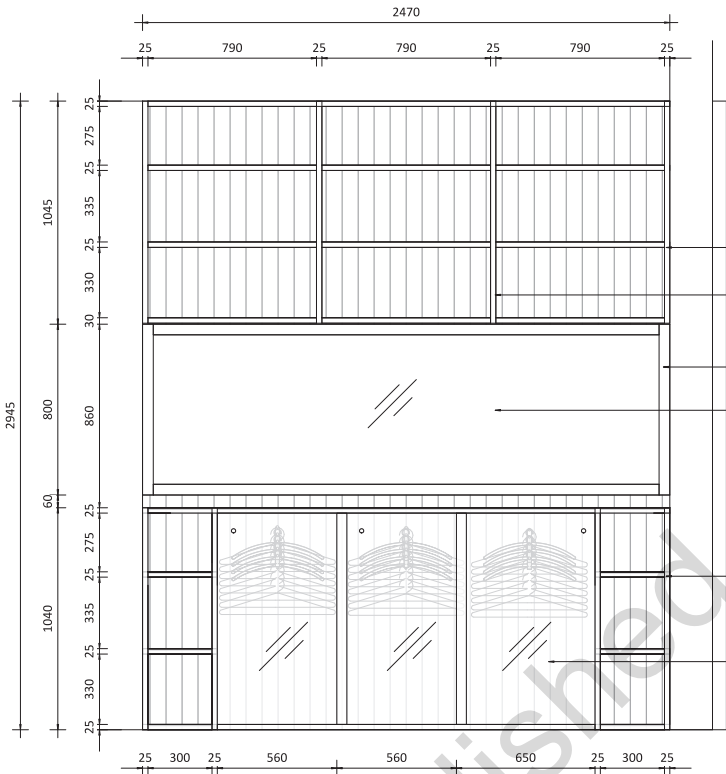

2 Front view of J01
1 : 25

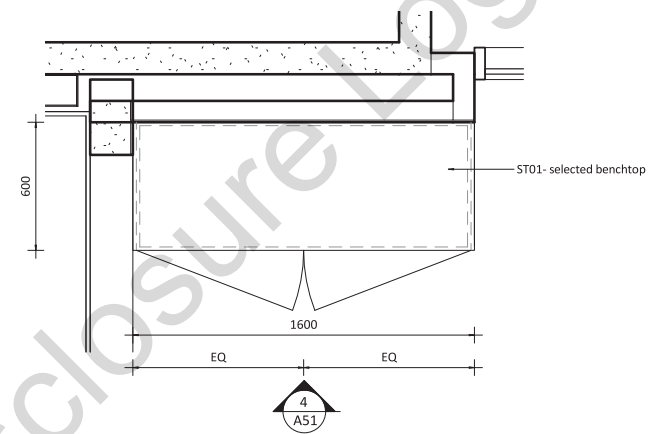

3 Top view of J02
1 : 25

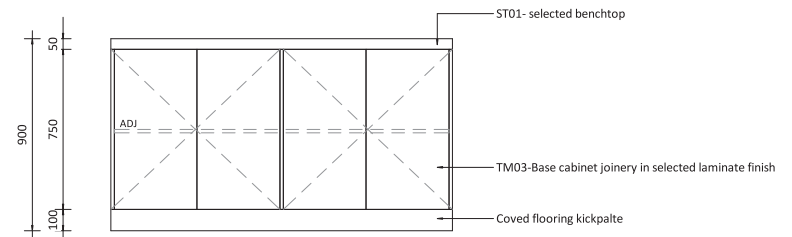

4 Front view of J02
1 : 25

DEPARTMENT OF ENVIRONMENT AND SCIENCE
APPROVED FOR ISSUE
BY DELEGATED AUTHORITY
EXEMPTION CERTIFICATE ref: 202010-10769 EC
DATE: 15 OCTOBER 2020



DISCLAIMER:

- All drawings are to be read in conjunction with associated engineers drawings where applicable. All equipment, applications and furniture items shown are close to accurate representations and exact dimensions and clearance requirements should be checked with supplier prior to installation.
- All dimensions are to be checked on site prior to any on site construction or off site fabrication. Use written dimensions only, do not scale from printed or electronic drawings. Electronic formatted drawings should be checked for accuracy against the equivalent hard copy issued by Hexa Design.
- No responsibility is accepted by Hexa Design for the misuse or alteration of this drawing in any format.
- The designs and concepts expressed on this drawing are owned by Hexa Design and will be assigned to the client on completion for the sole purpose of the intended project use only. Any other use or reproduction must be approved by Hexa Design.

Joinery Details

Sheet No: A51

Date: 17-Aug-20 9:48:30 AM

REVISION

AMENDMENT


DATE

Rev.


-

72 of 82


Scale: 1 : 25 @ A3

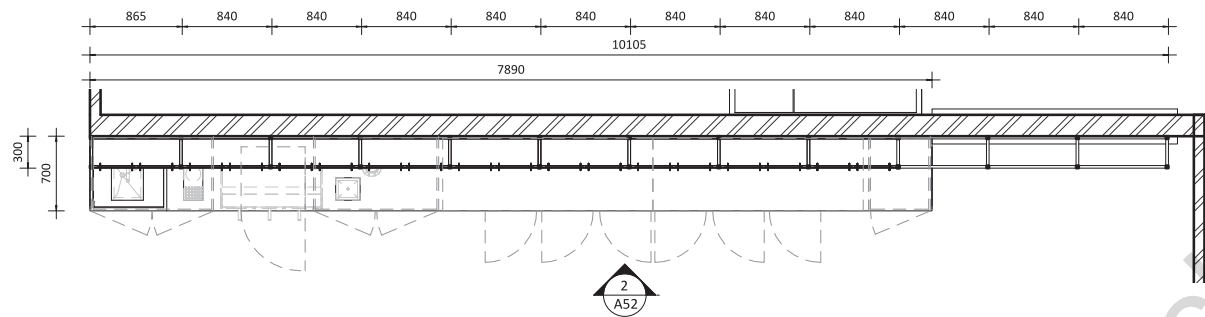

1 Top view of J03/J04
1:50

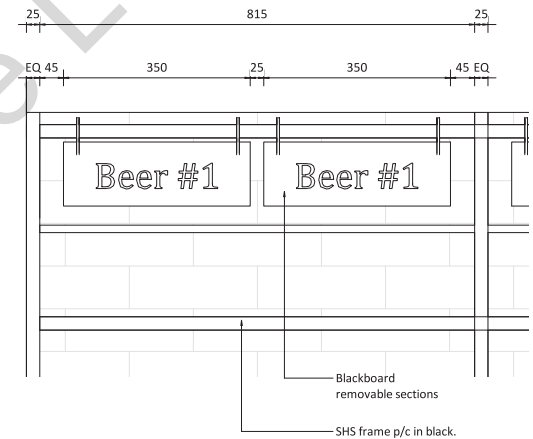

3 Menu detail
1:10

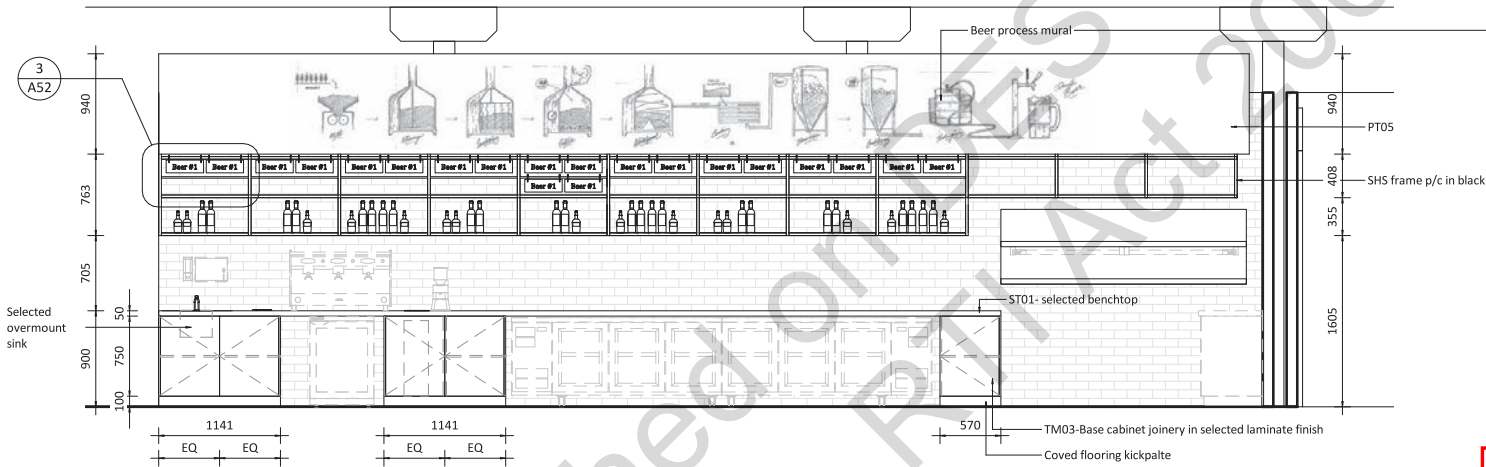

2 Front view of J03/J04
1:50



DEPARTMENT OF ENVIRONMENT AND SCIENCE
APPROVED FOR ISSUE
BY DELEGATED AUTHORITY

EXEMPTION CERTIFICATE ref: 202010-10769 EC
DATE: 15 OCTOBER 2020



Project: Revel Brewing Co 2.0
Address: 82 Colmslie Rd, Morningside, QLD



DISCLAIMER:

- All drawings are to be read in conjunction with associated engineers drawings where applicable. All equipment, applications and furniture items shown are close to accurate representations and exact dimensions and clearance requirements should be checked with supplier prior to installation.
- All dimensions are to be checked on site prior to any on site construction or off site fabrication. Use written dimensions only, do not scale from printed or electronic drawings. Electronic formatted drawings should be checked for accuracy against the equivalent hard copy issued by Hexa Design.
- No responsibility is accepted by Hexa Design for the misuse or alteration of this drawing in any format.
- The designs and concepts expressed on this drawing are owned by Hexa Design and will be assigned to the client on completion for the sole purpose of the intended project use only. Any other use or reproduction must be approved by Hexa Design.

Joinery Details

Date: 17-Aug-20 4:43:41 PM

Scale: As indicated

@ A3

REVISION


Rev.

Sheet No: A52

AMENDMENT

DATE

73 of 82

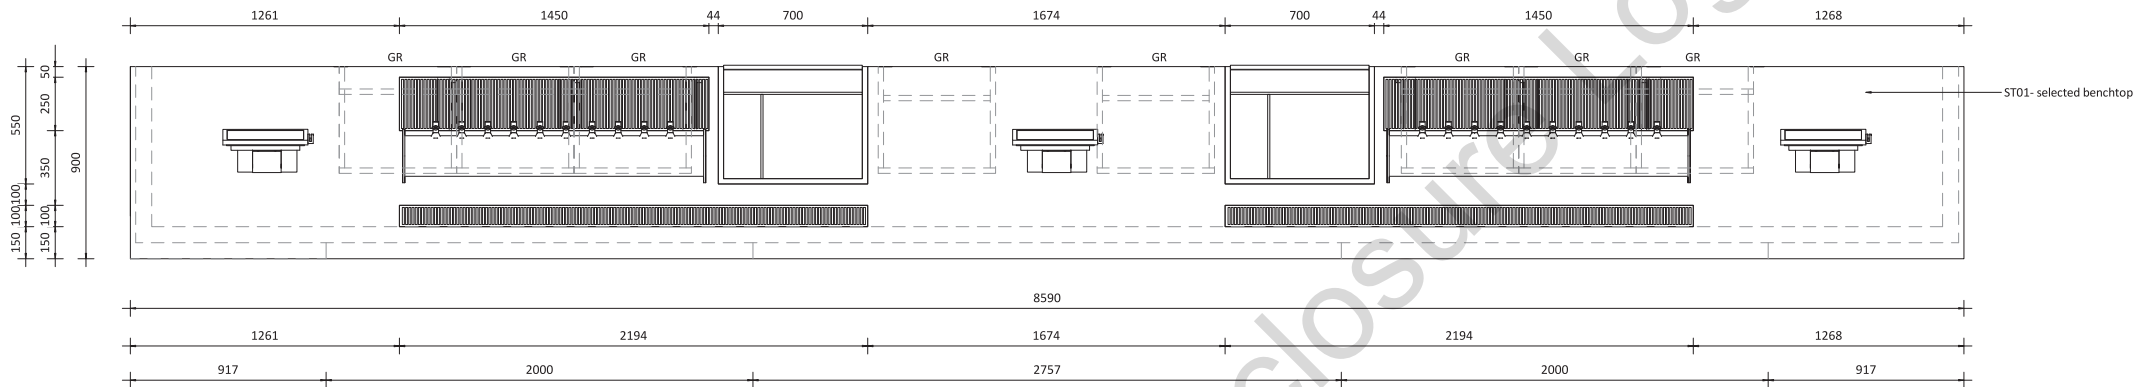


1 Top view of J05
1 : 25



DEPARTMENT OF ENVIRONMENT AND SCIENCE
APPROVED FOR ISSUE
BY DELEGATED AUTHORITY

EXEMPTION CERTIFICATE ref: 202010-10769 EC
DATE: 15 OCTOBER 2020

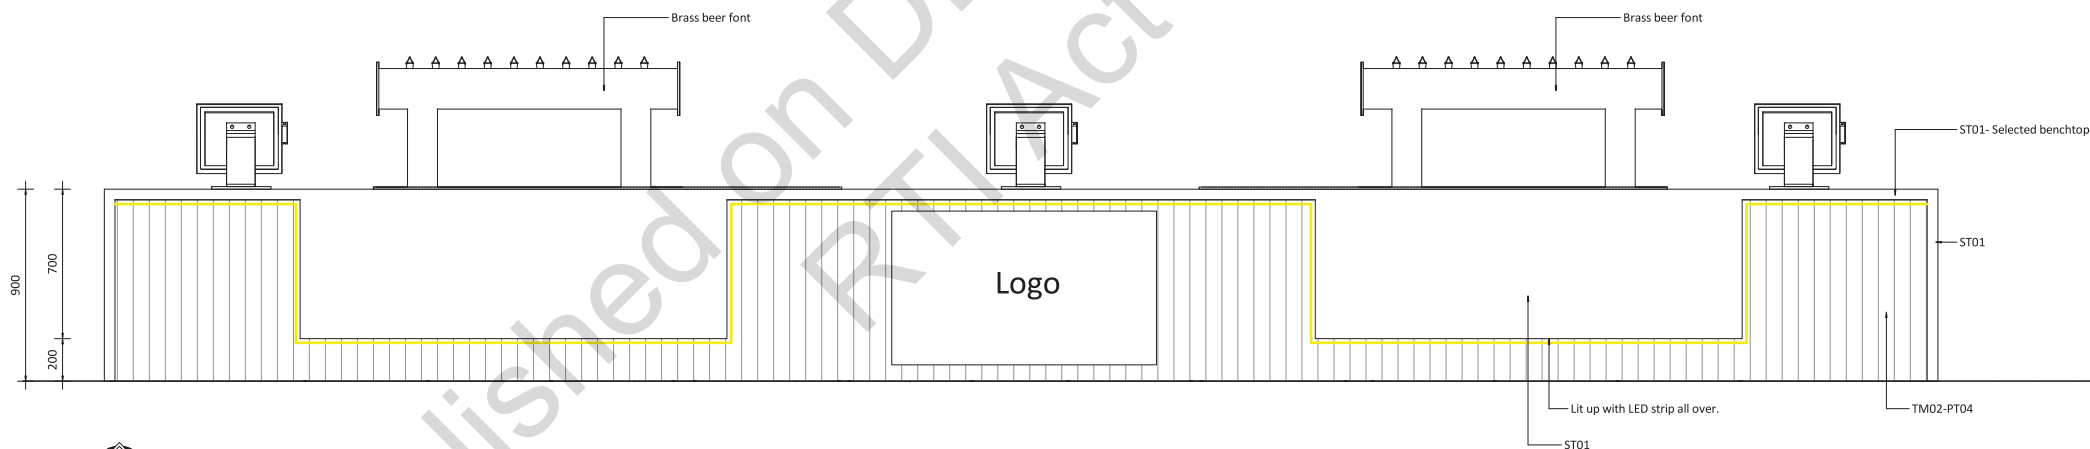

2 Front view of J05
1 : 25



Project: Revel Brewing Co 2.0

Address: 82 Colmslie Rd, Morningside, QLD



DISCLAIMER:

- All drawings are to be read in conjunction with associated engineers drawings where applicable. All equipment, applications and furniture items shown are close to accurate representations and exact dimensions and clearance requirements should be checked with supplier prior to installation.
- All dimensions are to be checked on site prior to any on site construction or off site fabrication. Use written dimensions only, do not scale from printed or electronic drawings. Electronic formatted drawings should be checked for accuracy against the equivalent hard copy issued by Hexa Design.
- No responsibility is accepted by Hexa Design for the misuse or alteration of this drawing in any format.
- The designs and concepts expressed in this drawing are the property of Hexa Design and will be assigned to the client on completion for the sole purpose of the intended project use only. Any other use or reproduction must be approved by Hexa Design.

Joinery Details

Sheet No: A53

Date: 17-Aug-20 9:48:51 AM

REVISION

AMENDMENT

DATE


Rev.

-

74 of 82

Scale: 1 : 25


@ A3

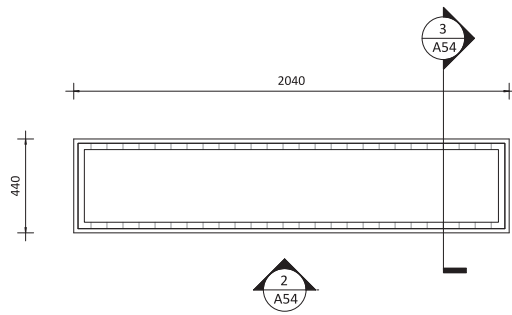


1 Top view of J07
1 : 25

DEPARTMENT OF ENVIRONMENT AND SCIENCE
APPROVED FOR ISSUE
BY DELEGATED AUTHORITY

EXEMPTION CERTIFICATE ref: 202010-10769 EC
DATE: 15 OCTOBER 2020

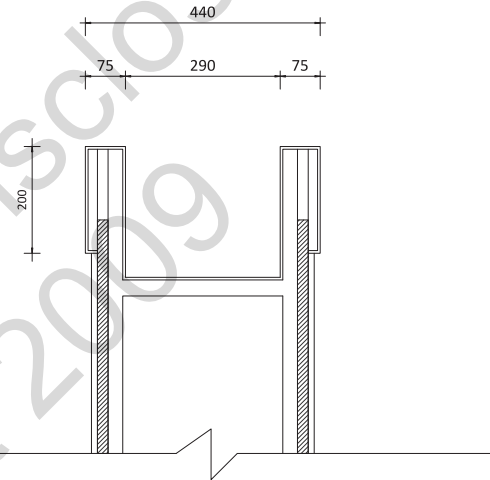

3 Side view of J07
1 : 10

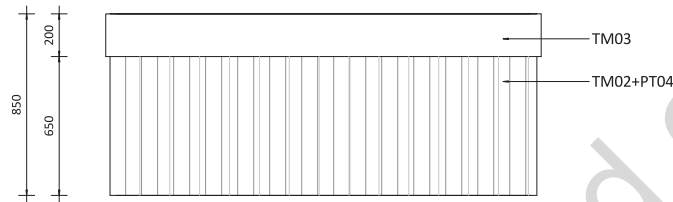

2 Front view of J07
1 : 25

HEXA HOSPITALITY DESIGN

20-158

FOODSERVICE DESIGN PROFESSIONALS

www.hexadesign.com.au


Project: Revel Brewing Co 2.0

Address: 82 Colmslie Rd, Morningside, QLD



DISCLAIMER:


- All drawings are to be read in conjunction with associated engineers drawings where applicable. All equipment, applications and furniture items shown are close to accurate representations and exact dimensions and clearance requirements should be checked with supplier prior to installation.
- All dimensions are to be checked on site prior to any on site construction or off site fabrication. Use written dimensions only, do not scale from printed or electronic drawings. Electronic formatted drawings should be checked for accuracy against the equivalent hard copy issued by Hexa Design.
- No responsibility is accepted by Hexa Design for the misuse or alteration of this drawing in any format.
- The designs and concepts expressed on this paper are owned by Hexa Design and will be assigned to the client on completion for the sole purpose of the intended project use only. Any other use or reproduction must be approved by Hexa Design.


Joinery Details		Sheet No: A54	
Date: 17-Aug-20 9:48:58 AM	REVISION	AMENDMENT	DATE
	Rev.	75 of 82	-
Scale: As indicated	@ A3		

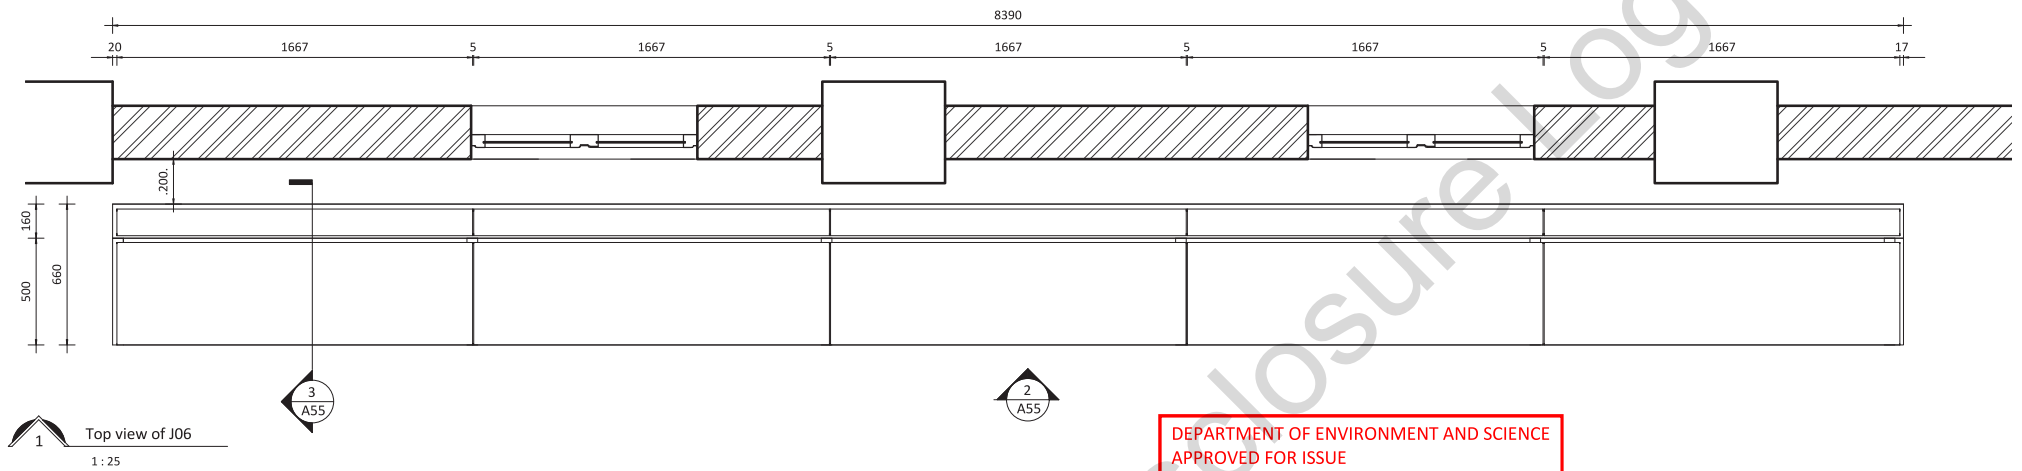

DEPARTMENT OF ENVIRONMENT AND SCIENCE
APPROVED FOR ISSUE
BY DELEGATED AUTHORITY
EXEMPTION CERTIFICATE ref: 202010-10769 EC
DATE: 15 OCTOBER 2020

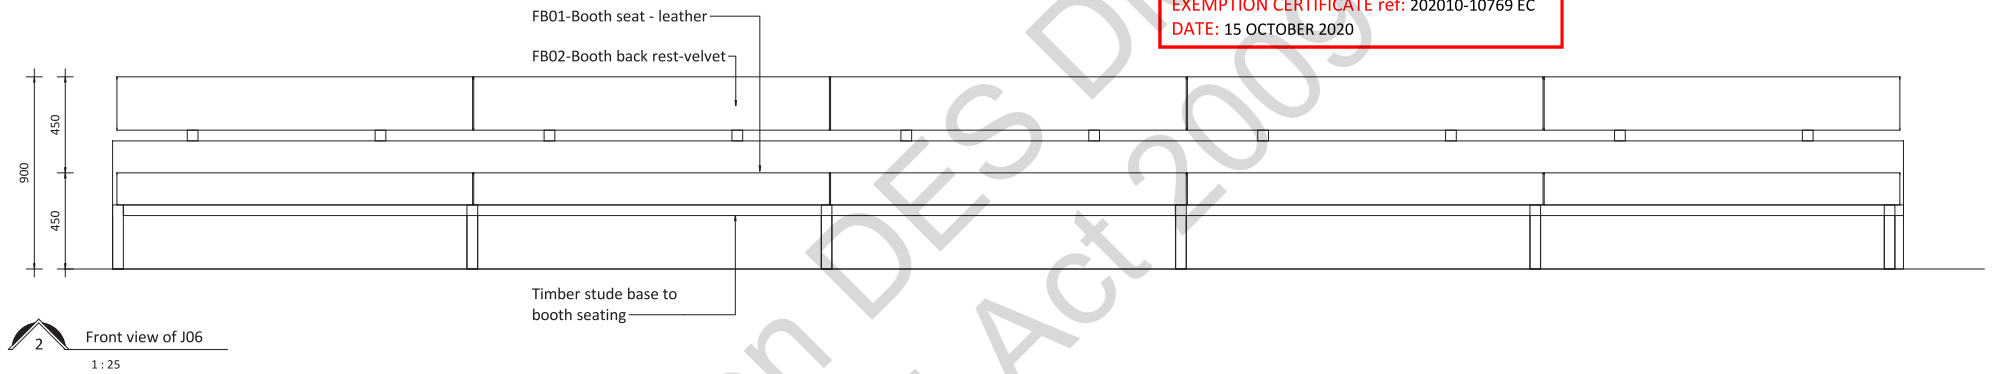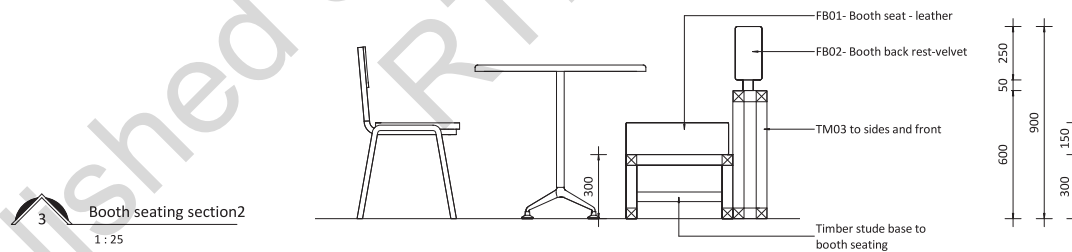

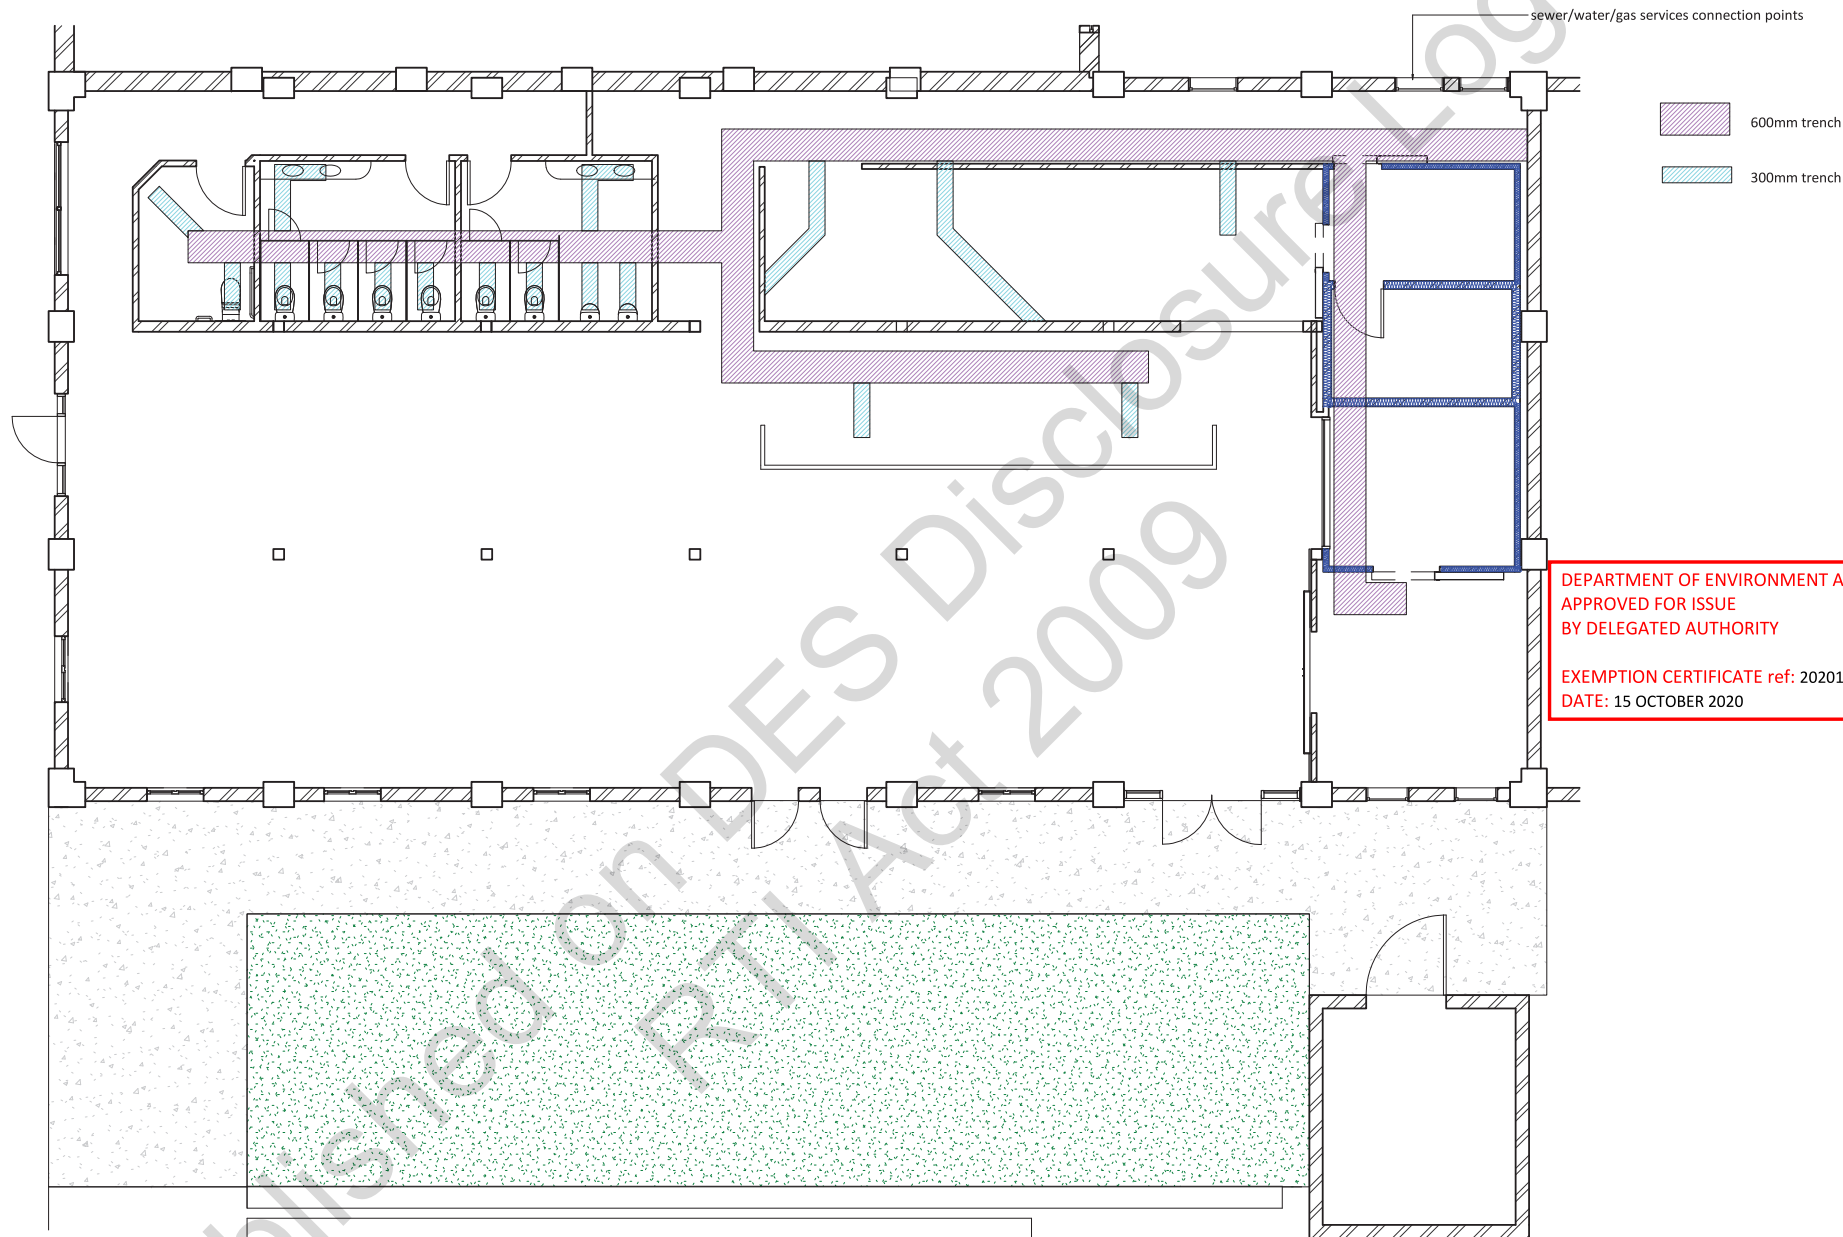

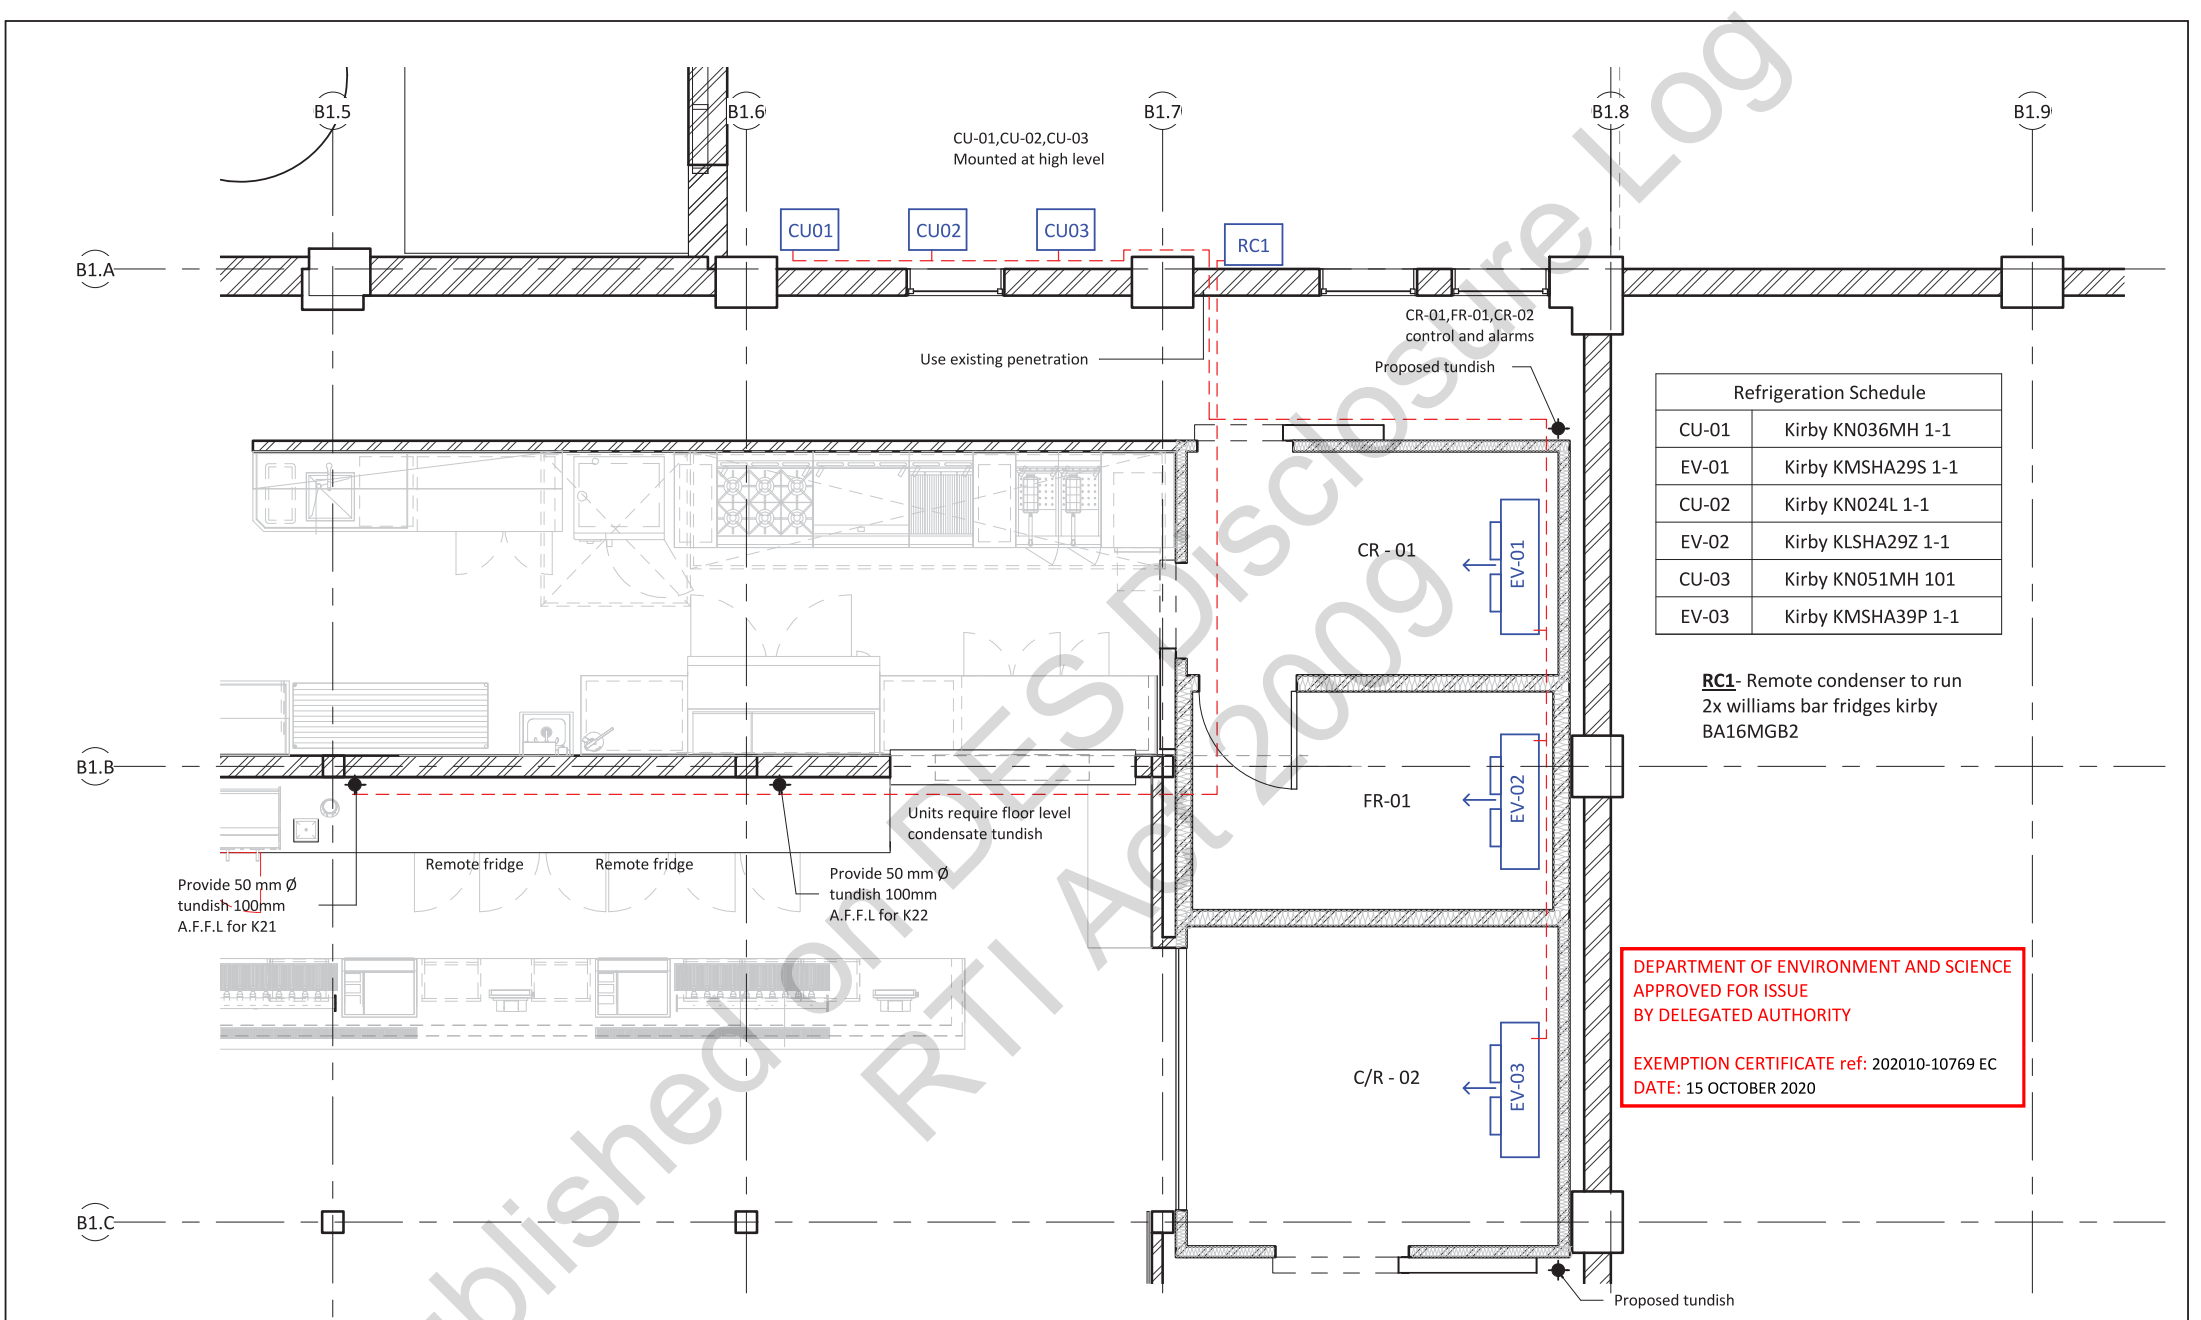

Refrigeration Schedule	
CU-01	Kirby KN036MH 1-1
EV-01	Kirby KMSHA29S 1-1
CU-02	Kirby KN024L 1-1
EV-02	Kirby KLSHA29Z 1-1
CU-03	Kirby KN051MH 101
EV-03	Kirby KMSHA39P 1-1

RC1- Remote condenser to run
2x williams bar fridges kirby
BA16MGB2

DEPARTMENT OF ENVIRONMENT AND SCIENCE
APPROVED FOR ISSUE
BY DELEGATED AUTHORITY

EXEMPTION CERTIFICATE ref: 202010-10769 EC
DATE: 15 OCTOBER 2020



20-158

Project: Revel Brewing Co 2.0

Address: 82 Colmslie Rd, Morningside, QLD



DISCLAIMER:

- All drawings are to be read in conjunction with associated engineers drawings where applicable. All equipment, applications and furniture items shown are close to accurate representations and exact dimensions and clearance requirements should be checked with supplier prior to installation.
- All dimensions are to be checked on site prior to any on site construction or off site fabrication. Use written dimensions only, do not scale from printed or electronic drawings. Electronic formatted drawings should be checked for accuracy against the equivalent hard copy issued by ProMech GROUP.
- No responsibility is accepted by ProMech GROUP for the misuse or alteration of this drawing in any format.
- The designs and concepts expressed on this drawing are owned by ProMech GROUP and will be assigned to the client on completion for the sole purpose of the intended project use only. Any other use or reproduction must be approved by ProMech GROUP.


Refrigeration Plan

Date: 08-Sep-20 10:34:51 AM

Scale: 1 : 50 @ A3

REVISION	AMENDMENT	DATE
Rev.		Checker
Rev.	79 of 82	Approver
Rev.		00-00-00

Sheet No: A58

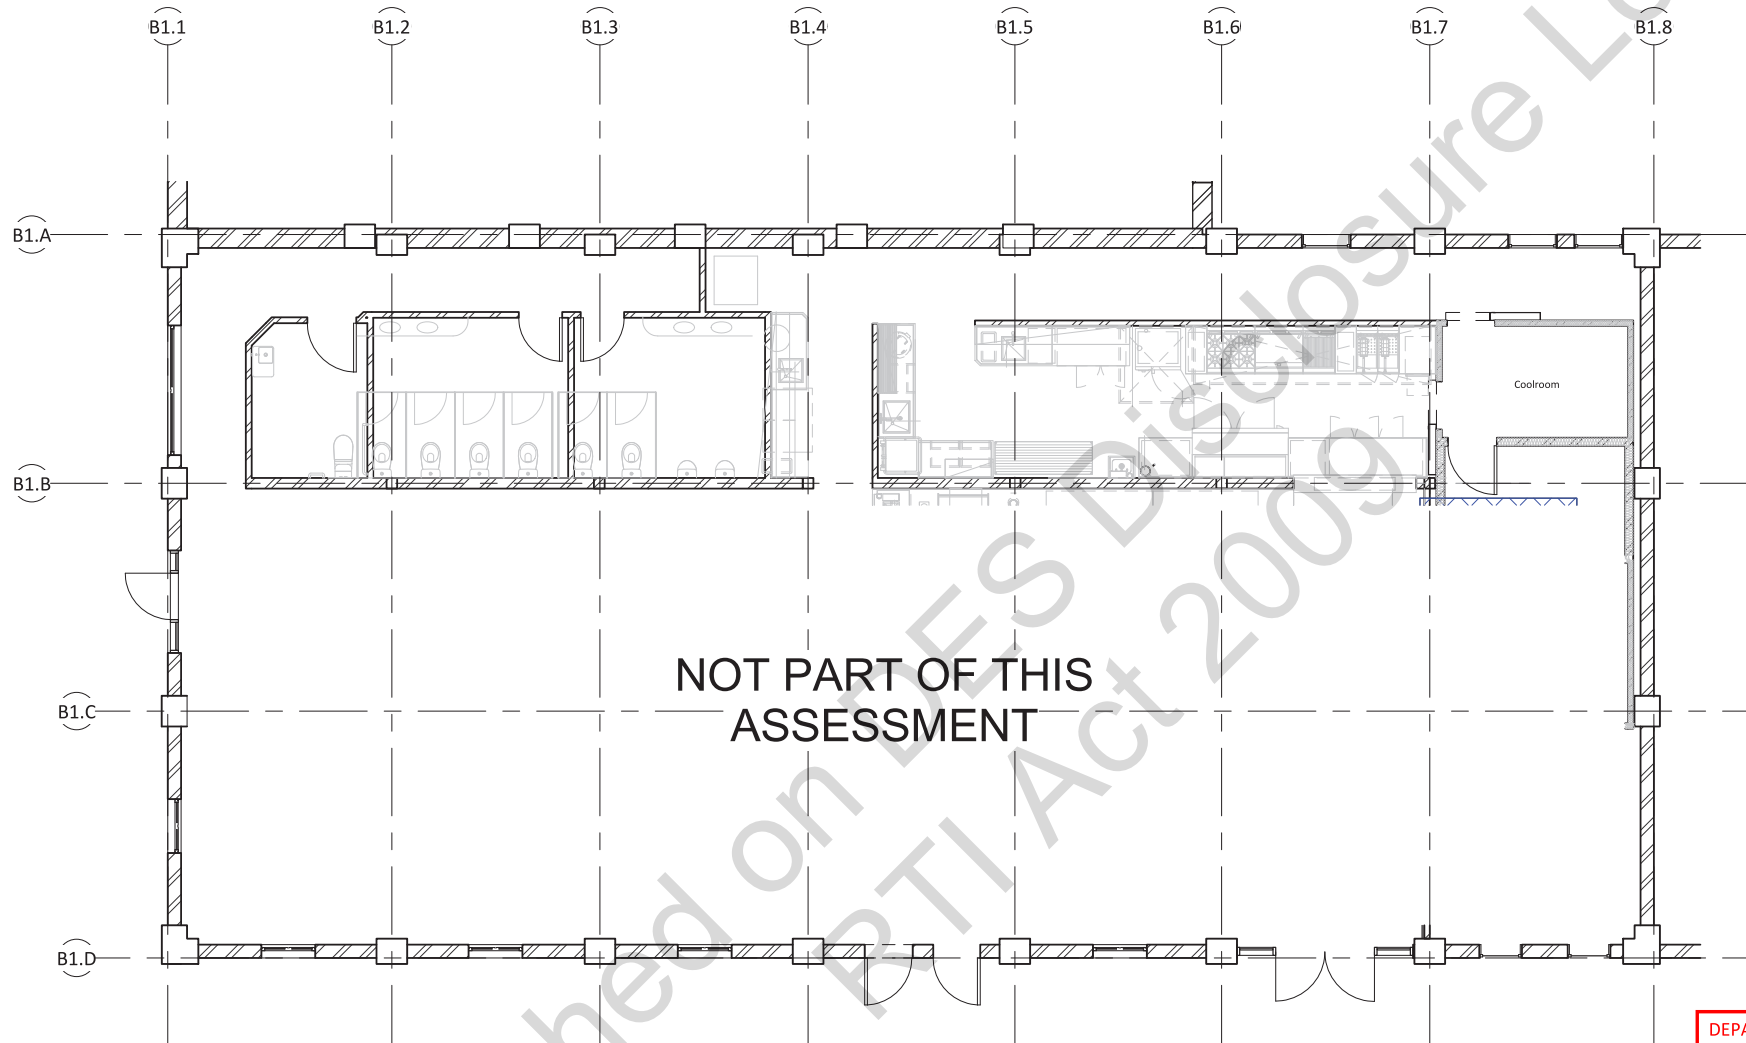

Note:
Condenser locations to be advised

Air conditioning Schedule	
FCU-01	Temperzone High static ducted 38Kw
FCU-02	
	50mm internal insulation
	Double defelection is 600x200 130 L/S 4-way 500x500mm 130 L/S

Toilet Exhaust Schedule	
TEF-01	Fantech WJ250SIL KIT 300 L/S @ 300pa
Intake register	200 x 200 Egg crate ceiling register 30L/S
Flexible duct	150 Nude flex

NOT PART OF THIS
ASSESSMENT

1 Air condition plan
1 : 100

DEPARTMENT OF ENVIRONMENT AND SCIENCE
APPROVED FOR ISSUE
BY DELEGATED AUTHORITY

EXEMPTION CERTIFICATE ref: 202010-10769 EC
DATE: 15 OCTOBER 2020

ProMech
GROUP
20-158

Project: Revel Brewing Co 2.0

Address: 82 Colmslie Rd, Morningside, QLD



DISCLAIMER:

- All drawings are to be read in conjunction with associated engineers drawings where applicable. All equipment, applications and furniture items shown are close to accurate representations and exact dimensions and clearance requirements should be checked with supplier prior to installation.
- All dimensions are to be checked on site prior to any on site construction or off site fabrication. Use written dimensions only, do not scale from printed or electronic drawings. Electronic formatted drawings should be checked for accuracy against the equivalent hard copy issued by ProMech GROUP.
- No responsibility is accepted by ProMech GROUP for the misuse or alteration of this drawing in any format.
- The designs and concepts expressed in this drawing are the property of ProMech GROUP and will be assigned to the client on completion for the sole purpose of the intended project use only. Any other use or reproduction must be approved by ProMech GROUP.


Air conditioning Plan

Sheet No: A59

Date: 21-Sep-20 9:30:59 AM

Scale: 1 : 100 @ A3

REVISION	AMENDMENT	DATE
Rev.		Checker
Rev.	80 of 82	Approver
Rev.		00-00-00

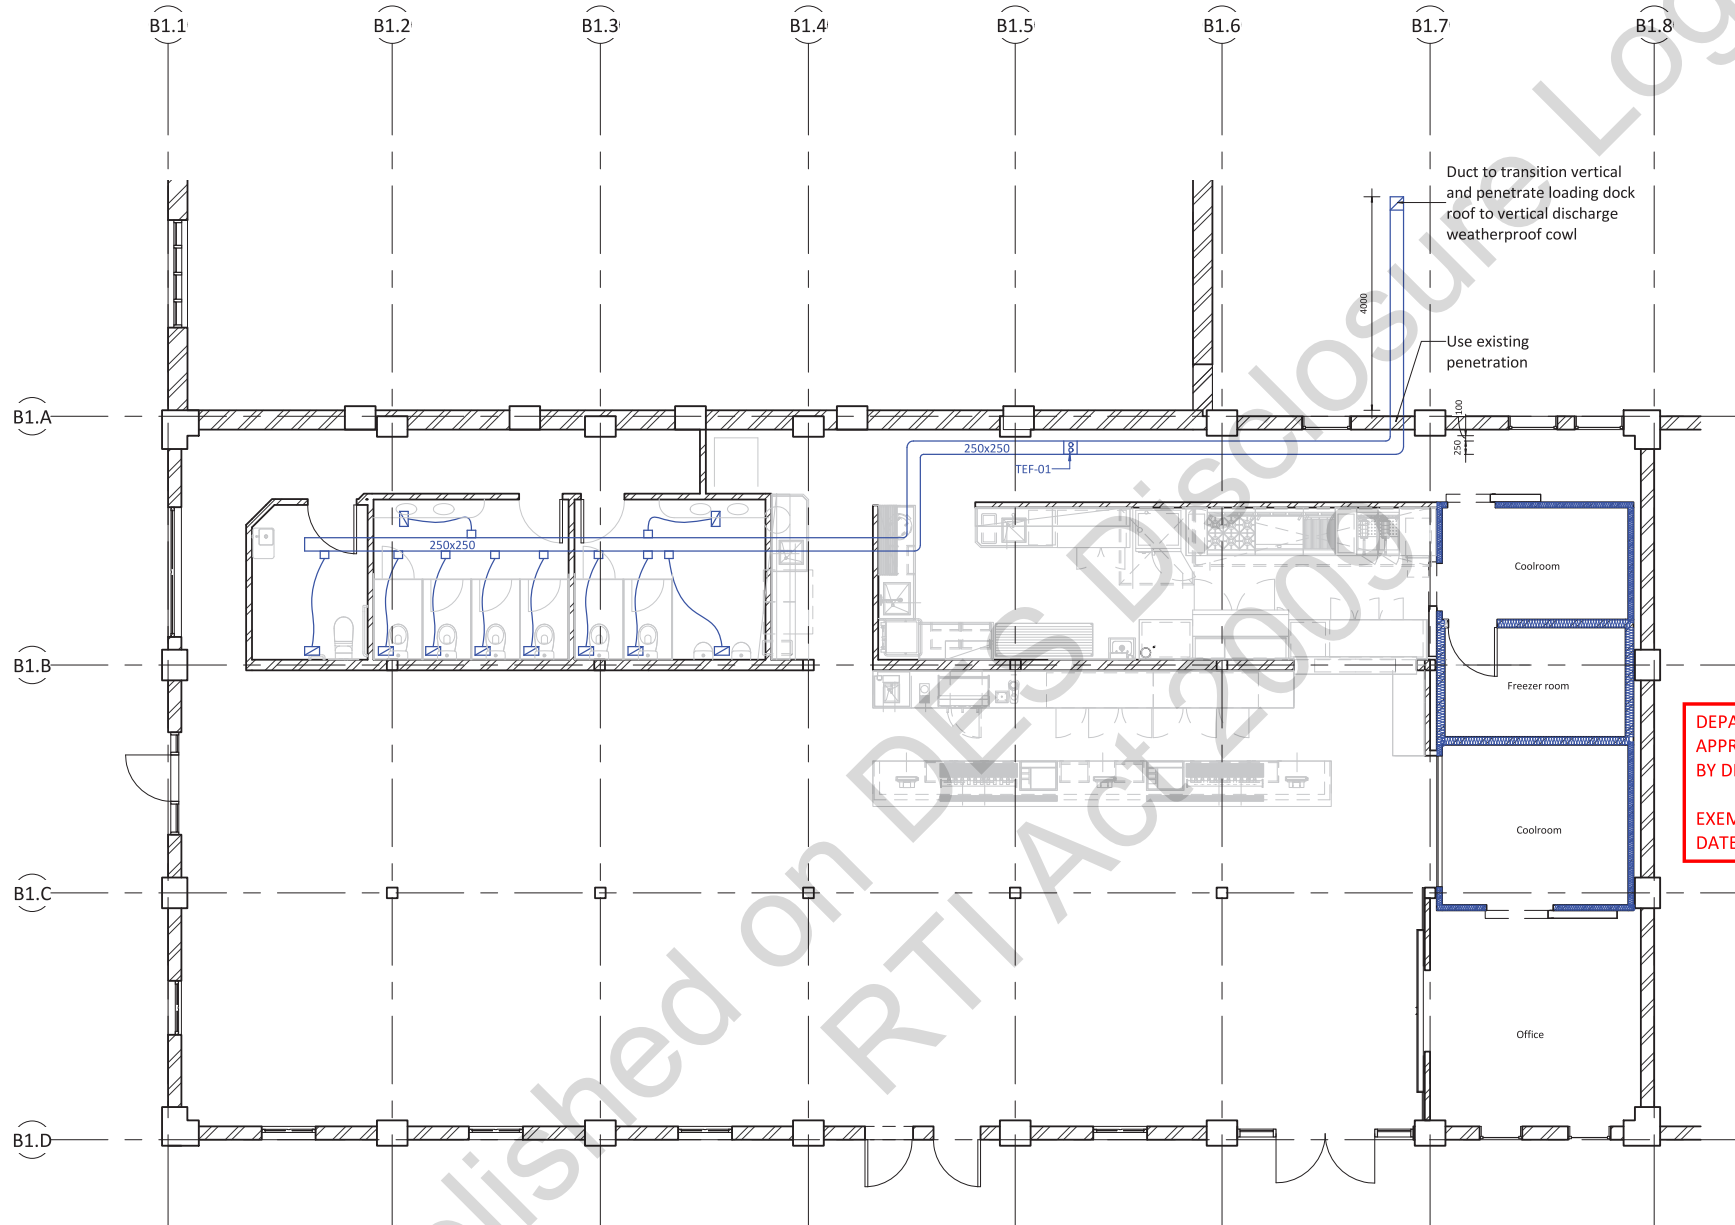

Note:
Condenser locations to be advised

Toilet Exhaust Schedule	
TEF-01	Fantech WJ250SIL KIT 300 L/S @ 300pa
Intake register	200 x 200 Egg crate ceiling register 30L/S
Flexible duct	150 Nude flex

DEPARTMENT OF ENVIRONMENT AND SCIENCE
APPROVED FOR ISSUE
BY DELEGATED AUTHORITY

EXEMPTION CERTIFICATE ref: 202010-10769 EC
DATE: 15 OCTOBER 2020



DISCLAIMER:

- All drawings are to be read in conjunction with associated engineers drawings where applicable. All equipment, applications and furniture items shown are close to accurate representations and exact dimensions and clearance requirements should be checked with supplier prior to installation.
- All dimensions are to be checked on site prior to any on site construction or off site fabrication. Use written dimensions only, do not scale from printed or electronic drawings. Electronic formatted drawings should be checked for accuracy against the equivalent hard copy issued by ProMech GROUP.
- No responsibility is accepted by ProMech GROUP for the misuse or alteration of this drawing in any format.
- The designs and concepts expressed herein are the property of ProMech GROUP and will be assigned to the client on completion for the sole purpose of the intended project use only. Any other use or reproduction must be approved by ProMech GROUP.


Toilet exhaust Plan

Sheet No: A60

Date: 21-Sep-20 9:31:10 AM


Scale: 1 : 100 @ A3

REVISION	AMENDMENT	DATE
Rev.		Checker
Rev.	81 of 82	Approver
Rev.		00-00-00

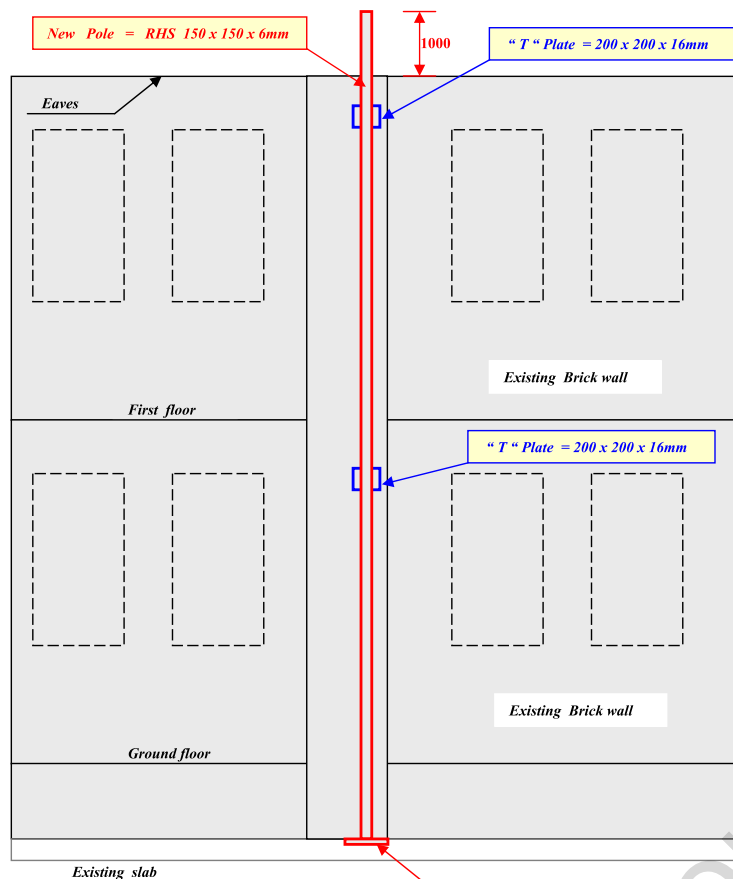


"T" Plate to be fixed to the wall via bolts through mortar joint only.
Do not drill new holes through existing brickwork.

PART PLAN + ELEVATION
- Do not Scale -

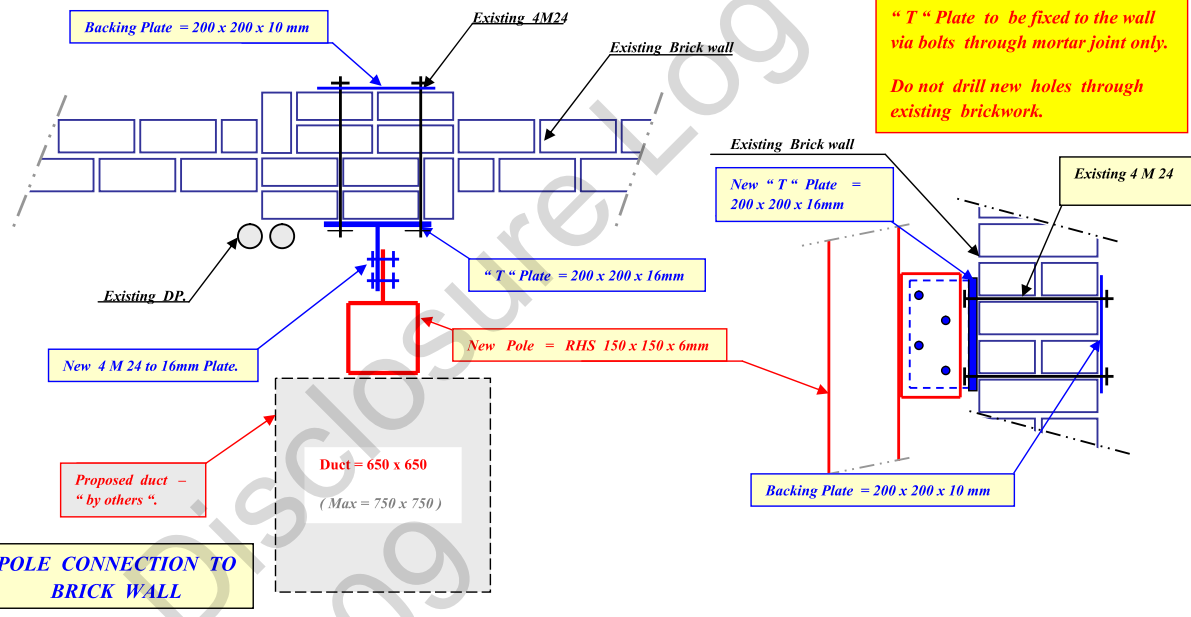

"T" Plate to be fixed to the wall via bolts through mortar joint only.
Do not drill new holes through existing brickwork.

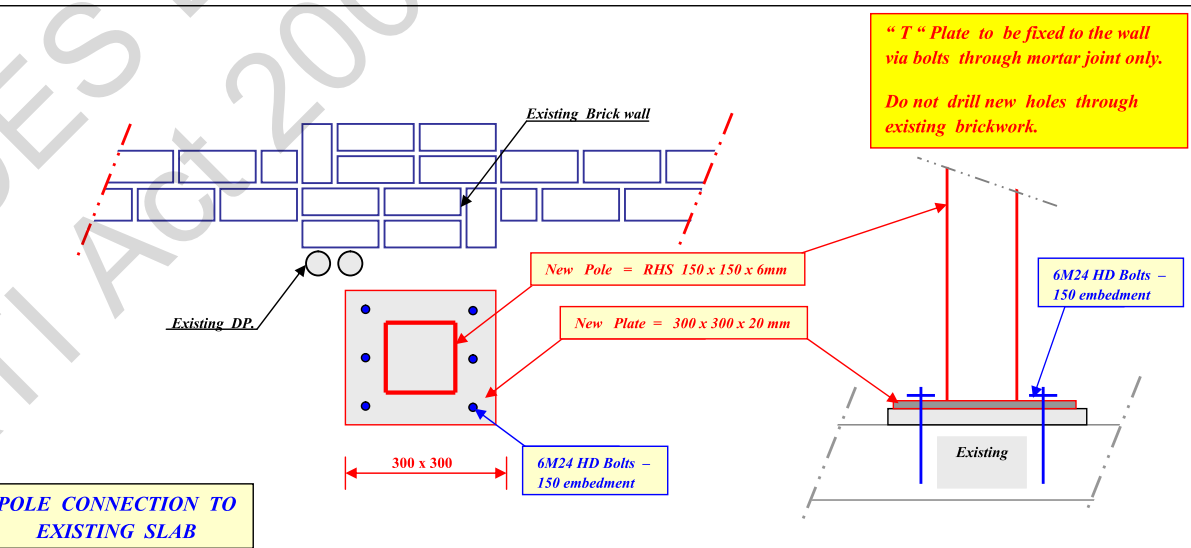

"T" Plate to be fixed to the wall via bolts through mortar joint only.
Do not drill new holes through existing brickwork.

DEPARTMENT OF ENVIRONMENT AND SCIENCE
APPROVED FOR ISSUE
BY DELEGATED AUTHORITY

EXEMPTION CERTIFICATE ref: 202010-10769 EC
DATE: 15 OCTOBER 2020

NOTE :
FOR DIMENSIONS, STEPS, FALLS + LEVELS SEE ARCH. DRGS.
CONTRACTOR TO VERIFY DIMENSIONS ON SITE.

IGOR DESIGN		NED BY	
RPEQ 3449		(6) Personal infor	
C			
ADDRESS: 82 COL			
" PROPOSED			
PART FLOOR PLAN , ELEVATION + DETAILS			
Date:08/20	Job No. 20	82 of 82	sheet: S1