



Appendix A Figures

RTI DL RELEASE - EHP

Logan Greyhound Facility Supplementary Site Investigation

Legend




Site Boundary



Notes:

1. Aerial Photograph - Google Earth Pro, 2008
2. Scale and features shown are approximate locations only

Figure 1
Site Location Plan

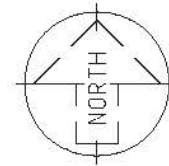

LEGEND

- ◆ Landfill Vent
- BOREHOLES**
 - 2009 Shallow Monitoring Bore
 - 2009 Deep Monitoring Bore
 - 2009 Shallow Soil Sampling Location
 - ⊗ Geotechnical Borehole
 - ⊗ Historical Gas Sampling Well
 - ⊗ Historical Soil Bore
 - ⊗ Historical Groundwater Well
- LANDFILL**
 - Municipal and Light Industrial Waste
 - Municipal Waste-Domestic
 - Animal and Sanitary Waste
 - Tyre and Steel Waste
 - No Waste Disposal (Tree Area)
 - Workshop Washdown Area
 - General Waste

PLAN
SCALE 1:2000

1:2000
20 0 20 40 60 80 100m
A3

CAD DRAWING
DATE 13/05/10
AMENDMENTS
1. Amend for Design Report
14/05/10

SKM
Sinclair Knight Merz Pty Ltd
ACN 011 011 115
32 Cordelia Street
South Brisbane QLD 4101
Telephone (07) 3028 7100
Facsimile (07) 3028 7300


SCALE	1:2000
Designed	OK
DRAWN	SNAP
CHECKED	JWW
APPROVED	
DATE	12/08/10
PROJECT No.	-
Project No.	Q00982

LOGAN GREYHOUND FACILITY

Figure 2
Plan of Development and Exploratory Locations

DRAWING NO Q009537/01 SHEET 1 OF 1 AND A SIZE A3

DATE: 23/12/2009 4:14:09 PM
LOGON NAME: ROGERS, JANE T (SKM)
LOCATION: I:\DATA\Projects\QE09537\105 - Geotechnical Investigation\Drawings\Figure 3.dwg

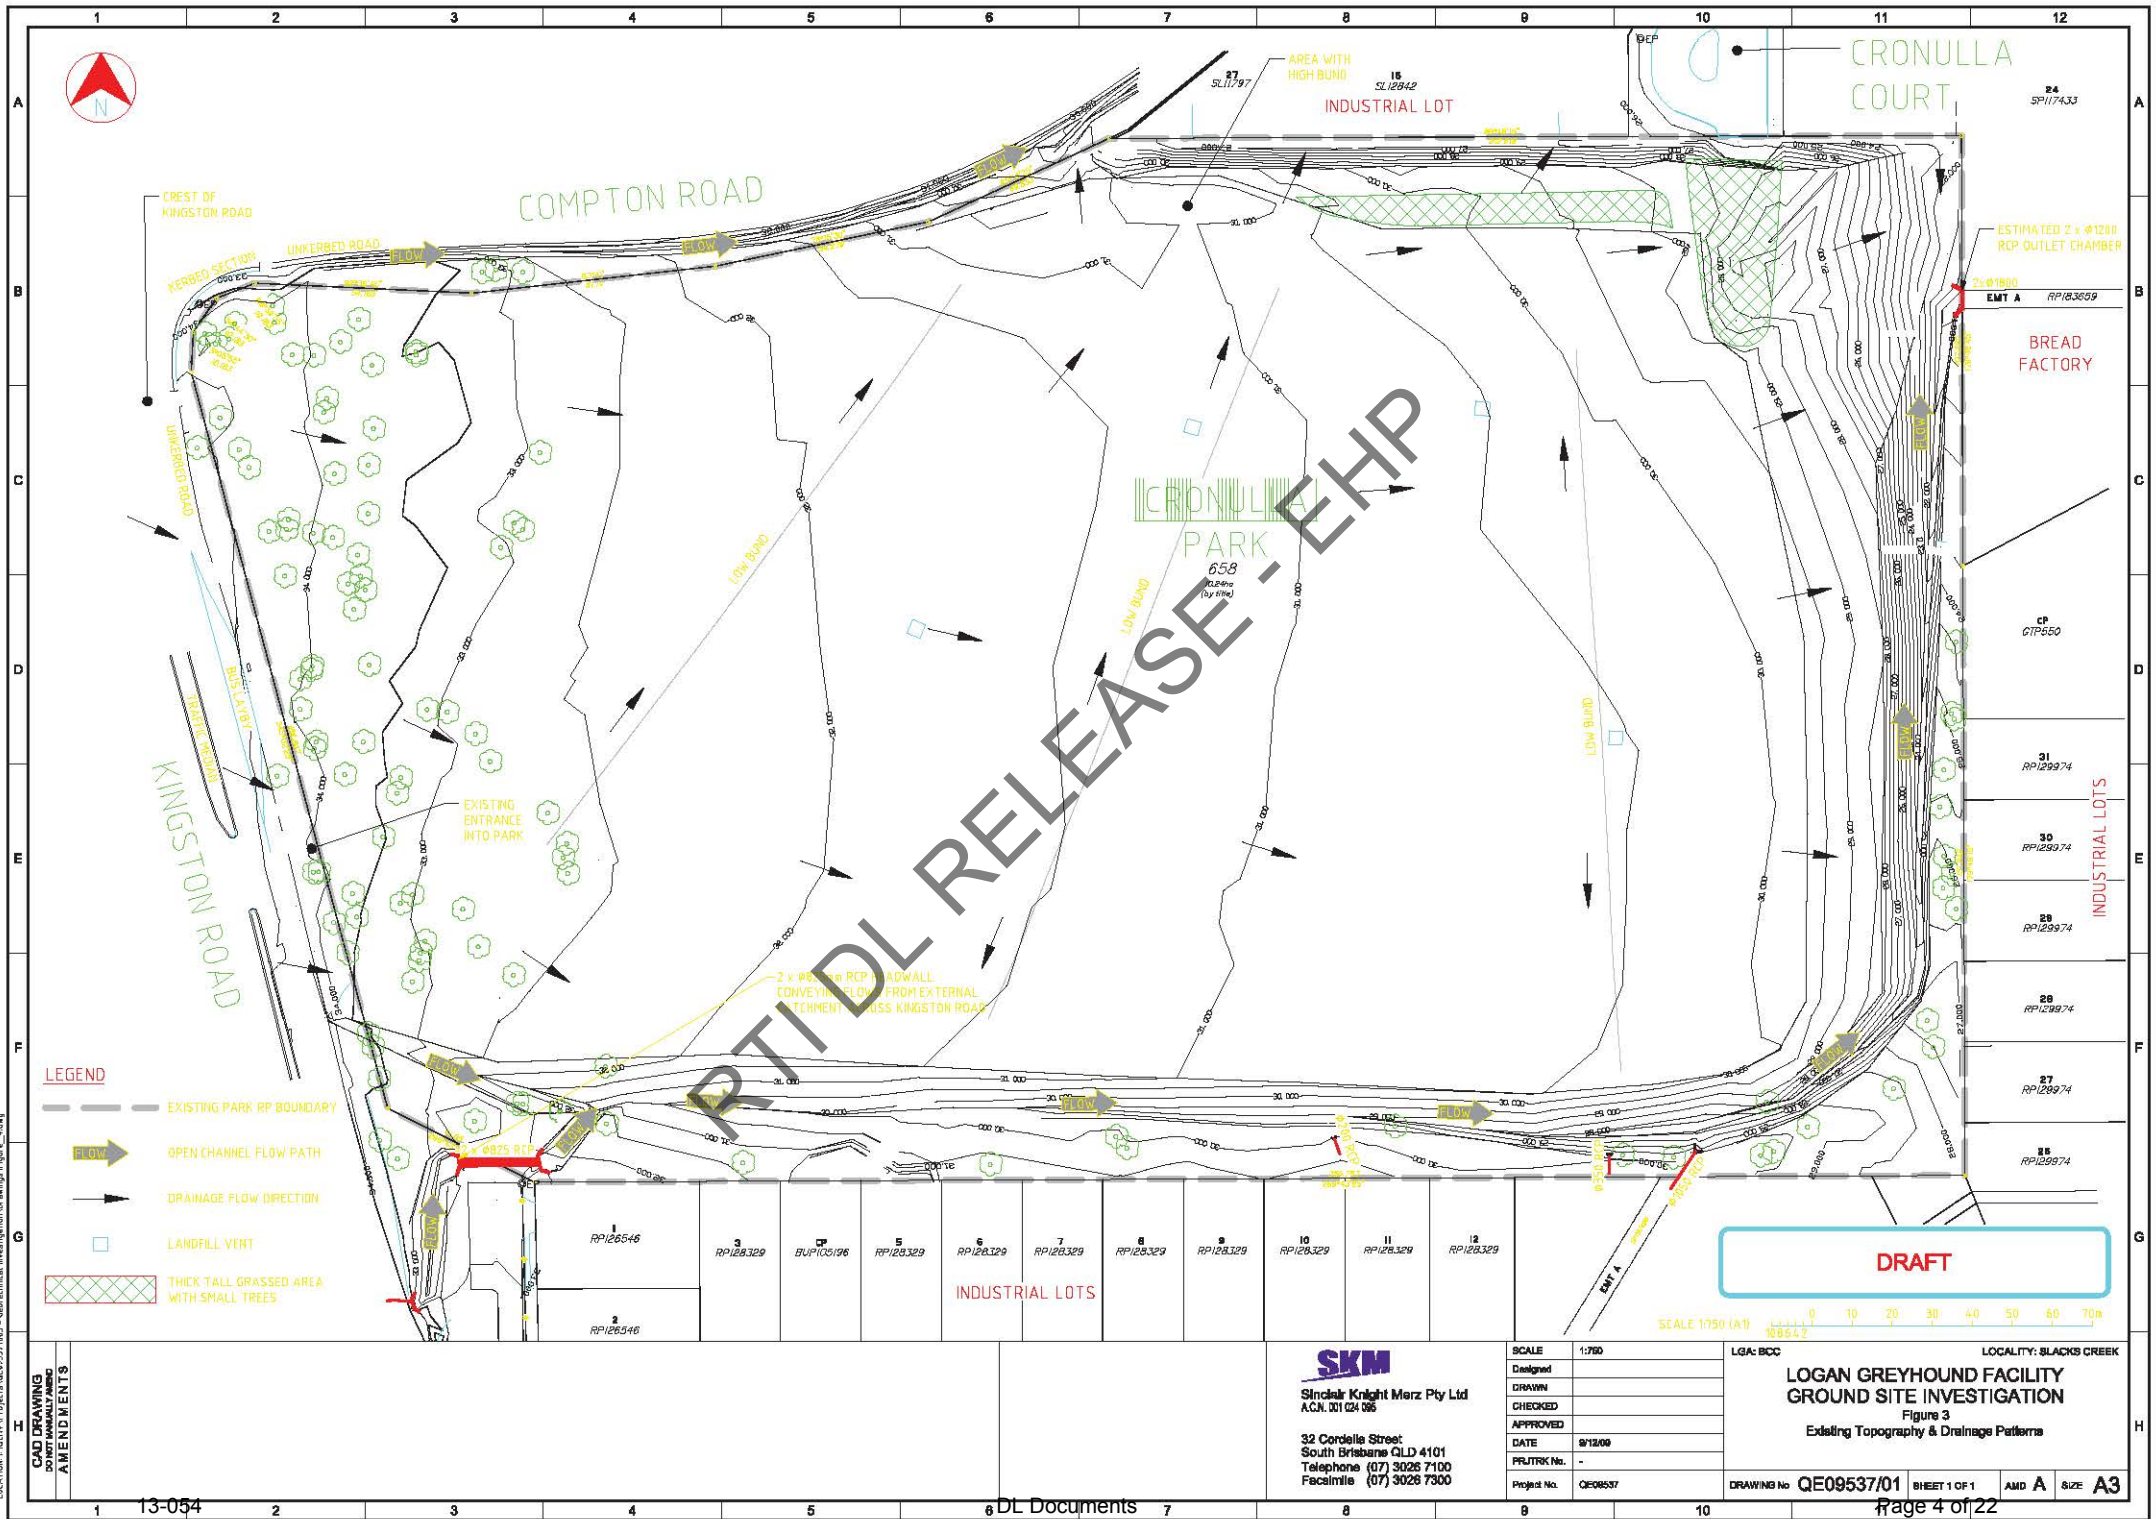

- LEGEND**
- EXISTING PARK RP BOUNDARY
 - OPEN CHANNEL FLOW PATH
 - DRAINAGE FLOW DIRECTION
 - LANDFILL VENT
 - ▨ THICK TALL GRASSED AREA WITH SMALL TREES


CAD DRAWING
DO NOT MANUALLY AMEND
AMENDMENTS

INDUSTRIAL LOTS

SKM
Sindelar Knight Merz Pty Ltd
A.C.N. 001 024 085
32 Cordelia Street
South Brisbane QLD 4101
Telephone (07) 3026 7100
Facsimile (07) 3026 7300

SCALE	1:750
Designed	
DRAWN	
CHECKED	
APPROVED	
DATE	9/12/09
PROJECT No.	QE09537

LGA: BCC	LOCALITY: SLACKS CREEK
LOGAN GREYHOUND FACILITY	
GROUND SITE INVESTIGATION	
Figure 3	
Existing Topography & Drainage Patterns	
DRAWING No	QE09537/01
SHEET 1 OF 1	
AMD A	SIZE A3

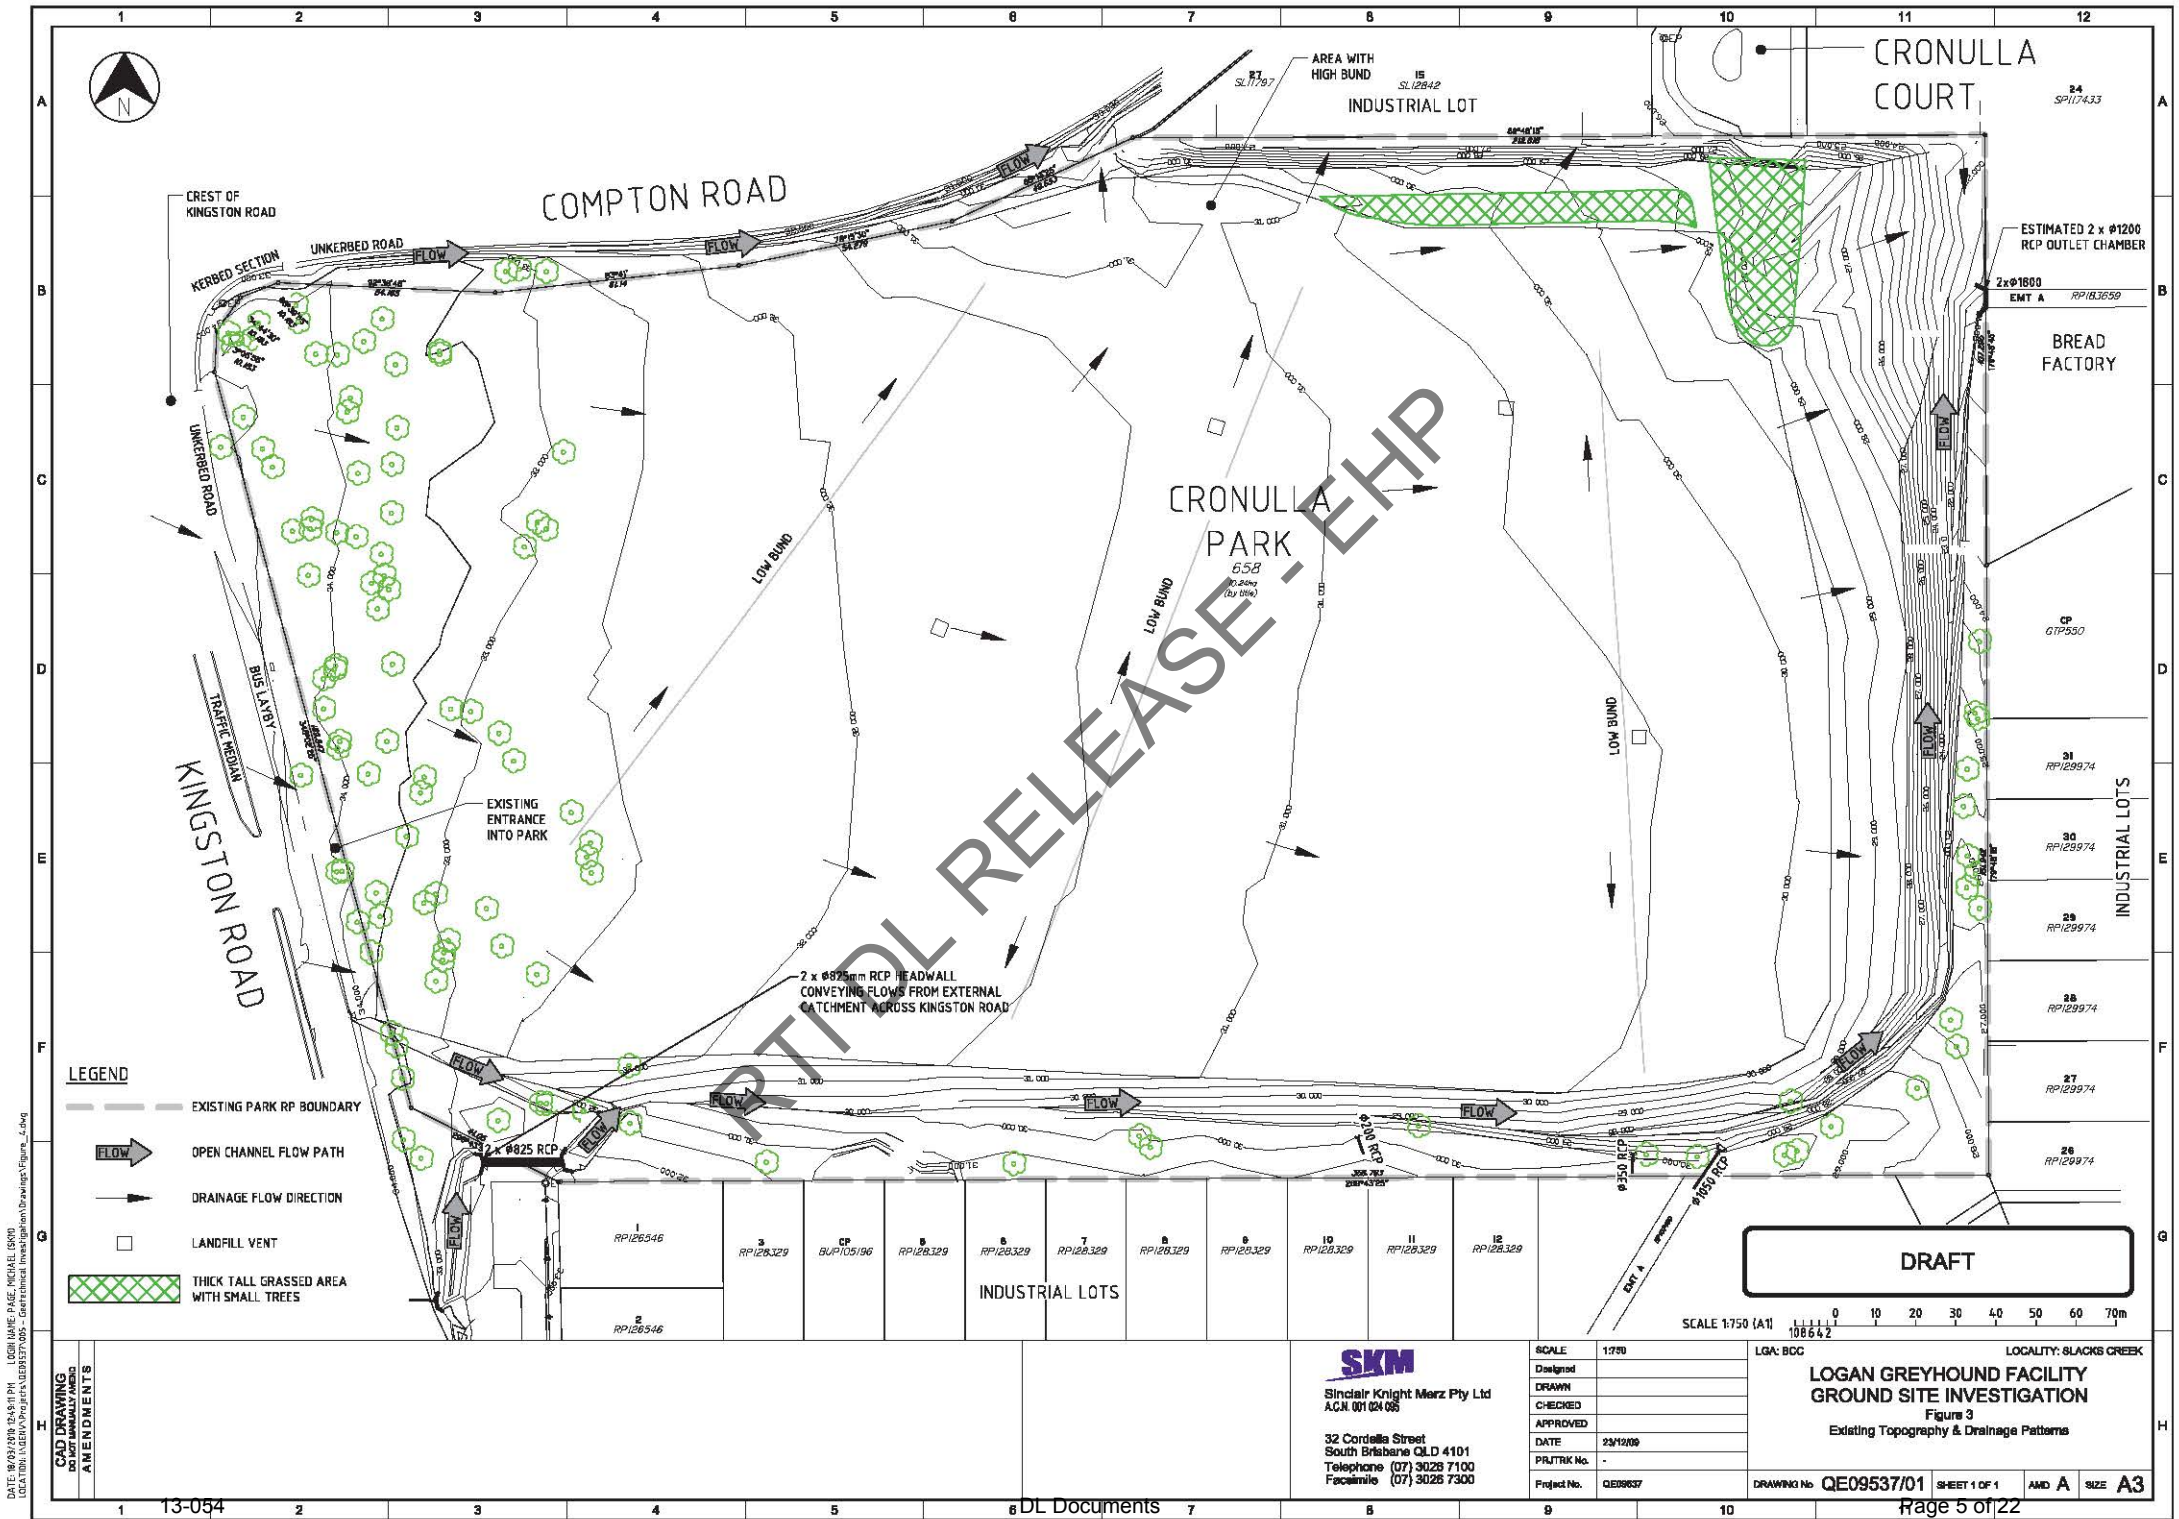

LEGEND

- EXISTING PARK RP BOUNDARY
- OPEN CHANNEL FLOW PATH
- DRAINAGE FLOW DIRECTION
- LANDFILL VENT
- THICK TALL GRASSED AREA WITH SMALL TREES

DRAFT

SCALE 1:750 (A1) 0 10 20 30 40 50 60 70m


CAD DRAWING DO NOT MANUALLY AMEND	13-054				DL Documents				SKM Sinclair Knight Merz Pty Ltd A.C.N. 001 024 085 32 Cordella Street South Brisbane QLD 4101 Telephone (07) 3028 7100 Facsimile (07) 3026 7300				SCALE 1:750 Designed DRAWN CHECKED APPROVED DATE 23/12/09 PROJECT No. QE09537				LGA: BCC LOCALITY: BLACKS CREEK LOGAN GREYHOUND FACILITY GROUND SITE INVESTIGATION Figure 3 Existing Topography & Drainage Patterns DRAWING No. QE09537/01 SHEET 1 OF 1 AMD A SIZE A3			

DATE: 18/03/2010 12:45:11 PM LOGAN NAME PAGE: MICHAEL (5500)
LOCATION: \\GEM\Projects\QE09537\005 - Geotechnical Investigation\Drawings\Figure_3.dwg

W →

Logan Greyhound Facility Supplementary Site Investigation

Legend

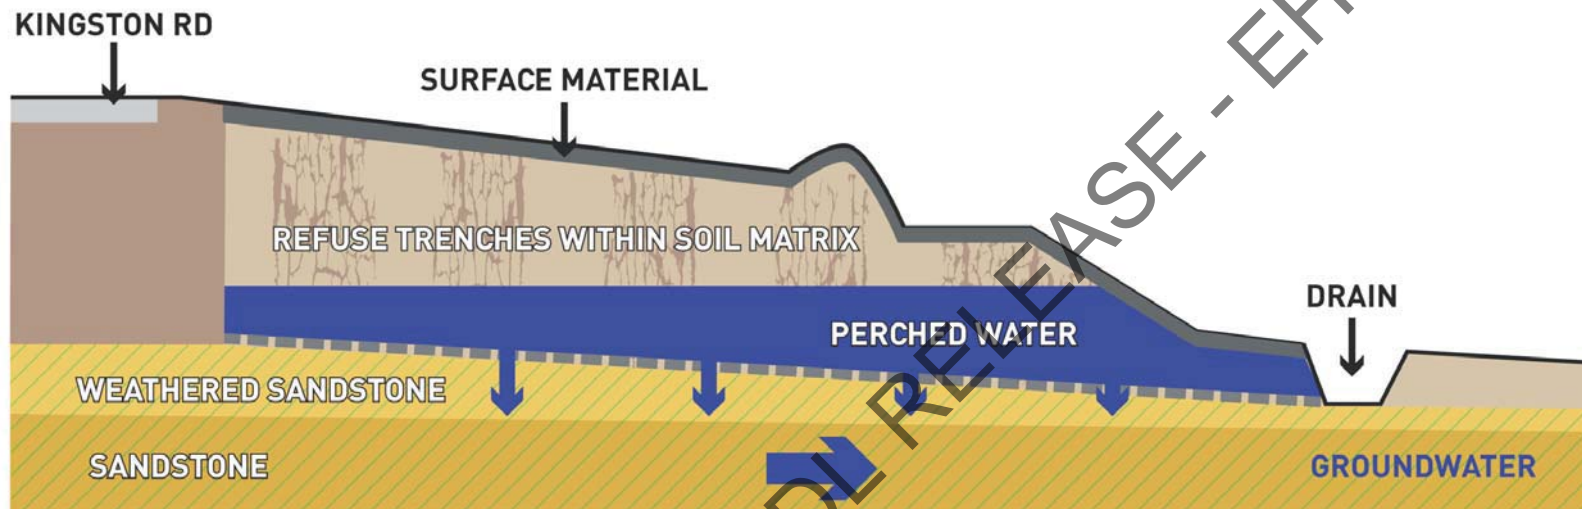

Notes:
1. Figure not to scale.

Figure 5
Conceptual Site Geology

Logan Greyhound Facility


Legend

- 2009 Shallow Monitoring Bore
- 2002 Shallow Monitoring Bore
- 2009 Deep Monitoring Bore
- 22.24 Average Groundwater Level over monitoring period (m AHD)
- Approximate Groundwater Flow Direction

Notes:


1. Aerial Photograph - Google Earth Pro, 2008
2. Scale and features shown are approximate locations only

Figure 6
Average Groundwater Levels

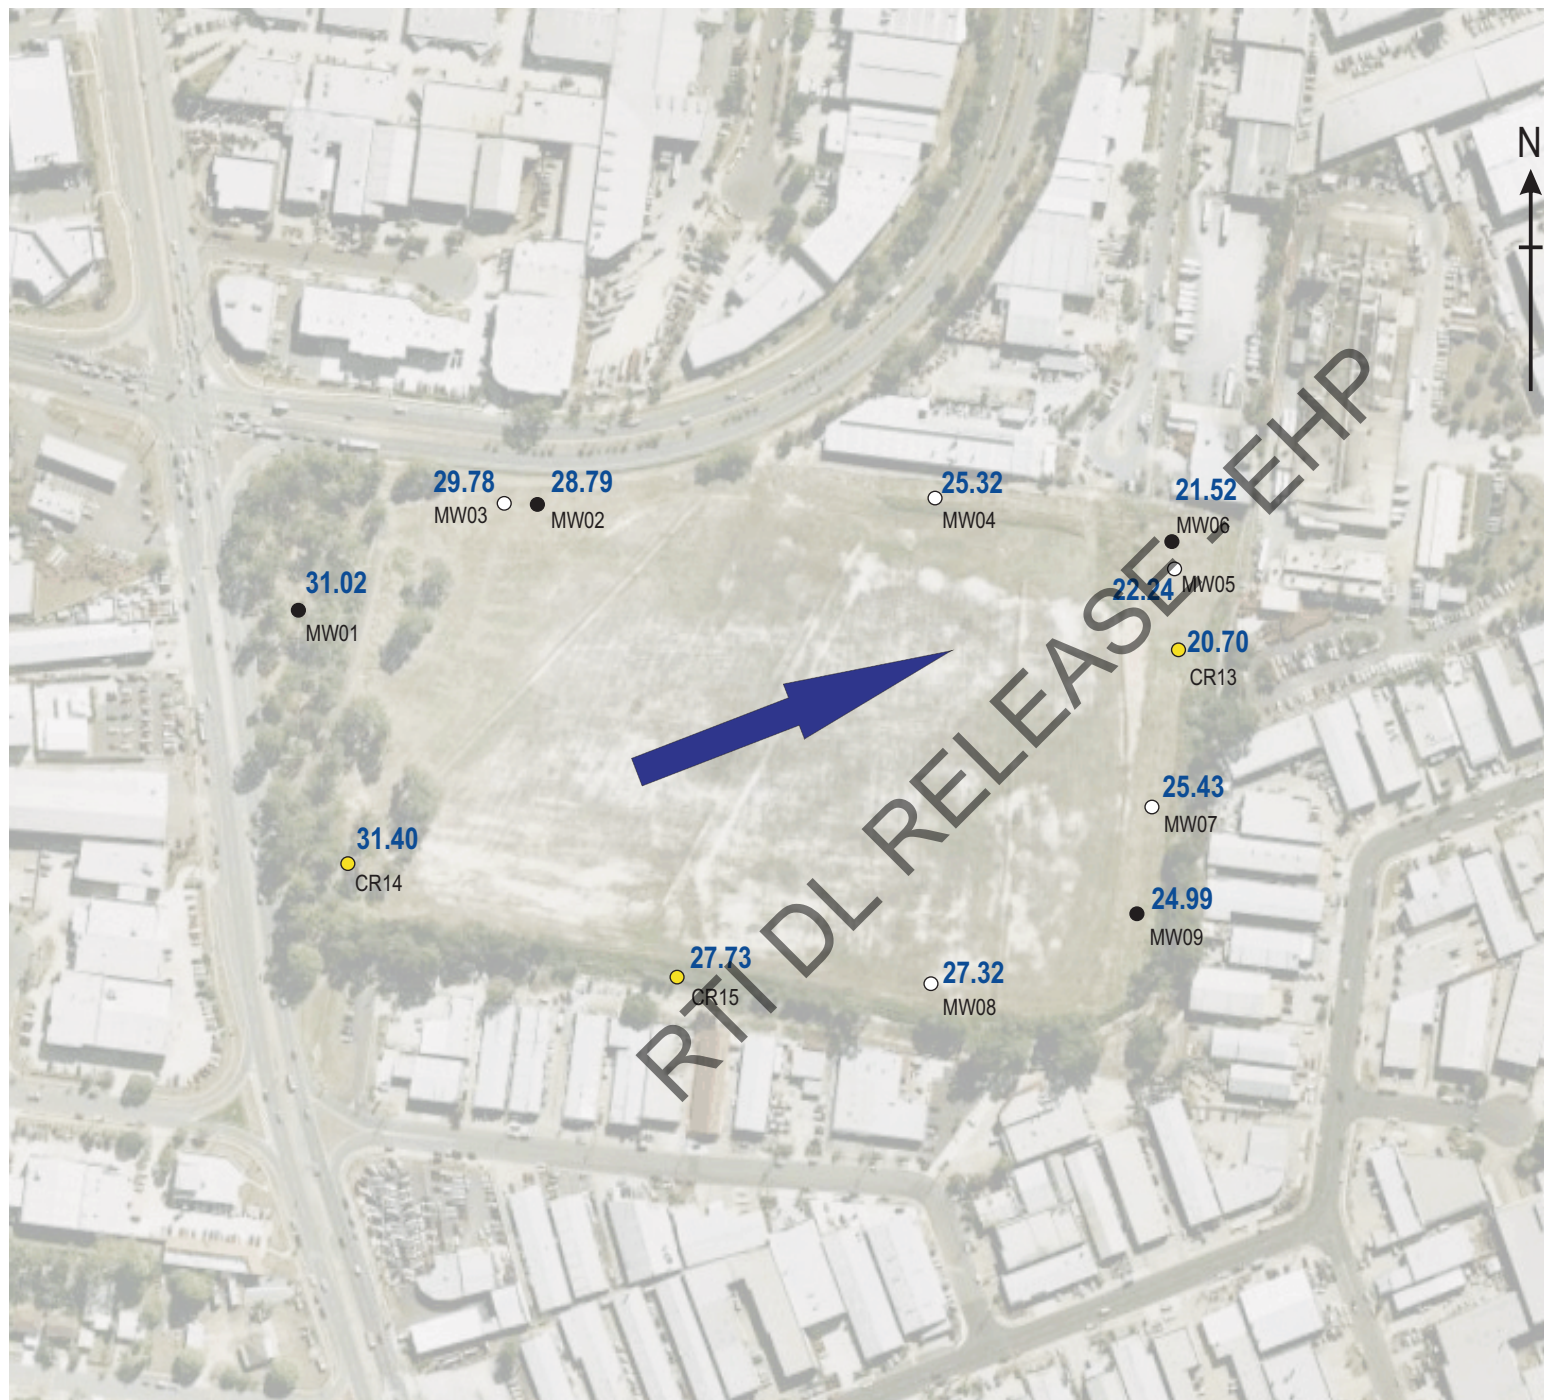


Appendix B Development Application Plans

RTI DL RELEASE - EHP

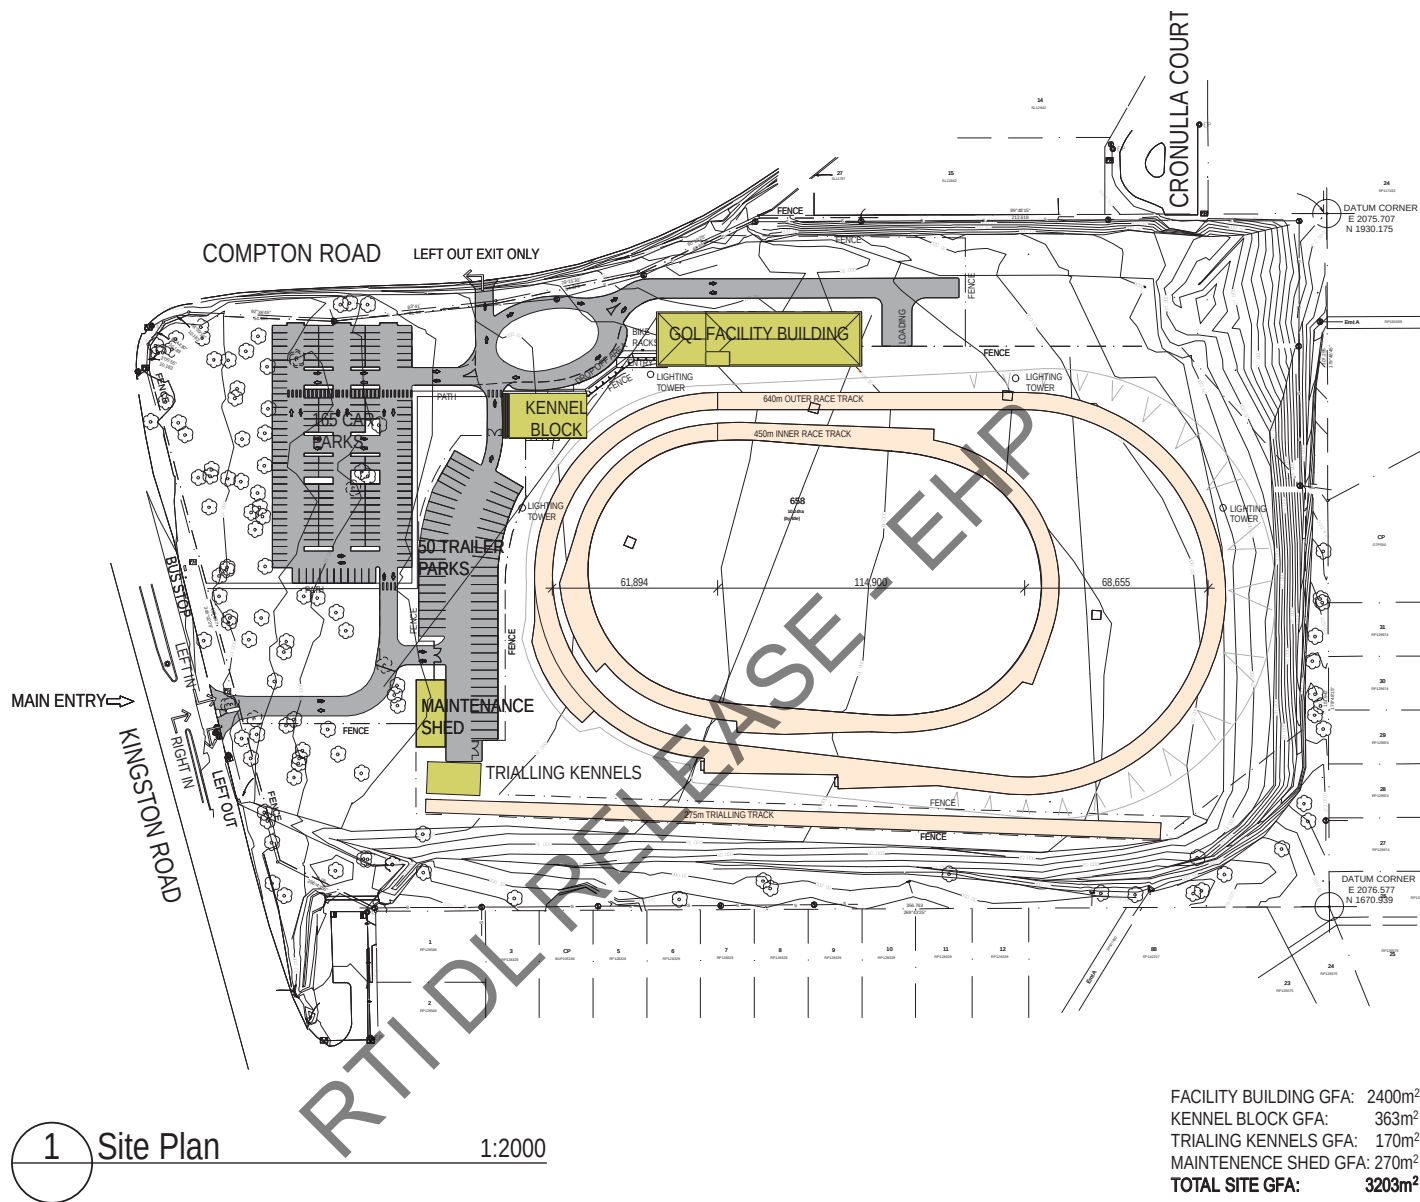

PRELIMINARY
NOT FOR CONSTRUCTION


SITE PLAN -

 

SCALE- 1:2000 @ A3

APPROVED FOR ISSUE: _____
DL Documents

LOGAN GREYHOUND FACILITY
GREYHOUNDS QUEENSLAND

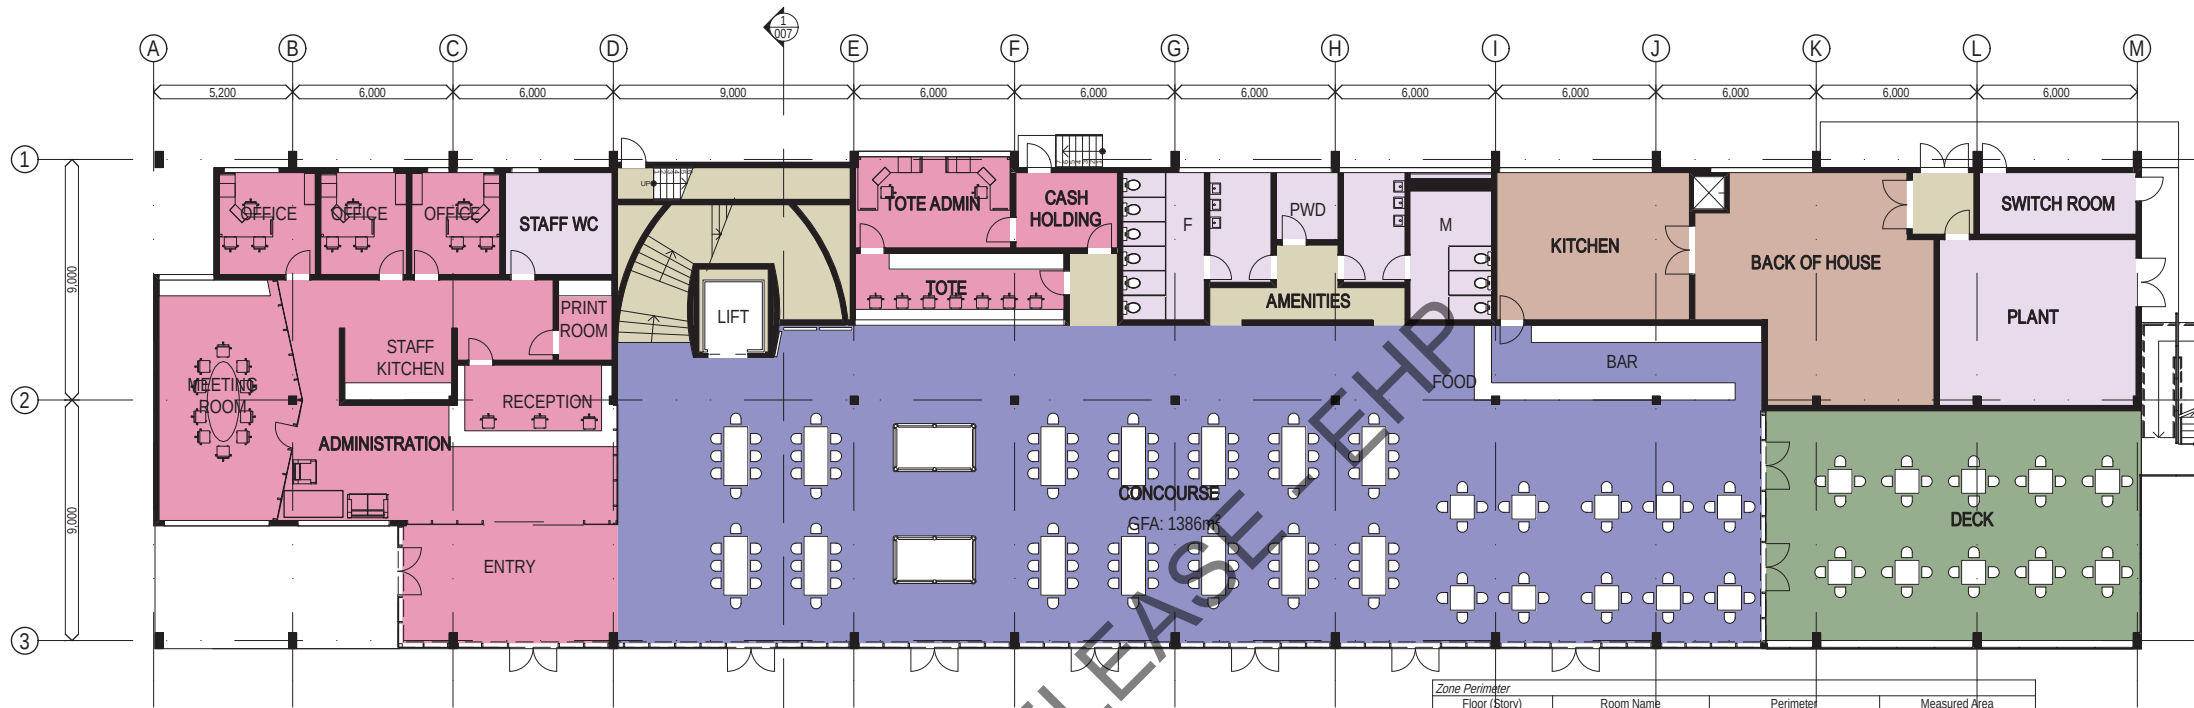

1 GROUND FLOOR PLAN 1:200

Zone	Perimeter	Floor (Story)	Room Name	Perimeter	Measured Area
Ground				9.00	4.86
				9.22	5.32
				21.00	15.36
				31.29	56.38
			ADMINISTRATION	69.81	232.12
			AMENITIES	44.60	60.80
			BACK OF HOUSE	35.39	65.14
			CASH	13.21	10.65
			CONCOURSE	110.23	503.78
			DECK	45.80	124.60
			KITCHEN	25.39	39.57
			PLANT	27.13	45.65
			STAFF WC	15.60	15.20
			SWITCH ROOM	16.33	13.49
Level 01			TOTE	20.61	19.51
			TOTE ADMIN	18.40	19.72
				13.10	6.82
				123.41	192.50
			RESTAURANT / FUNCTION	113.48	418.81
			AMENITIES	44.60	60.80
			BACK OF HOUSE	29.60	53.96
			BAR	20.87	28.14
			DECK	39.95	89.85
			KITCHEN	36.50	82.68
			LOUNGE	24.60	37.70
			TOTE	16.40	14.25
				23.11	24.82
			STAIR		
Level 03				21.20	19.09
				22.60	22.06
				1,042.43 m	2,263.53 m²

PRELIMINARY
NOT FOR CONSTRUCTION

LOGAN GREYHOUND FACILITY
GREYHOUNDS QUEENSLAND


FLOOR PLANS - GQL FACILITY BUILDING

APPROVED FOR ISSUE: _____
DL Documents

30/11/2009 © SK-002 -B JOB NO: GREY0001



SCALE- 1:200 @ A3

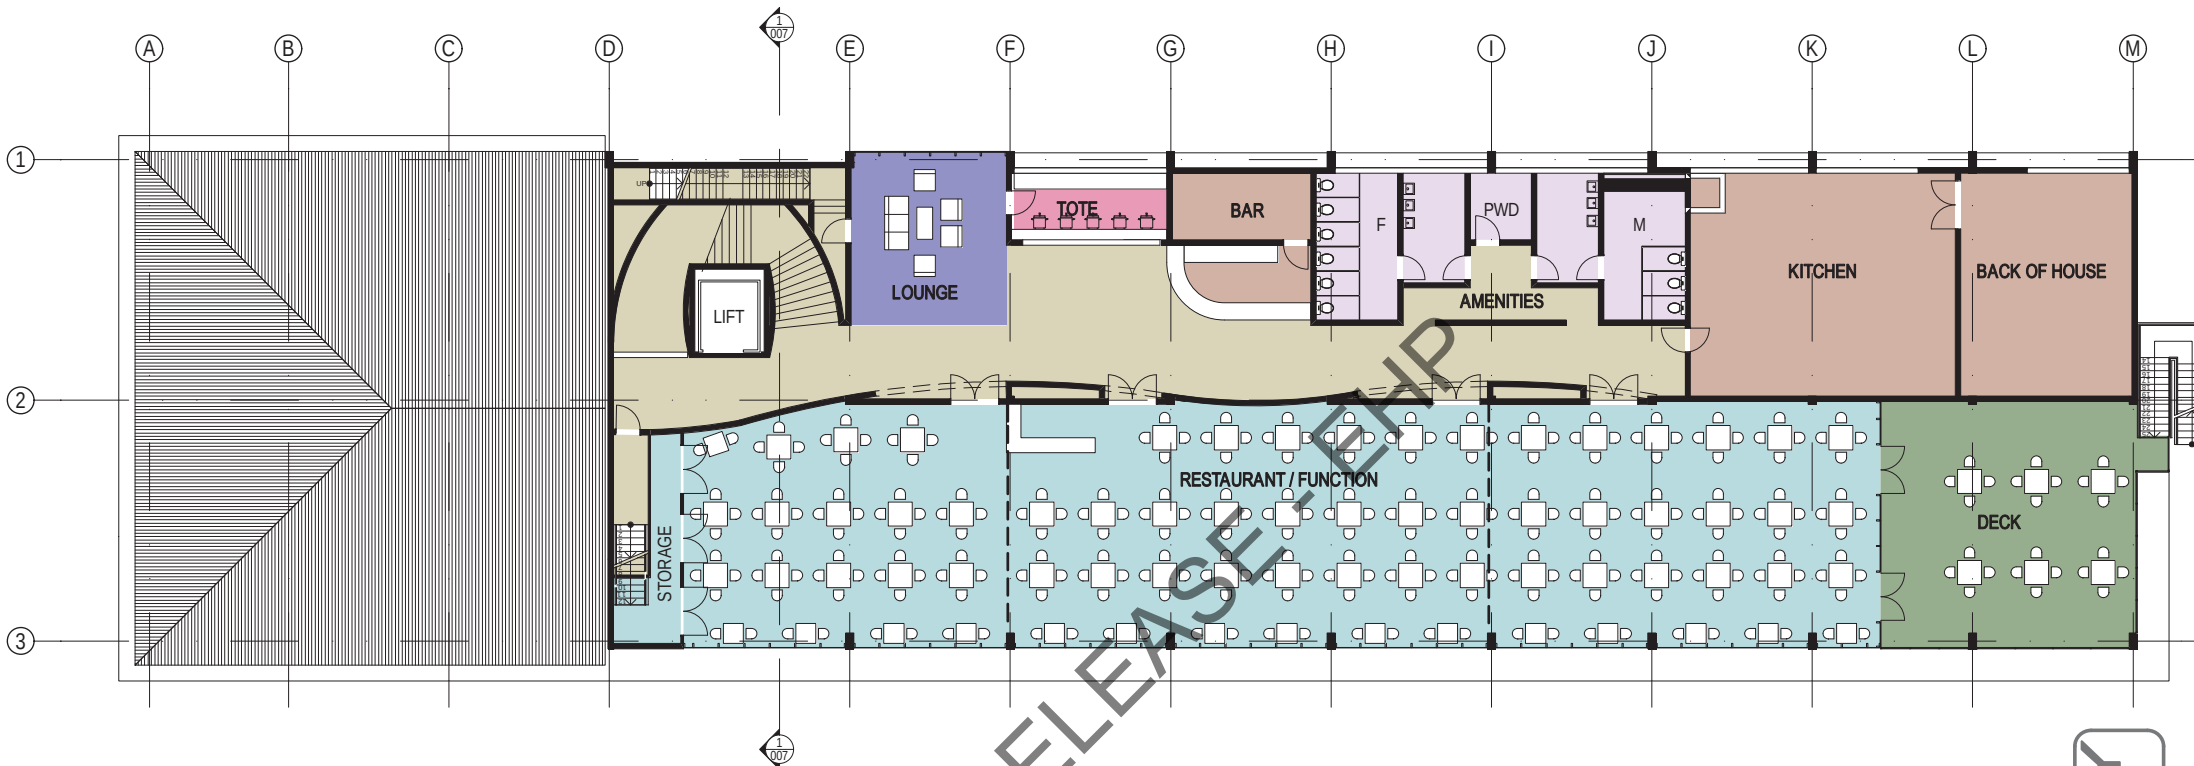

1 LEVEL 1 PLAN 1:200

PRELIMINARY
NOT FOR CONSTRUCTION

FLOOR PLANS - GQL FACILITY BUILDING

LOGAN GREYHOUND FACILITY
GREYHOUNDS QUEENSLAND

ML Design Pty Ltd
ACN 150 482 304
ABN: 95 159 048 228

File Path: P:\GREY0001_148 Compton Road, Sheds Creek\B_Documentation\B1_Productions\Arch\AO\Master\GREY0001_Layout_OA.plt

13-054



SCALE: 1:200 @ A3

APPROVED FOR ISSUE: _____
DL Documents

30/11/2009 ©


SK-003 -B

JOB NO: GREY0001



architecture | master planning | urban design | interior design

Page 11 of 22

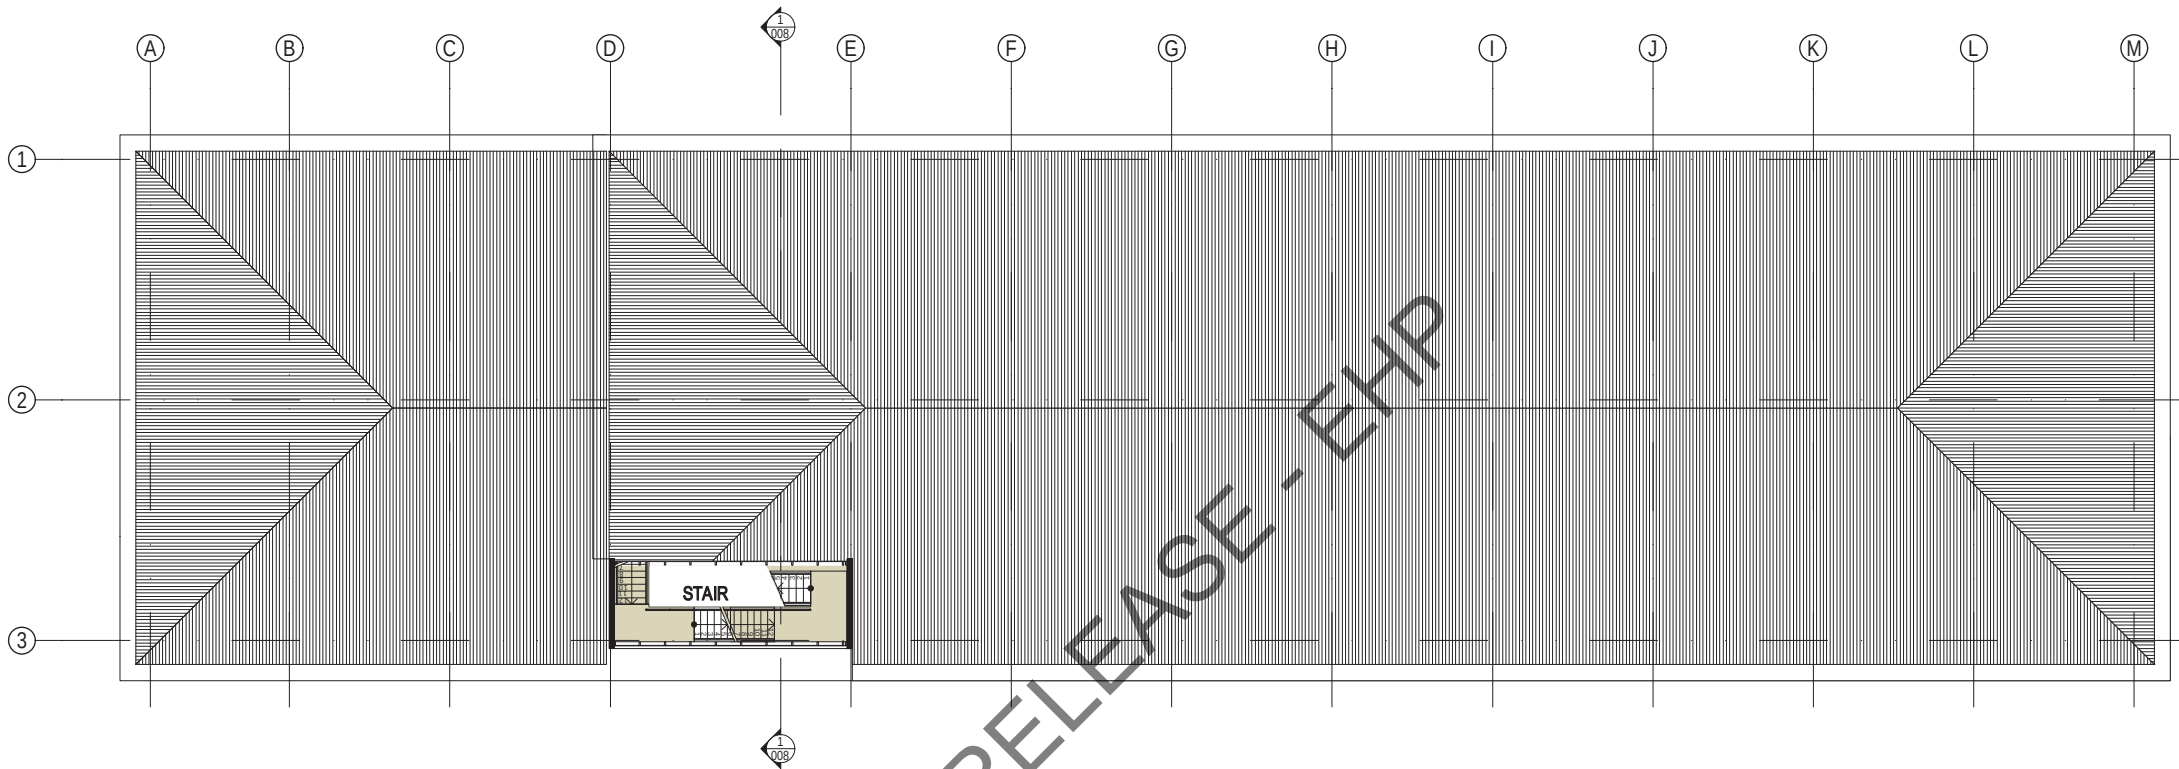

1 LEVEL 2 PLAN 1:200

RTI DL RELEASE - EHP

LOGAN GREYHOUND FACILITY
GREYHOUNDS QUEENSLAND

FLOOR PLANS - GQL FACILITY BUILDING

ML Design Pty Ltd
ACN 150 482 304
ABN: 95 159 548 228

13-054



SCALE: 1:200 @ A3


APPROVED FOR ISSUE: _____
DL Documents

SK-004 -B JOB NO: GREY0001



architecture | master planning | urban design | interior design

Page 12 of 22

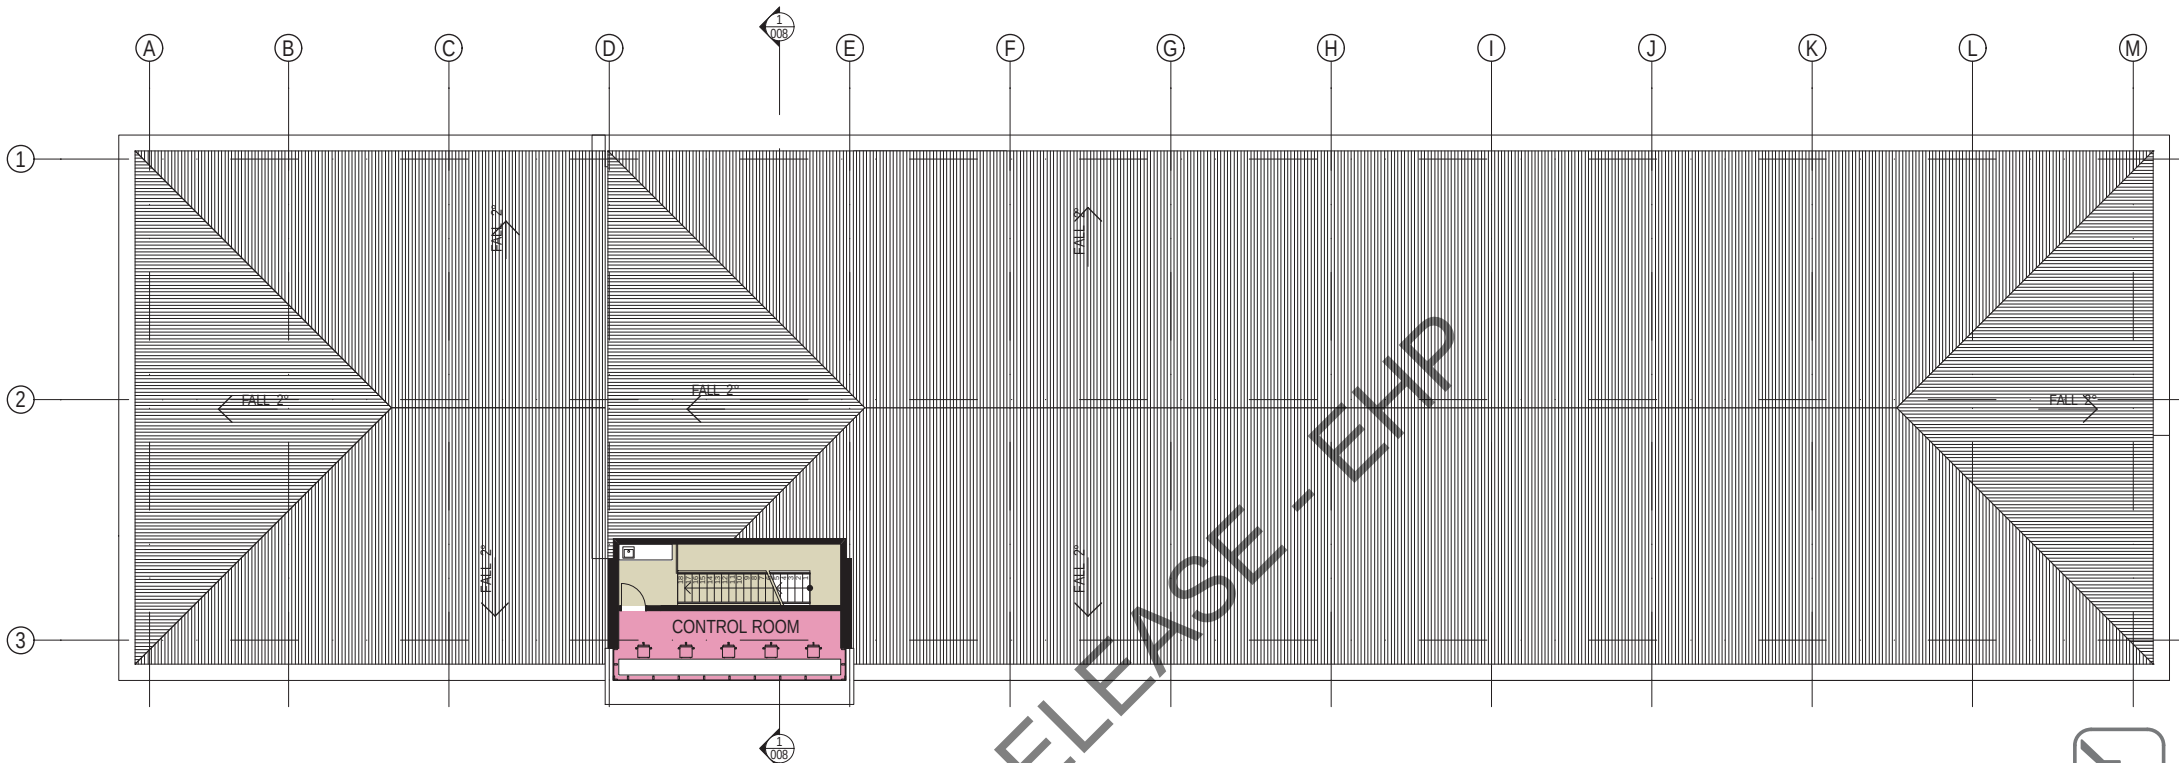

2 LEVEL 3 PLAN 1:200


RTI DL RELEASE - EHP

PRELIMINARY
NOT FOR CONSTRUCTION

FLOOR PLANS - GQL FACILITY BUILDING

LOGAN GREYHOUND FACILITY
GREYHOUNDS QUEENSLAND



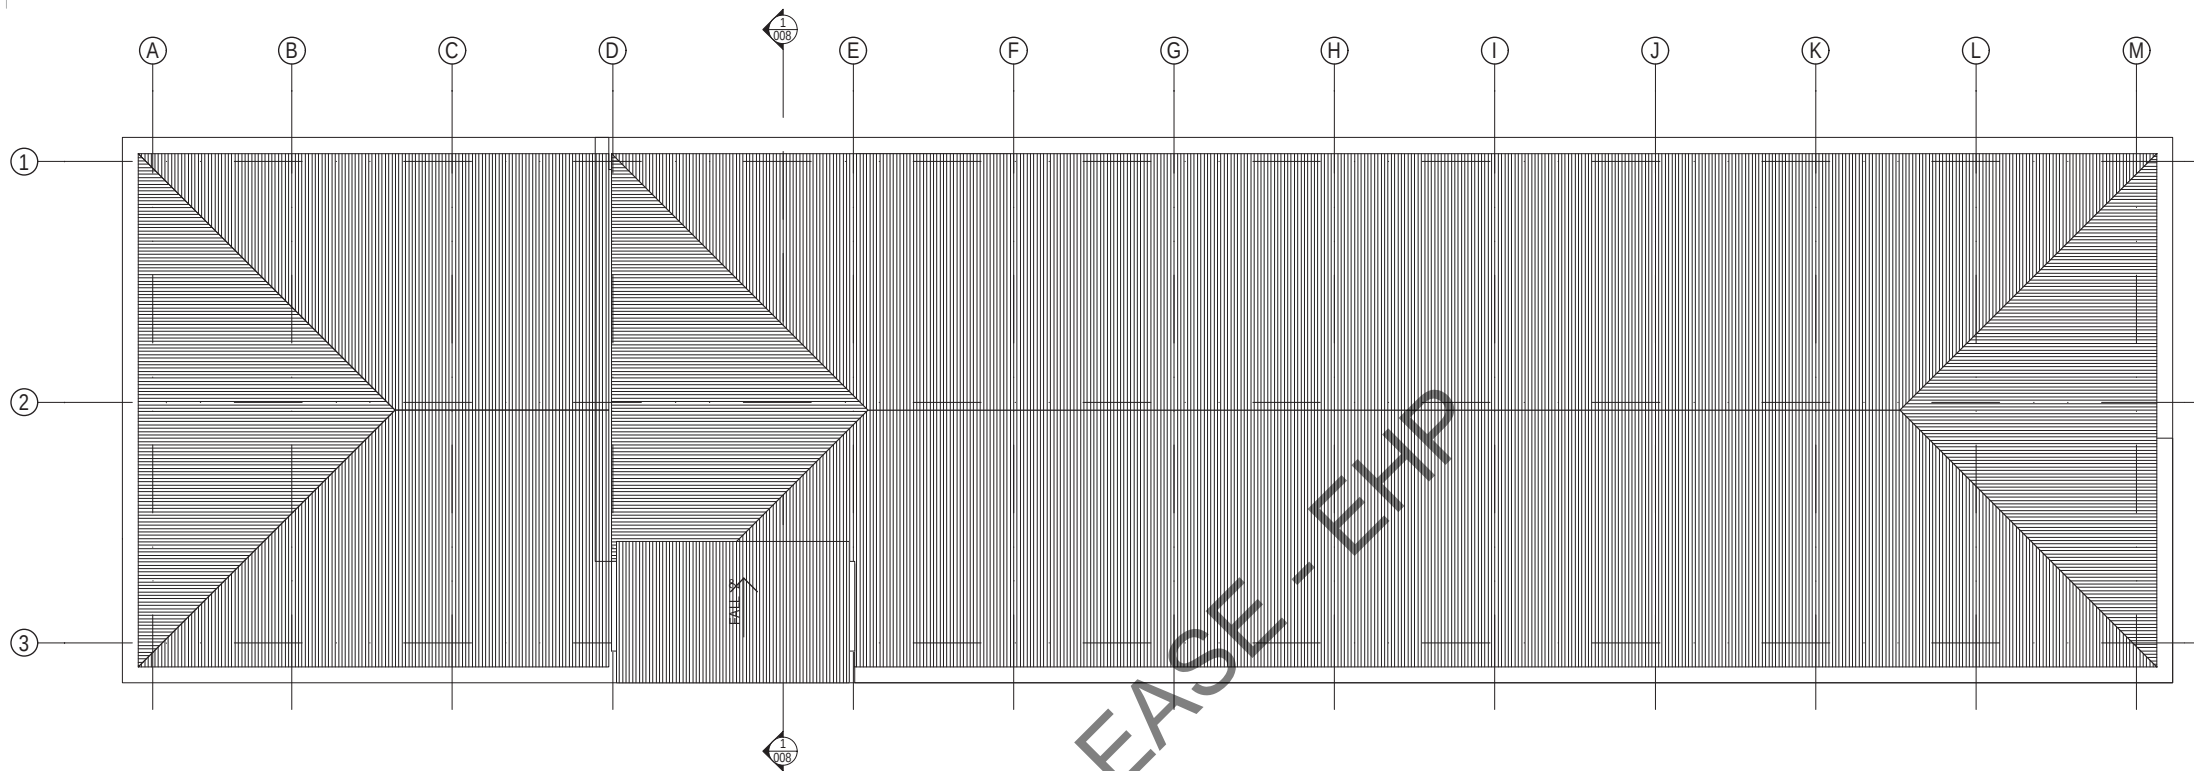

1 ROOF PLAN 1:200

RTI DL RELEASE - EHP


PRELIMINARY
NOT FOR CONSTRUCTION

LOGAN GREYHOUND FACILITY
GREYHOUNDS QUEENSLAND

ROOF PLANS - GQL FACILITY BUILDING

ML Design Pty Ltd
ACN 150 452 304
ABN: 95 159 548 228

13-054

 


SCALE: 1:200 @ A3

APPROVED FOR ISSUE: _____
DL Documents

02/12/2009 ©

SK-006 -A JOB NO: GREY0001

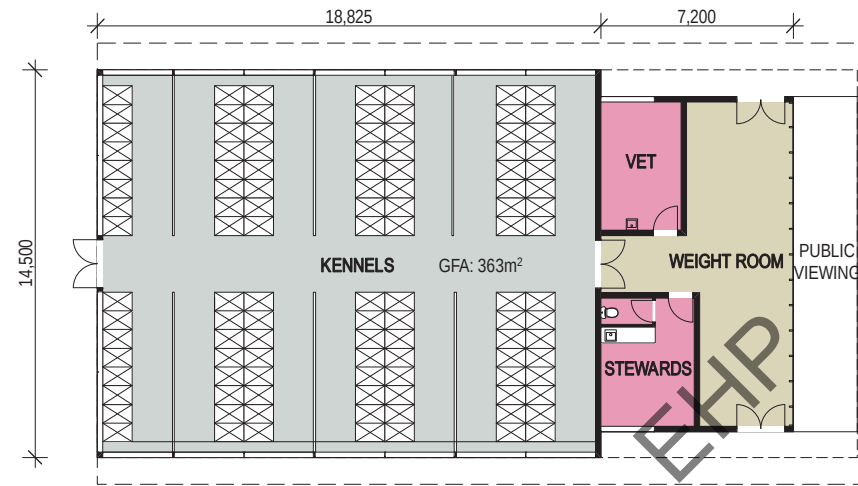

1 GROUND FLOOR PLAN 1:200


Zone Perimeter			
Floor (Story)	Room Name	Perimeter	Measured Area
Ground	KENNELS	65.05	259.79
	STEWARDS	16.60	16.80
	VET	15.60	14.40
	WEIGHT ROOM	38.68	52.92
		135.93 m	343.91 m²



2 ROOF PLAN 1:200

FLOOR PLANS - KENNEL BLOCK

LOGAN GREYHOUND FACILITY
GREYHOUNDS QUEENSLAND

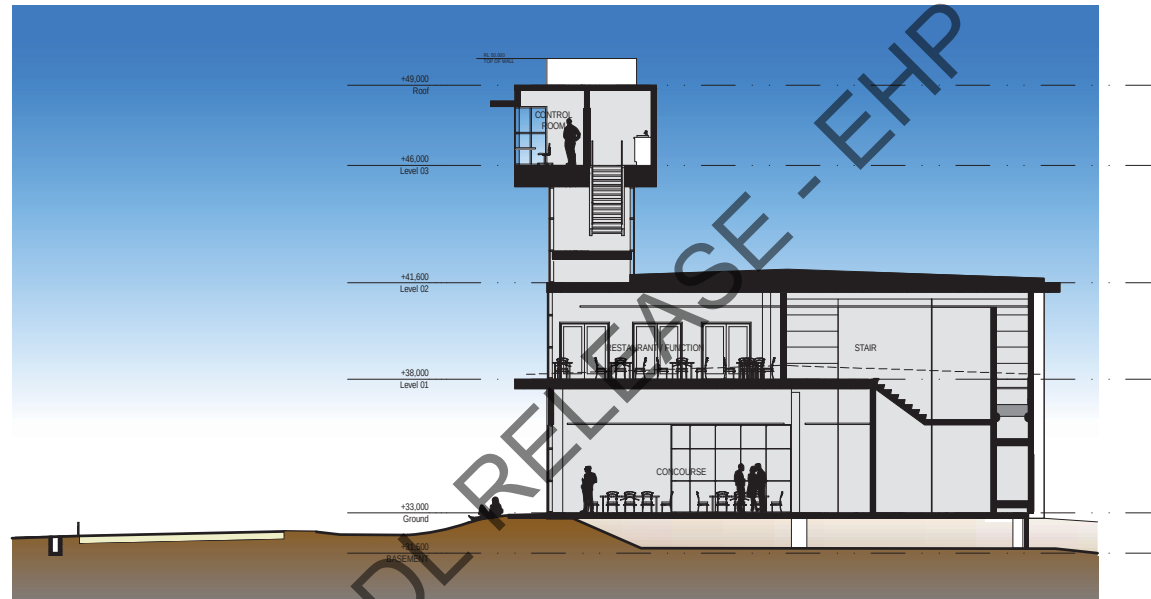


1 SECTION 01 1:200

PRELIMINARY
NOT FOR CONSTRUCTION

■ SITE SECTION

LOGAN GREYHOUND FACILITY
GREYHOUNDS QUEENSLAND

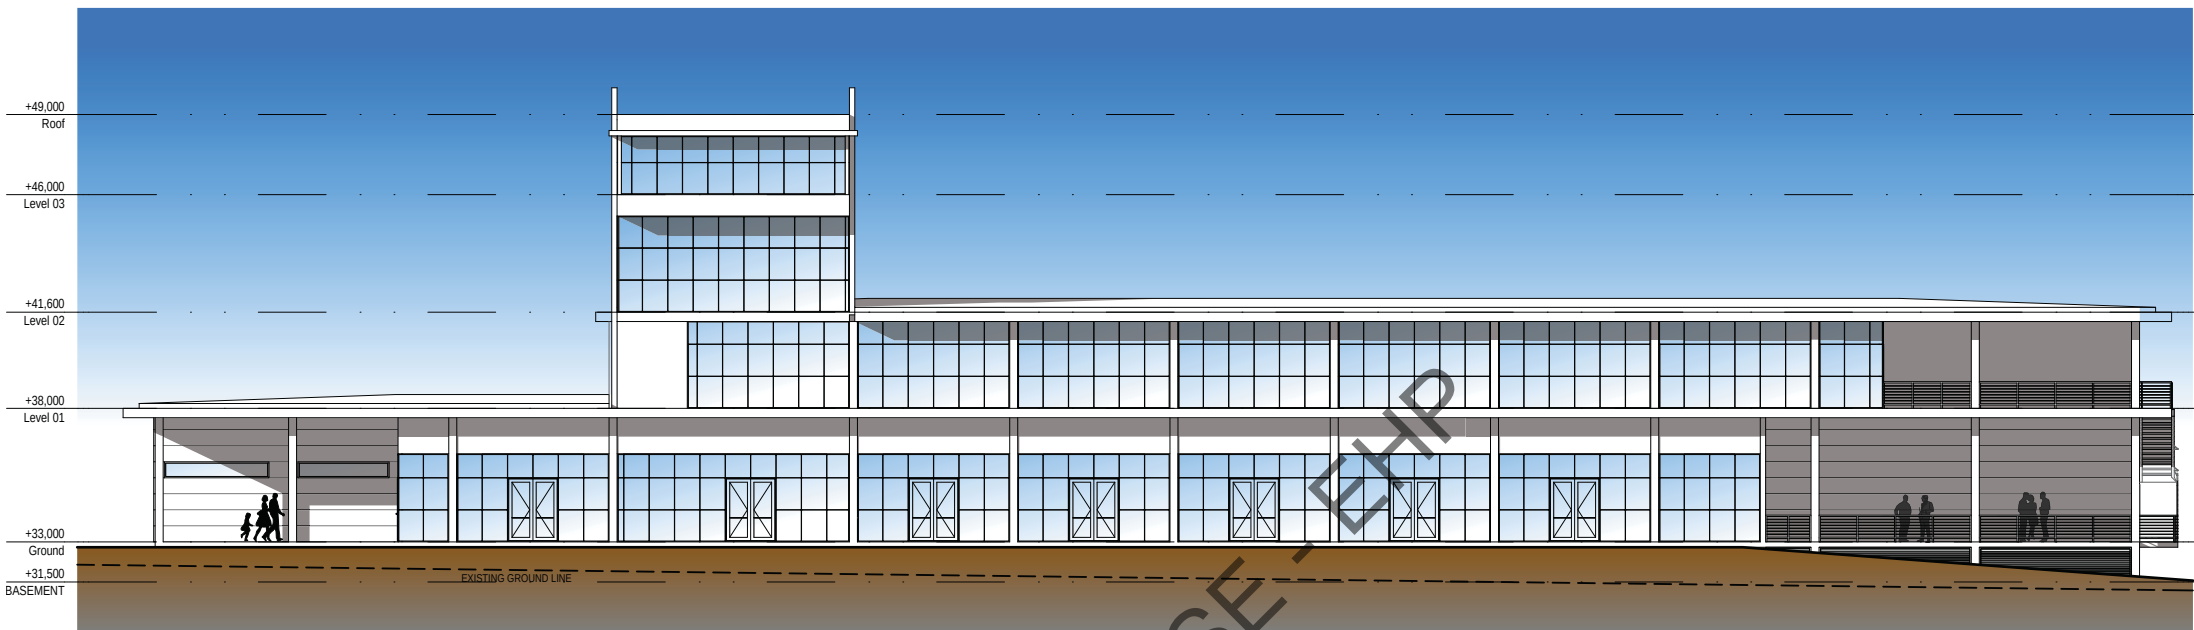


C SOUTH ELEVATION 1:200




D WEST ELEVATION 1:200

ELEVATIONS - GQL FACILITY BUILDING

LOGAN GREYHOUND FACILITY
GREYHOUNDS QUEENSLAND

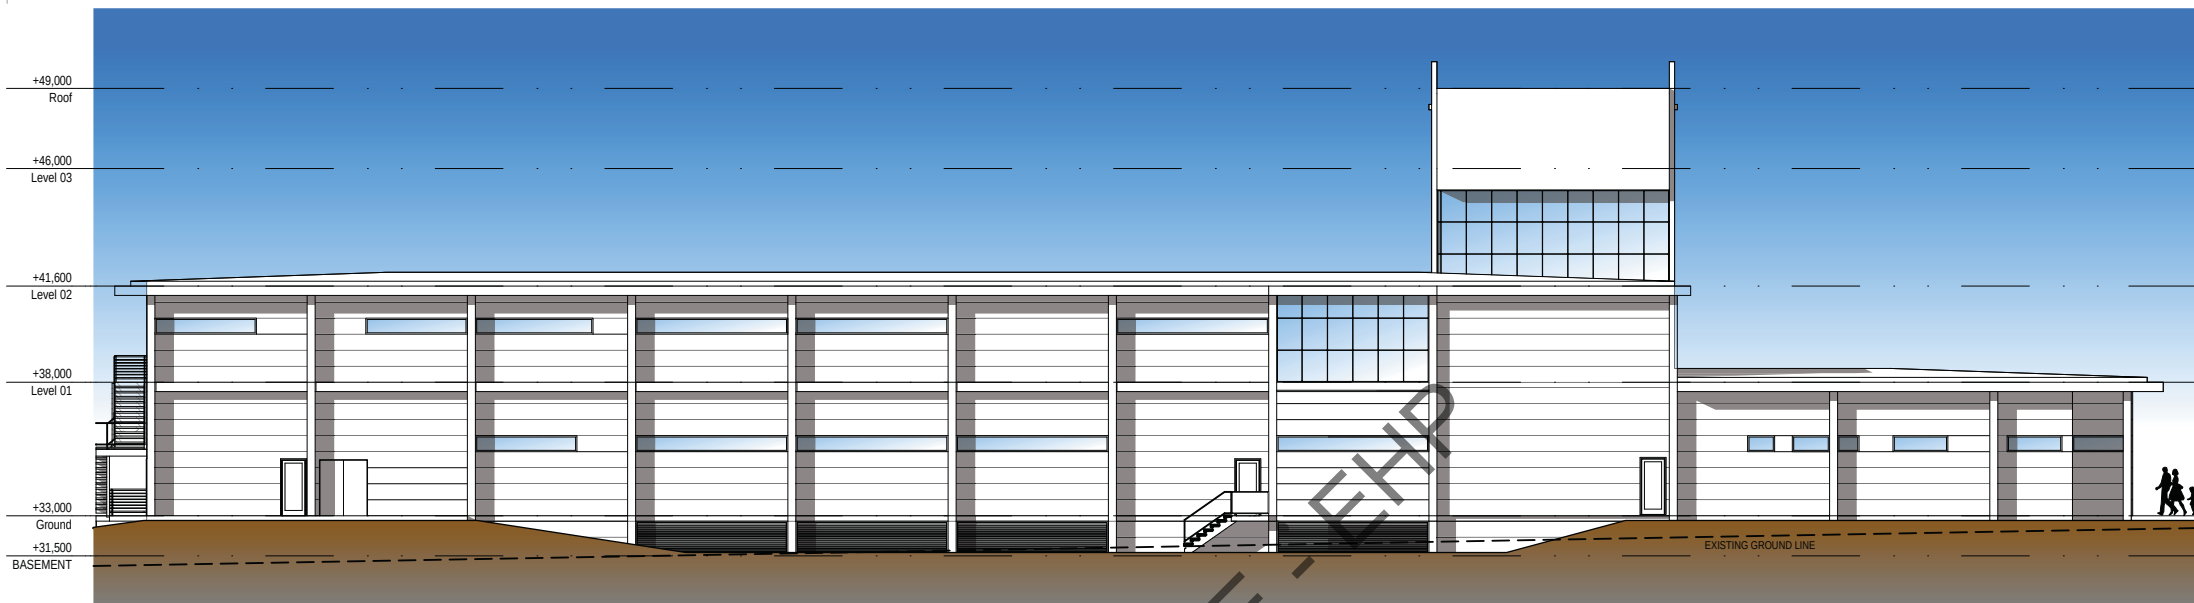

A NORTH ELEVATION 1:200

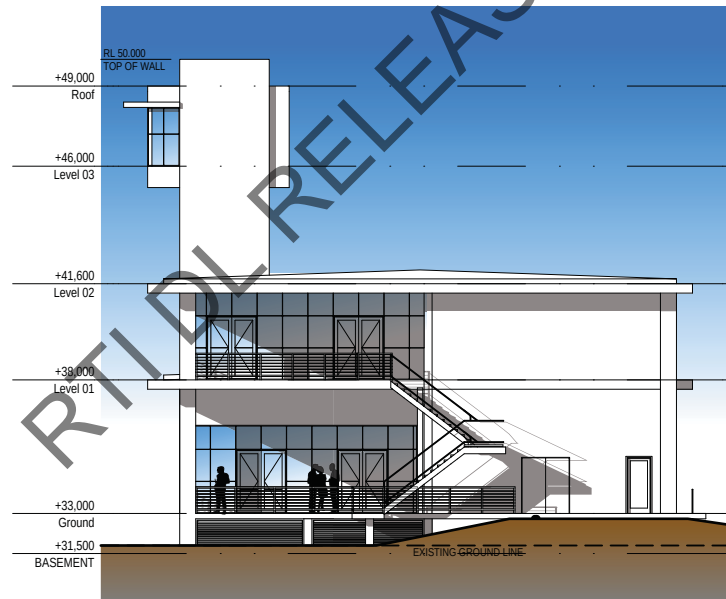


B EAST ELEVATION 1:200


PRELIMINARY
NOT FOR CONSTRUCTION

LOGAN GREYHOUND FACILITY
GREYHOUNDS QUEENSLAND


ELEVATIONS - GQL FACILITY BUILDING

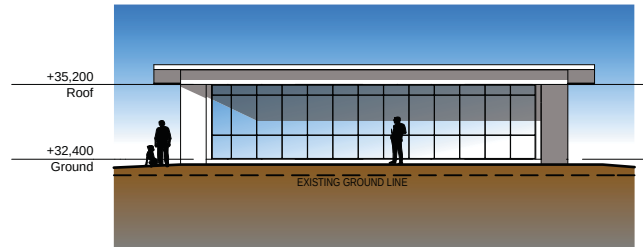


A EAST ELEVATION 1:200

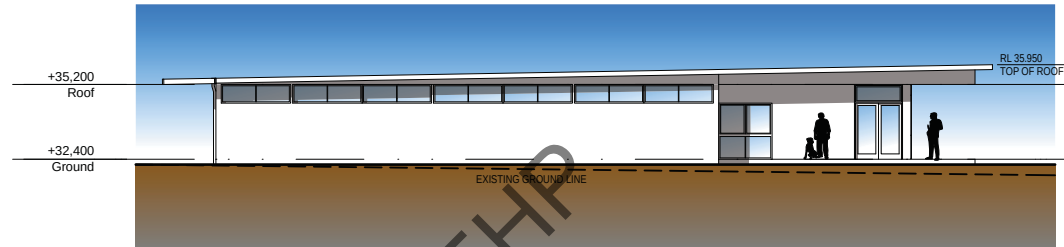

B SOUTH ELEVATION 1:200

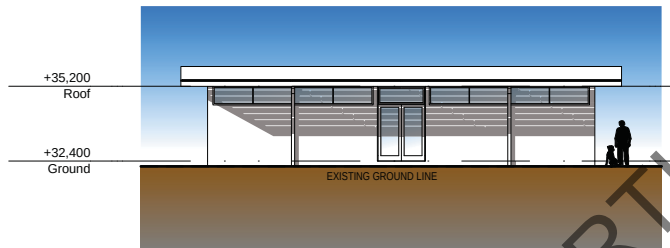

C WEST ELEVATION 1:200

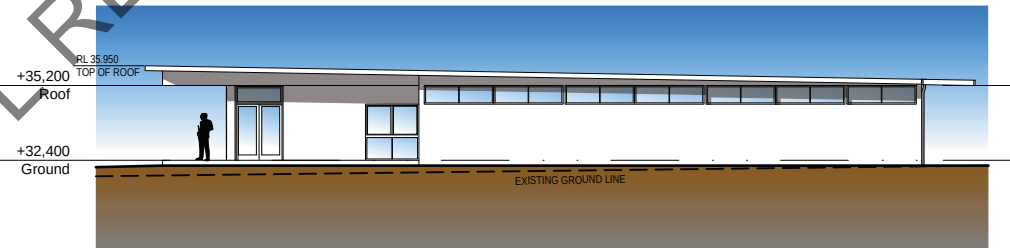

D NORTH ELEVATION 1:200

PRELIMINARY
NOT FOR CONSTRUCTION

ELEVATIONS - KENNEL BLOCK



SCALE- 1:200 @ A3

LOGAN GREYHOUND FACILITY
GREYHOUNDS QUEENSLAND

APPROVED FOR ISSUE: _____
DL Documents

02/12/2009 ©

SK-011 -A JOB NO: GREY0001



architecture | master planning | urban design | interior design

Page 19 of 22



PRELIMINARY
NOT FOR CONSTRUCTION

■ PERSPECTIVES -

LOGAN GREYHOUND FACILITY
GREYHOUNDS QUEENSLAND

