



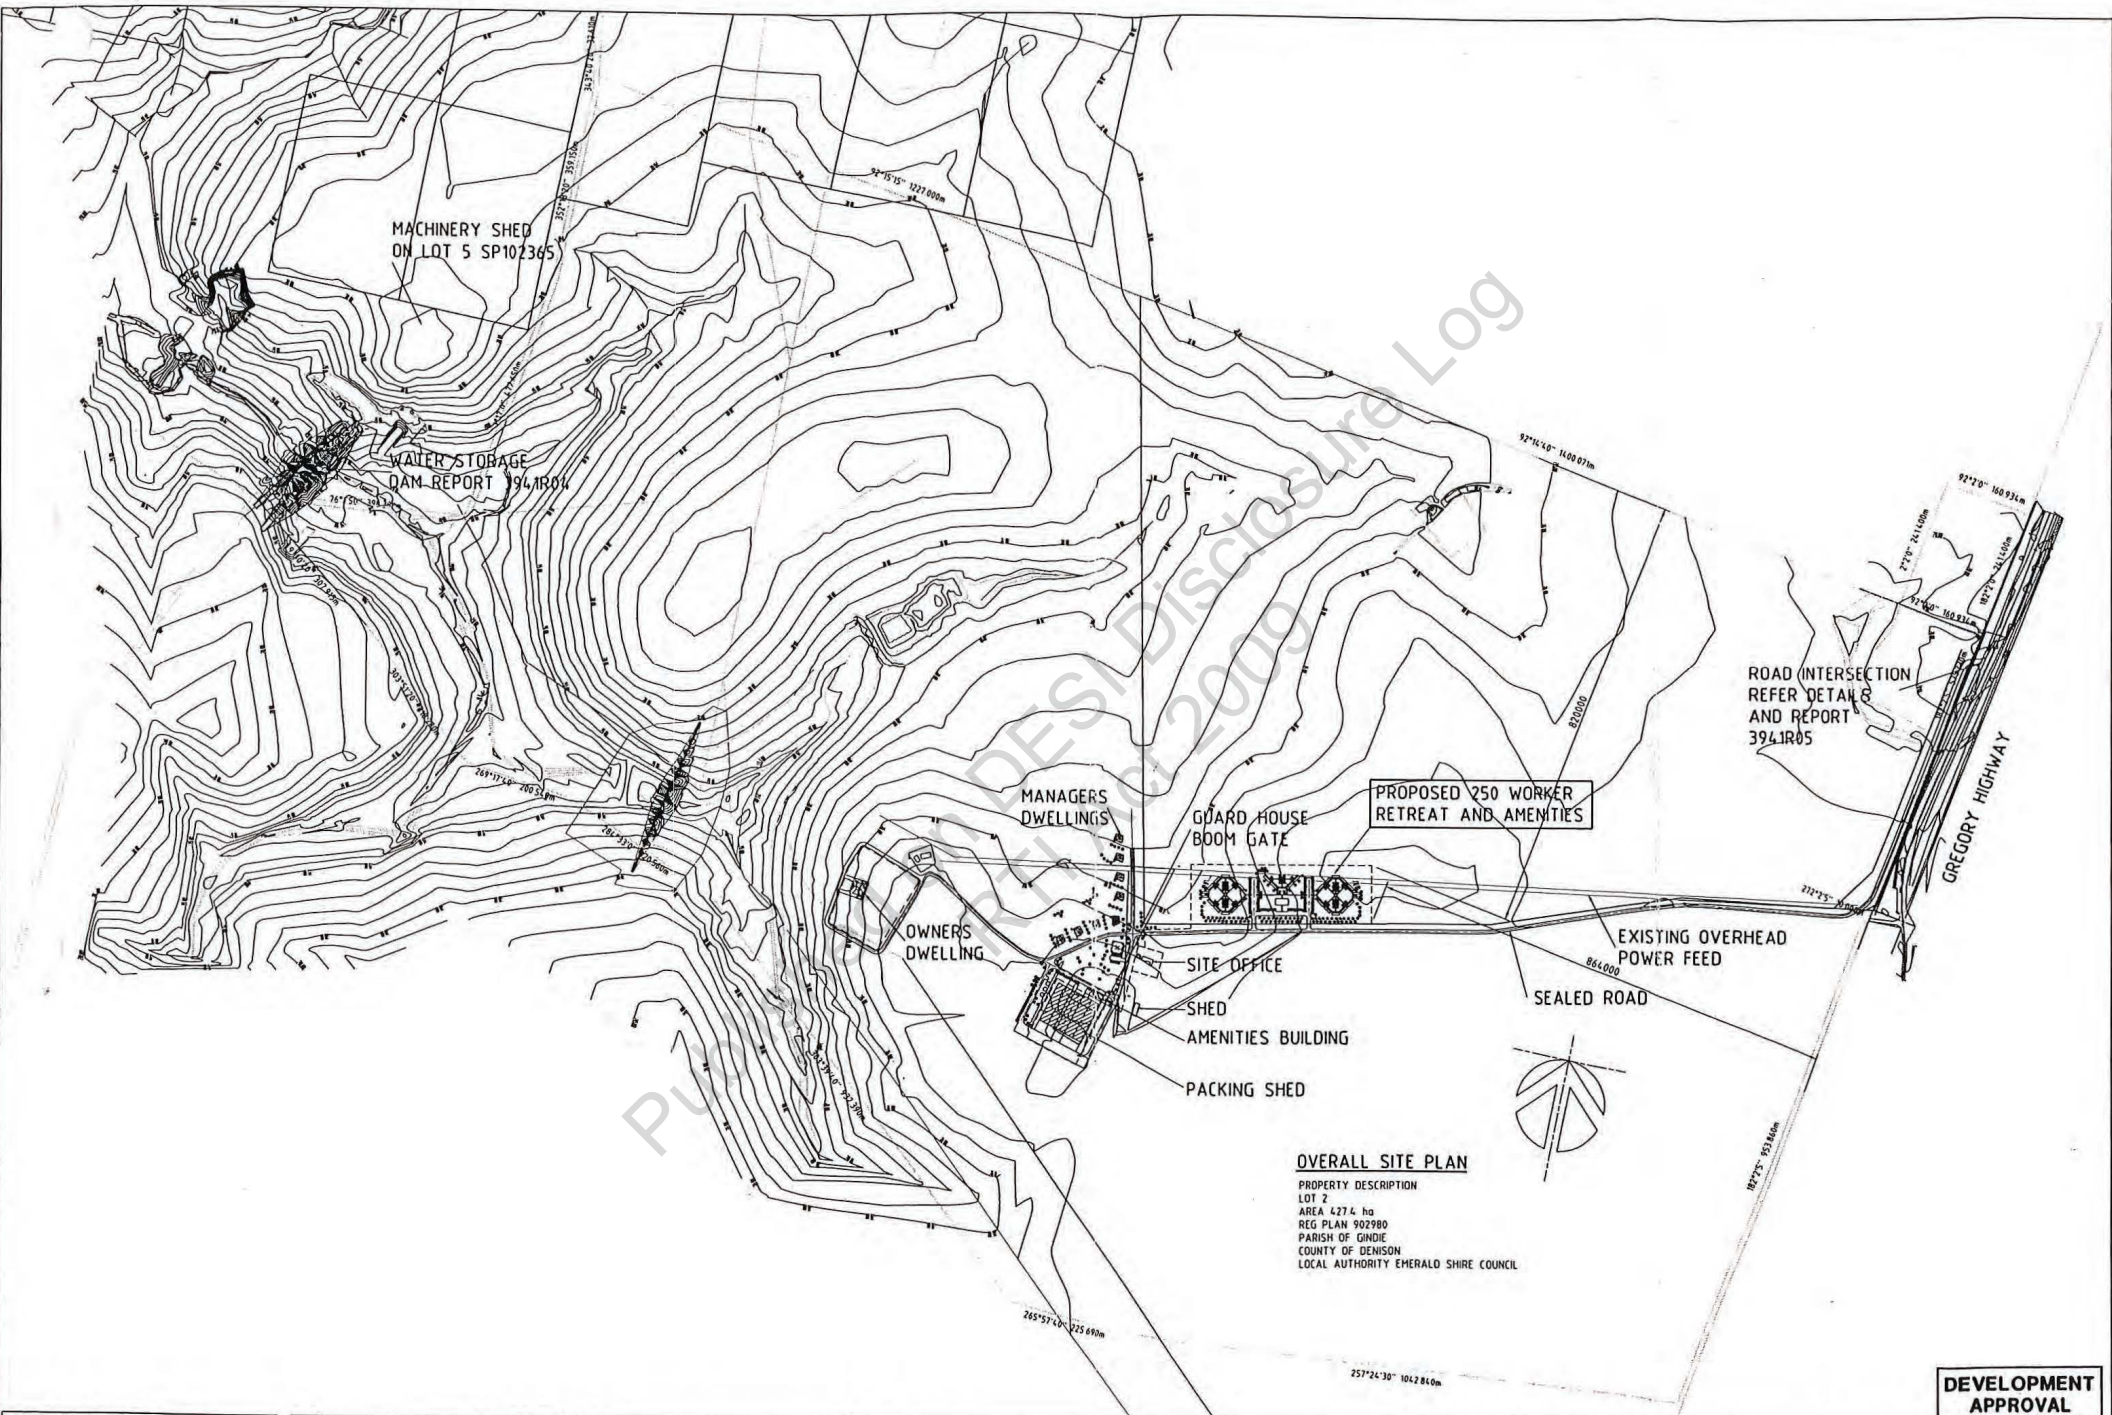

OVERALL SITE PLAN
PROPERTY DESCRIPTION
LOT 2
AREA 427.4 ha
REG PLAN 902980
PARISH OF GINDIE
COUNTY OF DENISON
LOCAL AUTHORITY EMERALD SHIRE COUNCIL

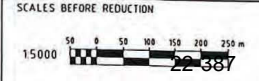

Issue	Description	Approved	Date

Client
**PACIFIC CENTURY PRODUCTION PTY LTD
EVERGREEN FARM EMERALD.**

Project
**PROPOSED WORKERS RETREAT
EVERGREEN FARM
GREGORY HIGHWAY, EMERALD.**


Drawing Title
**SITE OVERALL PLAN
AND SURVEY DATA**

COPYRIGHT:
The drawing and the design
thereon are copyright
and shall not be used
or copied without the
written permission of
**LARKIN
TEYS
CONSULTING**




**TOOWOOMBA
BRISBANE
P.O. BOX 2443
TOOWOOMBA Q. 4300
Tel: (07) 4636 3020
Fax: (07) 4636 2487
Email: info@larkinveys.com.au**

Drawn CTI	Designed CTI	Verified CTPI 49
Scale 1:5000		
Page 1 of 10		
Drawing Number 3941.05 - C01	Amendment	

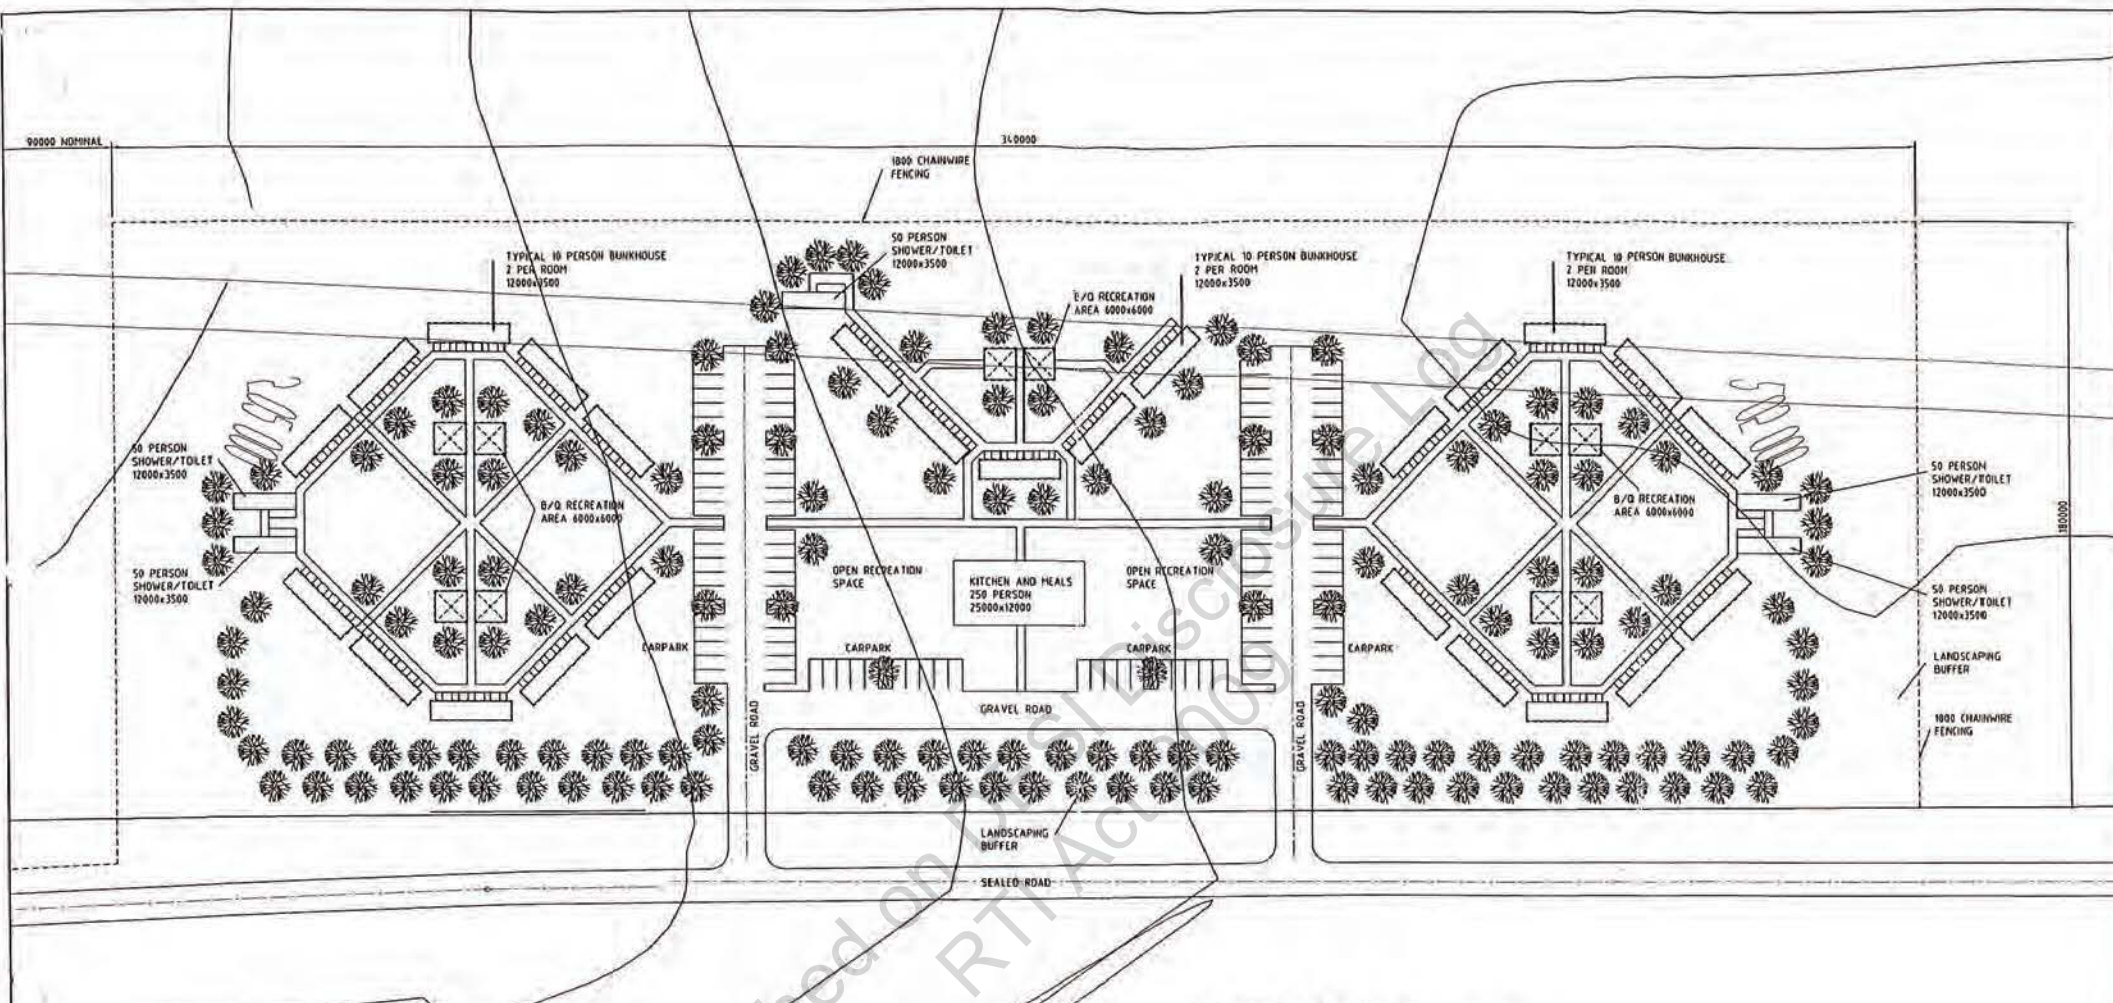

SITE LAYOUT SCALE 1:500

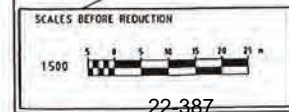

Issue	Description	Approved	Date

Client:
PACIFIC CENTURY PRODUCTION PTY LTD
EVERGREEN FARM EMERALD.

Project:
PROPOSED WORKERS RETREAT
EVERGREEN FARM
GREGORY HIGHWAY, EMERALD

Drawing Title:
SITE LAYOUT
WORKERS RETREAT


COPYRIGHT
This drawing and the design
therein are copyright
and shall not be used
or copied without the
written permission of
LARKIN TEYS CONSULTING




TOOWOOMBA
BRISBANE
P.O. BOX 2443
TOOWOOMBA Q. 4350
Tel: (07) 4636 3950
Fax: (07) 4636 3487
Email: info@larkinveys.com.au

CTB Scale 1:5000 (all)	Drawn ICT Approved	CTPI 43 Date 24/1/20


DEVELOPMENT
APPROVAL

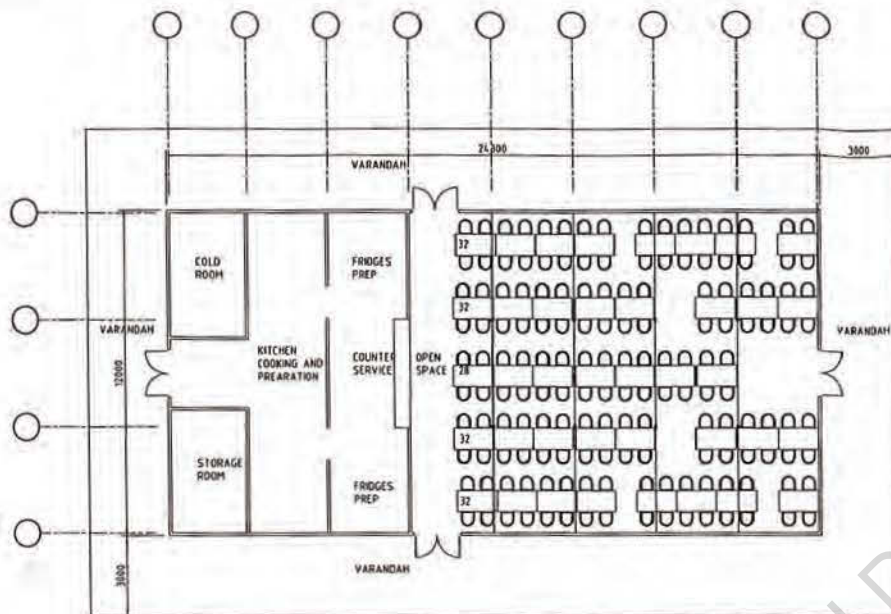

KITCHEN AND MEALS
250 MEALS 150 NOM SEATED

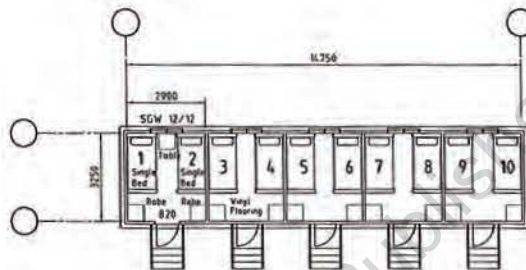

TYPICAL BUNKHOUSE
10 PERSON / 2 PER ROOM

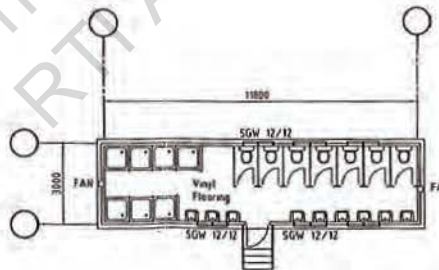

TYPICAL AMENITIES
FOR 50 PERSONS

**DEVELOPMENT
APPROVAL**

SCALES BEFORE REDUCTION



Issue	Description	Approved	Date

Client
**PACIFIC CENTURY PRODUCTION PTY LTD
EVERGREEN FARM EMERALD.**

Project
**PROPOSED WORKERS RETREAT
EVERGREEN FARM File A
GREGORY HIGHWAY, EMERALD**

Drawing Title
**BUNKHOUSE BUILDING
KITCHEN AND AMENITIES BUILDING**

COPYRIGHT:
The drawing and the design
thereon are copyright
and shall not be used
or copied without the
written permission of
LARKIN TEYS CONSULTING



**TODOWOOMBRA
BRISBANE
P.O. BOX 2443
TODOWOOMBRA Q. 4200**
Tel: (07) 4030 3820
Fax: (07) 4030 3497
Email: info@larkinveys.com.au

Drawn	Designed	Verified
CTP	CTP	CTP
Scale	Approved	Date
1:100		14/4/2009
Drawing Number	Amendment	
394.1.05 - C03		

Certificate of Registration

No: ENRE00864008

This registration certificate is issued by the Environmental Protection Agency and is a replacement document for the original approval issued on: 18 February 2001.

The anniversary day for the purposes of the Annual Return remains: 18 February.

This registration certificate is a requirement of section 73F of the *Environmental Protection Act 1994* and authorises the registered operator to undertake the activity or listed below at the following place; subject to the conditions set out in a development approval attached to the premises, or the relevant code of environmental compliance.

Registered Operator:-

PACIFIC CENTURY PRODUCTION PTY LTD

(Evergreen Farms)

**Lot 2 Gregory Highway
EMERALD QLD 4720**

Place:-

Lot 2 Plan Plan 902980

Located at:-

Pacific Century Production Pty Ltd

MOUNT LOFTY QLD 4350

Registered Activity: -

ERA 63 Sewage treatment Threshold 2(b) - operating sewage treatment works, other than no-release works, with a total daily peak design capacity of more than 100 to 1500EP

CTPI 49-Sch4

Janelle Plant

Delegate

Dept. Environment & Resource Management

9 April 2009

Registered Post



Delivery Confirmation – Advice Receipt

Registered Post No. 556110324012	Sender's Reference EMD 792
-------------------------------------	-------------------------------

Receipt is acknowledged of the Registered Post item, the number of which appears above.



Signature of Addressee* or Agent

CTPI 49-Sch4

* Registered Post articles sent **Person to Person** must be signed by the **addressee only**.

Signature of Delivery Officer

CTPI 49-Sch4

Date delivered

14/4/09

Office Post Mark

8825077 Nov 2005

Registration certificate*Environmental Protection Act 1994***Certificate of Registration****No: ENRE00864008**

This registration certificate is issued by the administering authority and takes effect from: 07-JAN-2011.

The anniversary day for the purposes of the Annual Return remains: 18 February.

This registration certificate is a requirement of section 73F of the *Environmental Protection Act 1994* and authorises the registered operator to undertake the activity listed below at the following place; subject to the conditions set out in a development approval attached to the premises, or the relevant code of environmental compliance.

Registered Operator:-

PACIFIC CENTURY PRODUCTION PTY LTD
Lot 2 Gregory Highway
EMERALD QLD 4720

Place:-

Lot 2 Plan Plan 902980

Located at:-

Gregory Highway, EMERALD QLD 4720


Registered Activity/ies: -

ERA 63 Sewage treatment Threshold 2(b) - operating sewage treatment works, other than no-release works, with a total daily peak design capacity of more than 100 to 1500EP (i) if treated effluent is discharged to an infiltration trench or through an irrigation scheme

CTPI 49-Sch4

Cathy Birt
Delegate
Administering authority
Environmental Protection Act 1994

07-JAN-2011

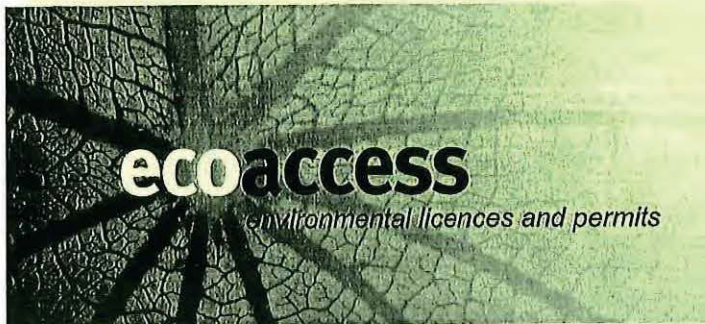

EMD2009/740

REGISTERED POST - SENDER TO KEEP
556110334011

Certificate of Registration

No: ENRE00864008

This registration certificate is issued by the Environmental Protection Agency and is a replacement document for the original approval issued on: 18 February 2001.

The anniversary day for the purposes of the Annual Return remains: 18 February.

This registration certificate is a requirement of section 73F of the *Environmental Protection Act 1994* and authorises the registered operator to undertake the activity or listed below at the following place; subject to the conditions set out in a development approval attached to the premises, or the relevant code of environmental compliance.

Registered Operator:-

PACIFIC CENTURY PRODUCTION PTY LTD

(Evergreen Farms)

**Lot 2 Gregory Highway
EMERALD QLD 4720**

Place:-

Lot 2 Plan 902980

Located at:-

Emerald QLD 4720

Registered Activity: -

ERA 63 Sewage treatment Threshold 2(b) - operating sewage treatment works, other than no-release works, with a total daily peak design capacity of more than 100 to 1500EP



Licence No. CR0173

Section 60J.(1)

Under the provisions of the *Environmental Protection Act 1994* this environmental authority is issued:

To: PACIFIC CENTURY PRODUCTION PTY LTD
Trading as: PACIFIC CENTURY PRODUCTION PTY LTD

Address: LOT 2 GREGORY HIGHWAY
GINDIE, EMERALD QLD 4720

in respect of carrying out the environmentally relevant activity/ies at the following place:

- 15(b) Sewage treatment - operating a standard sewage treatment works having a peak design capacity to treat sewage of 100 or more equivalent persons but less than 1500 equivalent persons.

at premises/place described as:

Lot 2 on Plan 902980
County of Dennison, Parish of Gindie

located at: Lot 2 Gregory Highway
Gindie, Emerald QLD 4720

This environmental authority is issued subject to the conditions set out in the schedules attached to this environmental authority.

This licence takes effect from 18 February 2001.

CTPI 49-Sch4

Nigel Holmes
District Manager (EPA)
Delegate of Administering Authority
Environmental Protection Act 1994

Section 60(J)

SCHEDULE A

Integrated Environmental Management System (IEMS)

- (A10) The holder of this environmental authority must:
- (a) develop and implement an Integrated Environmental Management System which provides for at least the following functions:
 - (i) the monitoring of releases of contaminants into the environment and an environmental assessment of the releases; and
 - (ii) staff training and awareness of environmental issues; and
 - (iii) the conduct of environmental and energy audits; and
 - (iv) waste prevention, treatment and disposal; and
 - (v) a program for continuous improvement including a stormwater management plan and waste minimisation plan; and
 - (vi) reporting arrangements on the effectiveness of the environmental management of the activities.
 - (b) on or before **30 April 2001**, have completed and implemented the Integrated Environmental Management System; and
 - (c) on or before **30 April 2001**, lodge a detailed description of the Integrated Environmental Management System and its documentation with the administering authority for its review and comment; and
 - (d) have due regard to that comment in the finalisation of the Integrated Environmental Management System.
- (A11) A copy of the Integrated Environmental Management System must be kept at the licensed place.

END OF CONDITIONS FOR SCHEDULE A

END OF CONDITIONS FOR ENVIRONMENTAL AUTHORITY

Should you have any queries regarding this correspondence please contact me on the above telephone number.

Yours sincerely

CTPI 49-Sch4

Susan Oliver
Senior Environmental Officer
Central Region (Rockhampton)

Published on DESI Disclosure Log
RTI Act 2009