



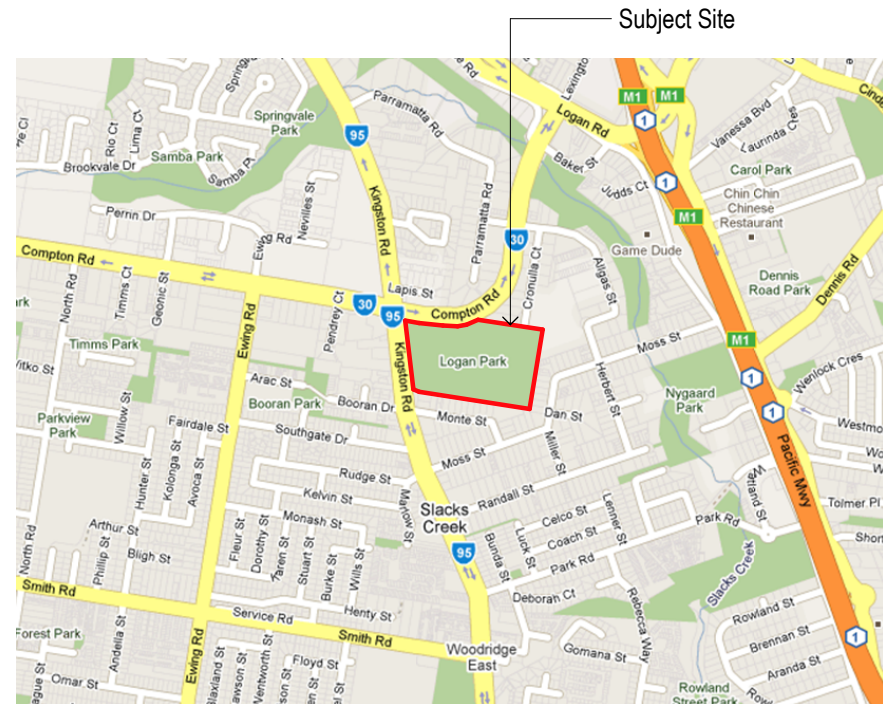

1 Location Plan

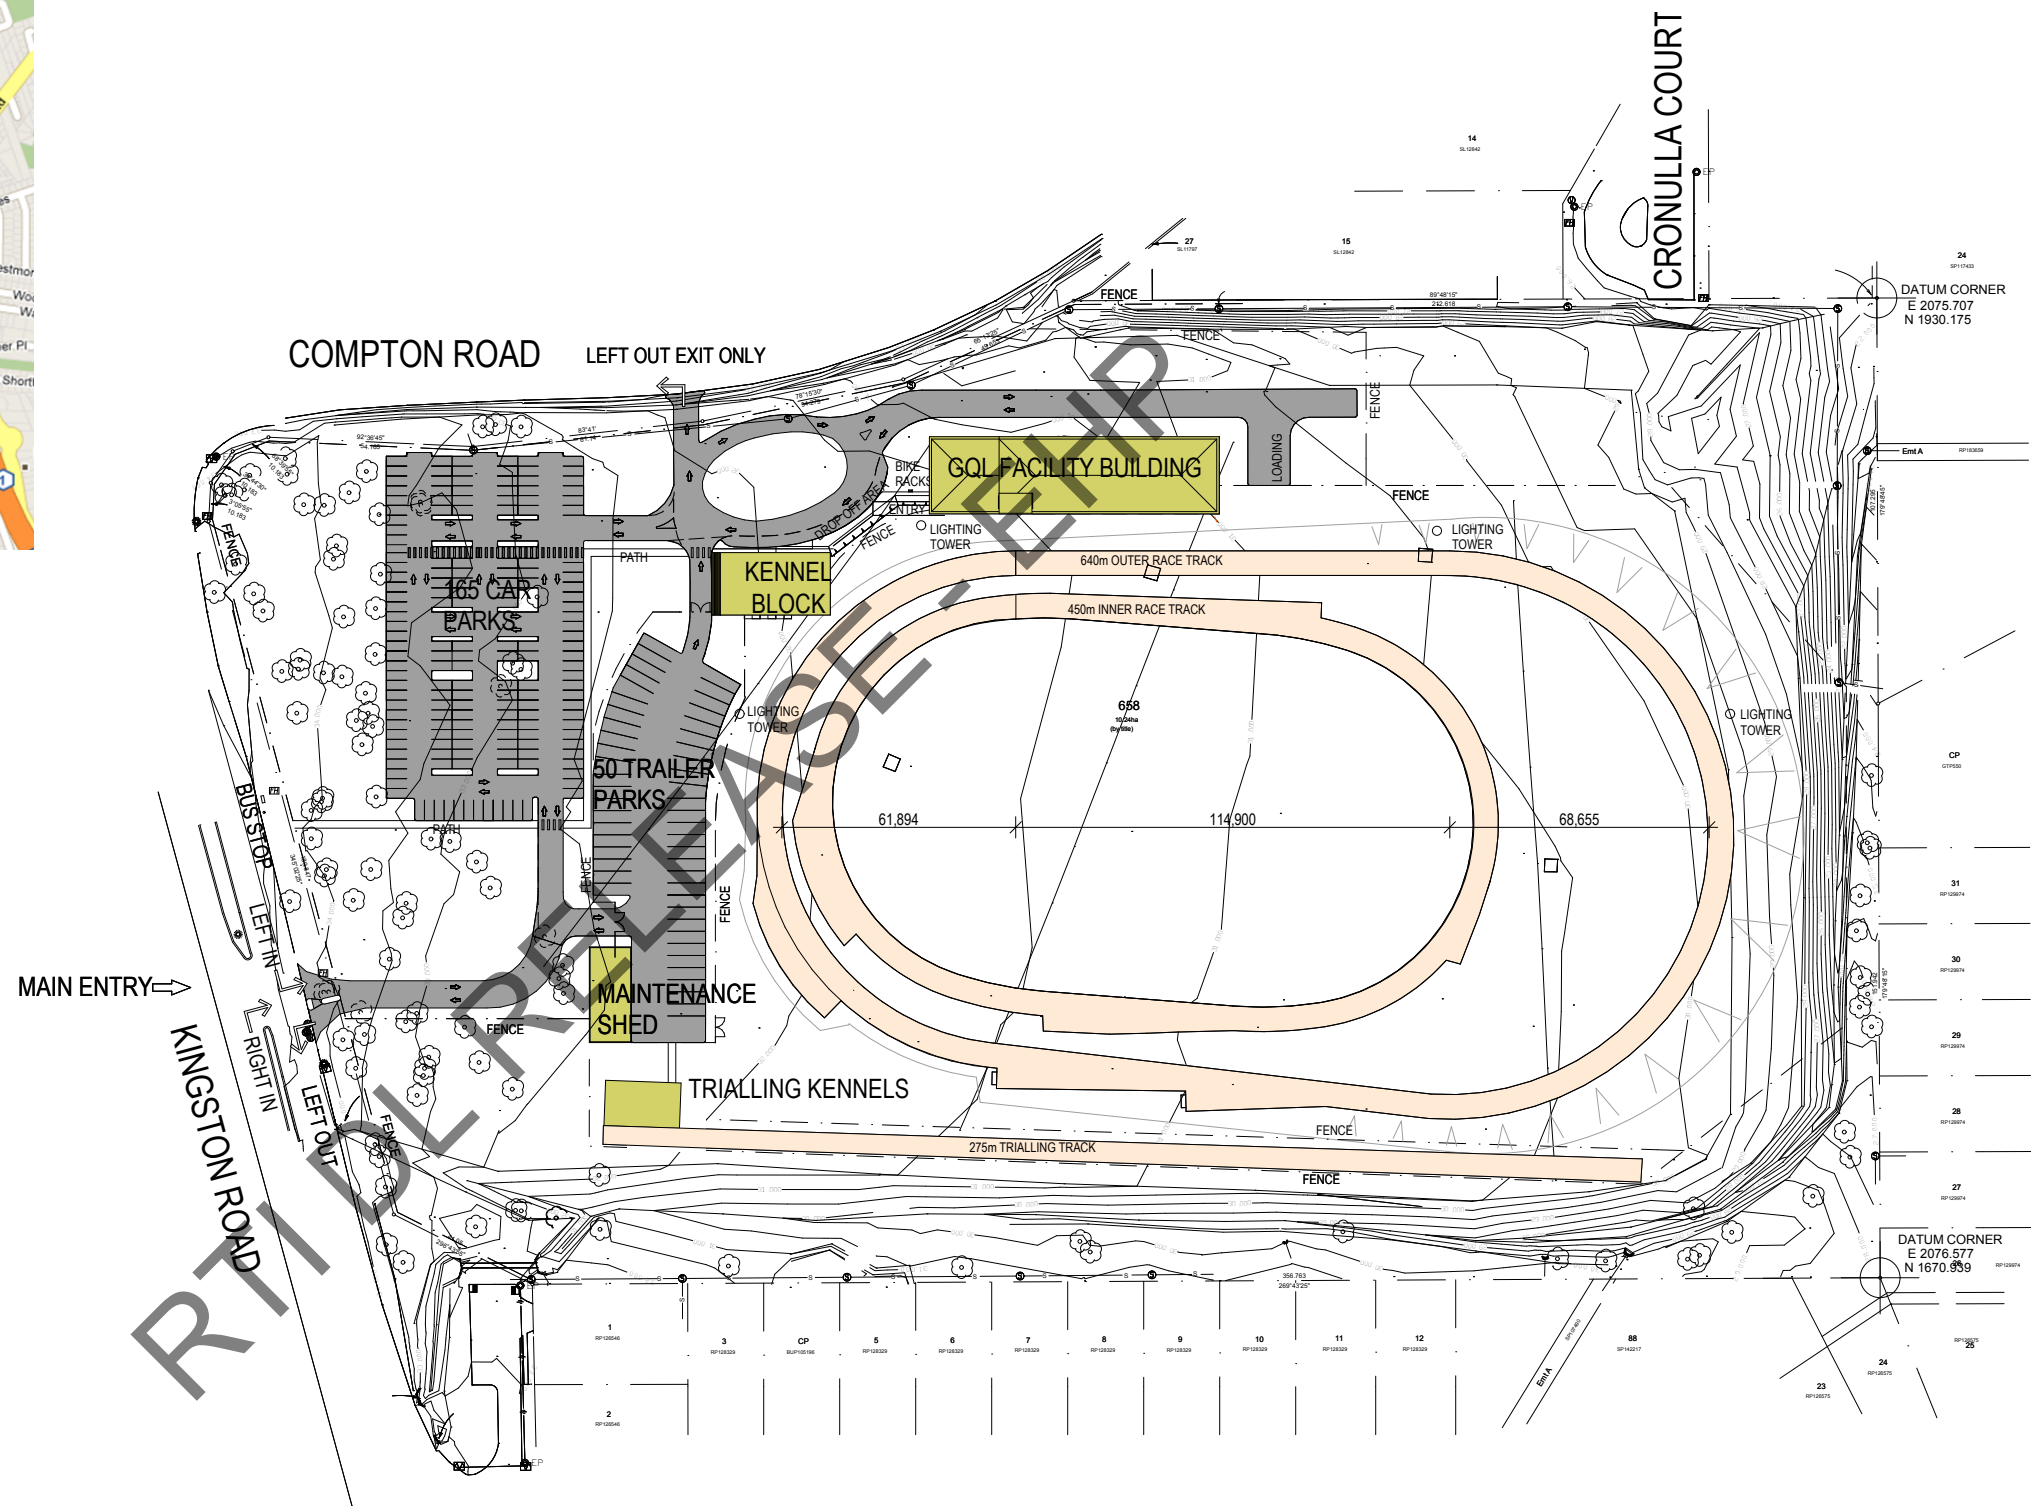

2 Site Plan 1:2000

FACILITY BUILDING GFA: 2400m²
 KENNEL BLOCK GFA: 363m²
 TRIALLING KENNELS GFA: 170m²
 MAINTENANCE SHED GFA: 270m²
TOTAL SITE GFA: 3203m²


LOGAN GREYHOUND FACILITY GREYHOUNDS QUEENSLAND

SITE PLAN -

ML Design Pty Ltd
 ACN 100 492 304
 ABN 89 159 048 228

Plot Date: 18/03/2010
 File Path: P:\GREY0001_146 Compton Road, Slacks Creek\B1_Documentation\B1_Production\B1_Drawings\ArchCAD\Master\GREY0001_Layout_DA.pln

13-054

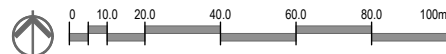

SCALE- 1:2000 @ A3

APPROVED FOR ISSUE: _____

18/03/2010 ©

DA-001 -C

JOB NO: GREY0001

DL Documents



Page 1 of 17

PRELIMINARY
NOT FOR CONSTRUCTION



1 GROUND FLOOR PLAN 1:200

RTI DL RELEASE

PRELIMINARY
NOT FOR CONSTRUCTION


FLOOR PLANS - GQL FACILITY BUILDING

LOGAN GREYHOUND FACILITY
GREYHOUNDS QUEENSLAND

ML Design Pty Ltd
ACN 100 492 304
ABN 89 159 048 228

Plot Date: 18/03/2010
File Path: P:\GREY0001_146 Compton Road, Slacks Creek\B1_Documentation\B1_Production\B1_Drawings\ArchCAD\Master\GREY0001_Layout_DA.pln

13-054

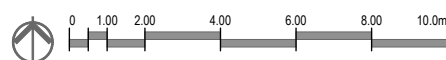

SCALE- 1:200 @ A3


APPROVED FOR ISSUE: _____

18/03/2010 ©

DA-002 -C

JOB NO: GREY0001



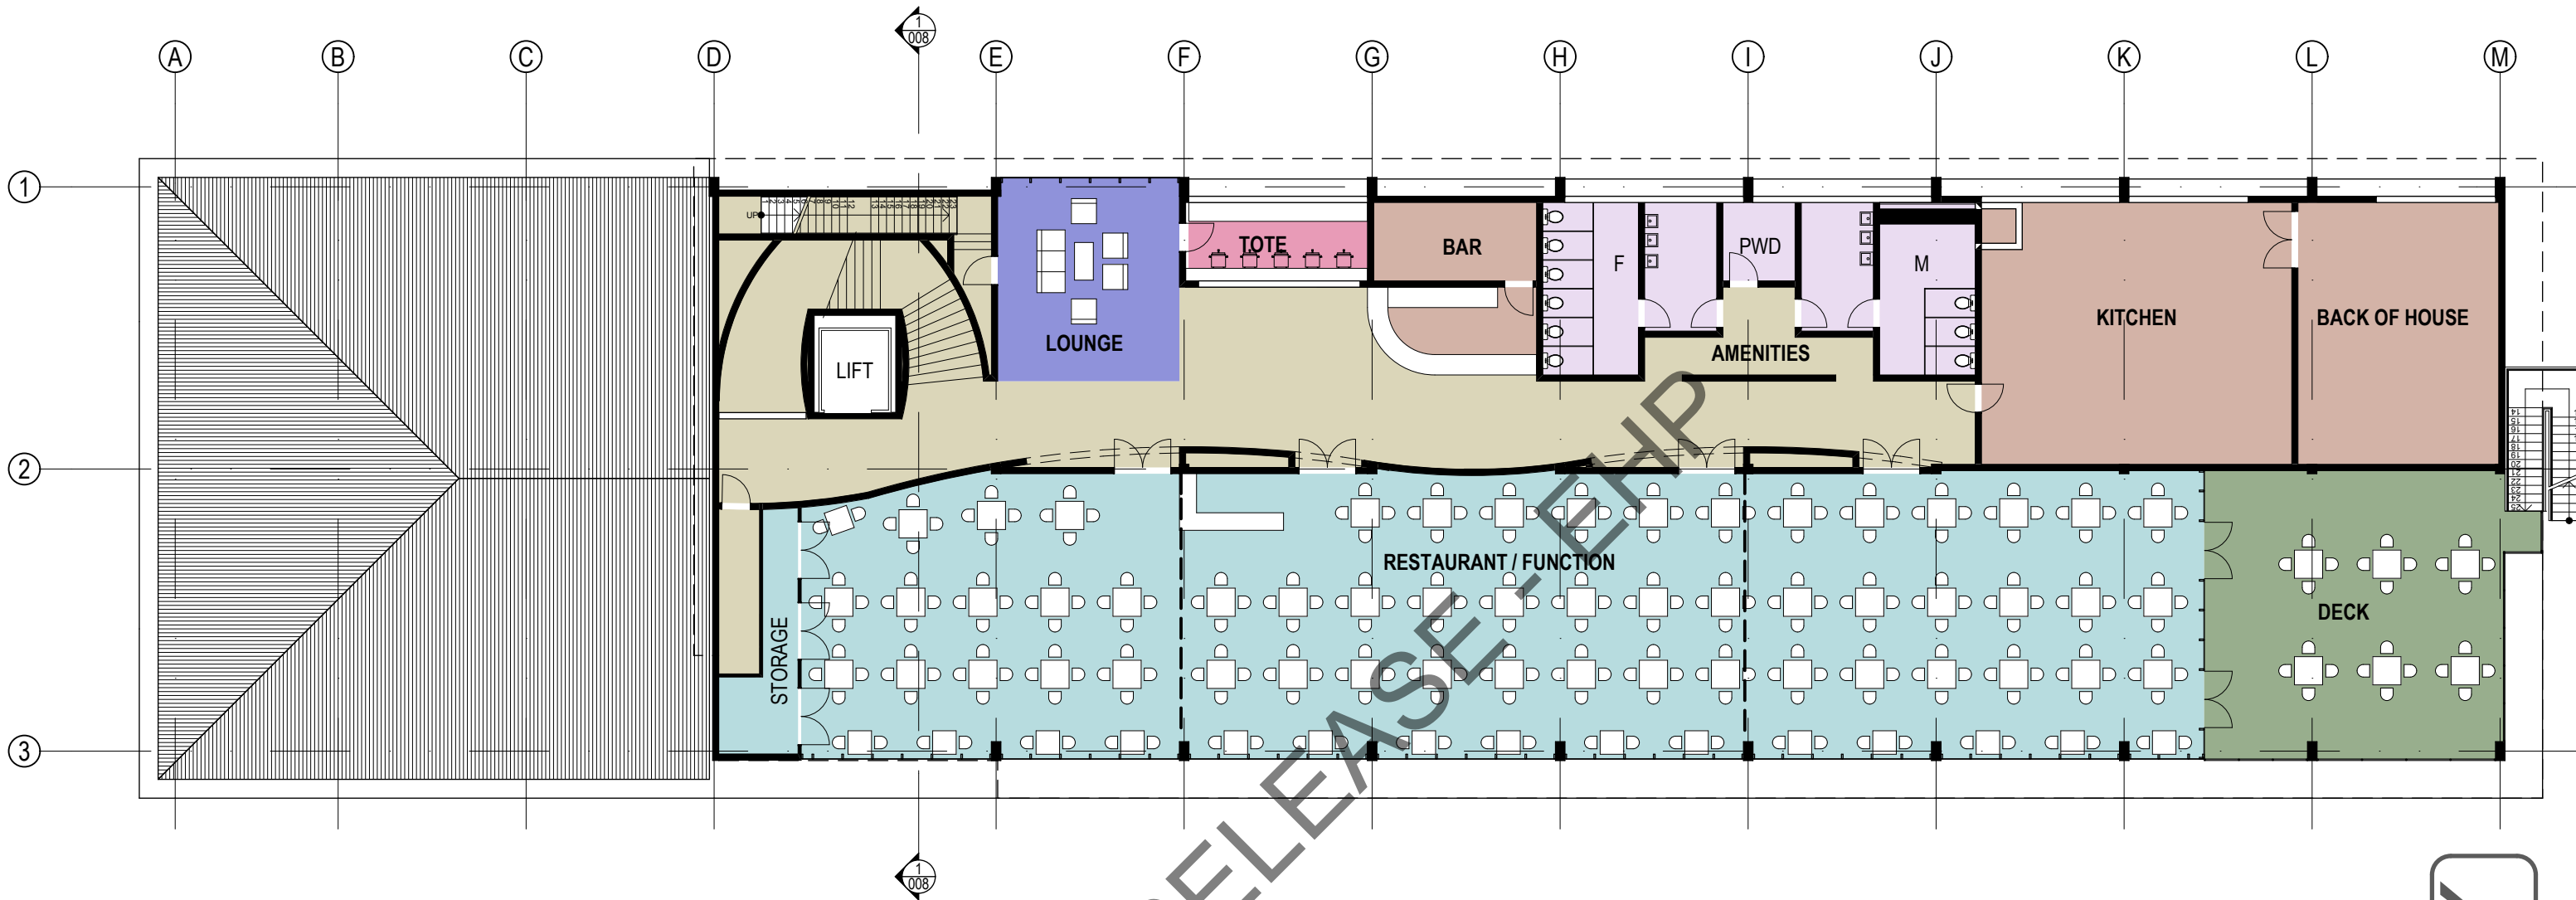


1 LEVEL 1 PLAN 1:200

PRELIMINARY
NOT FOR CONSTRUCTION

■ FLOOR PLANS - GQL FACILITY BUILDING

LOGAN GREYHOUND FACILITY
GREYHOUNDS QUEENSLAND

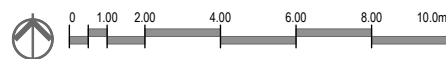


SCALE- 1:200 @ A3

APPROVED FOR ISSUE: _____

18/03/2010 ©

DA-003 -C

JOB NO: GREY0001

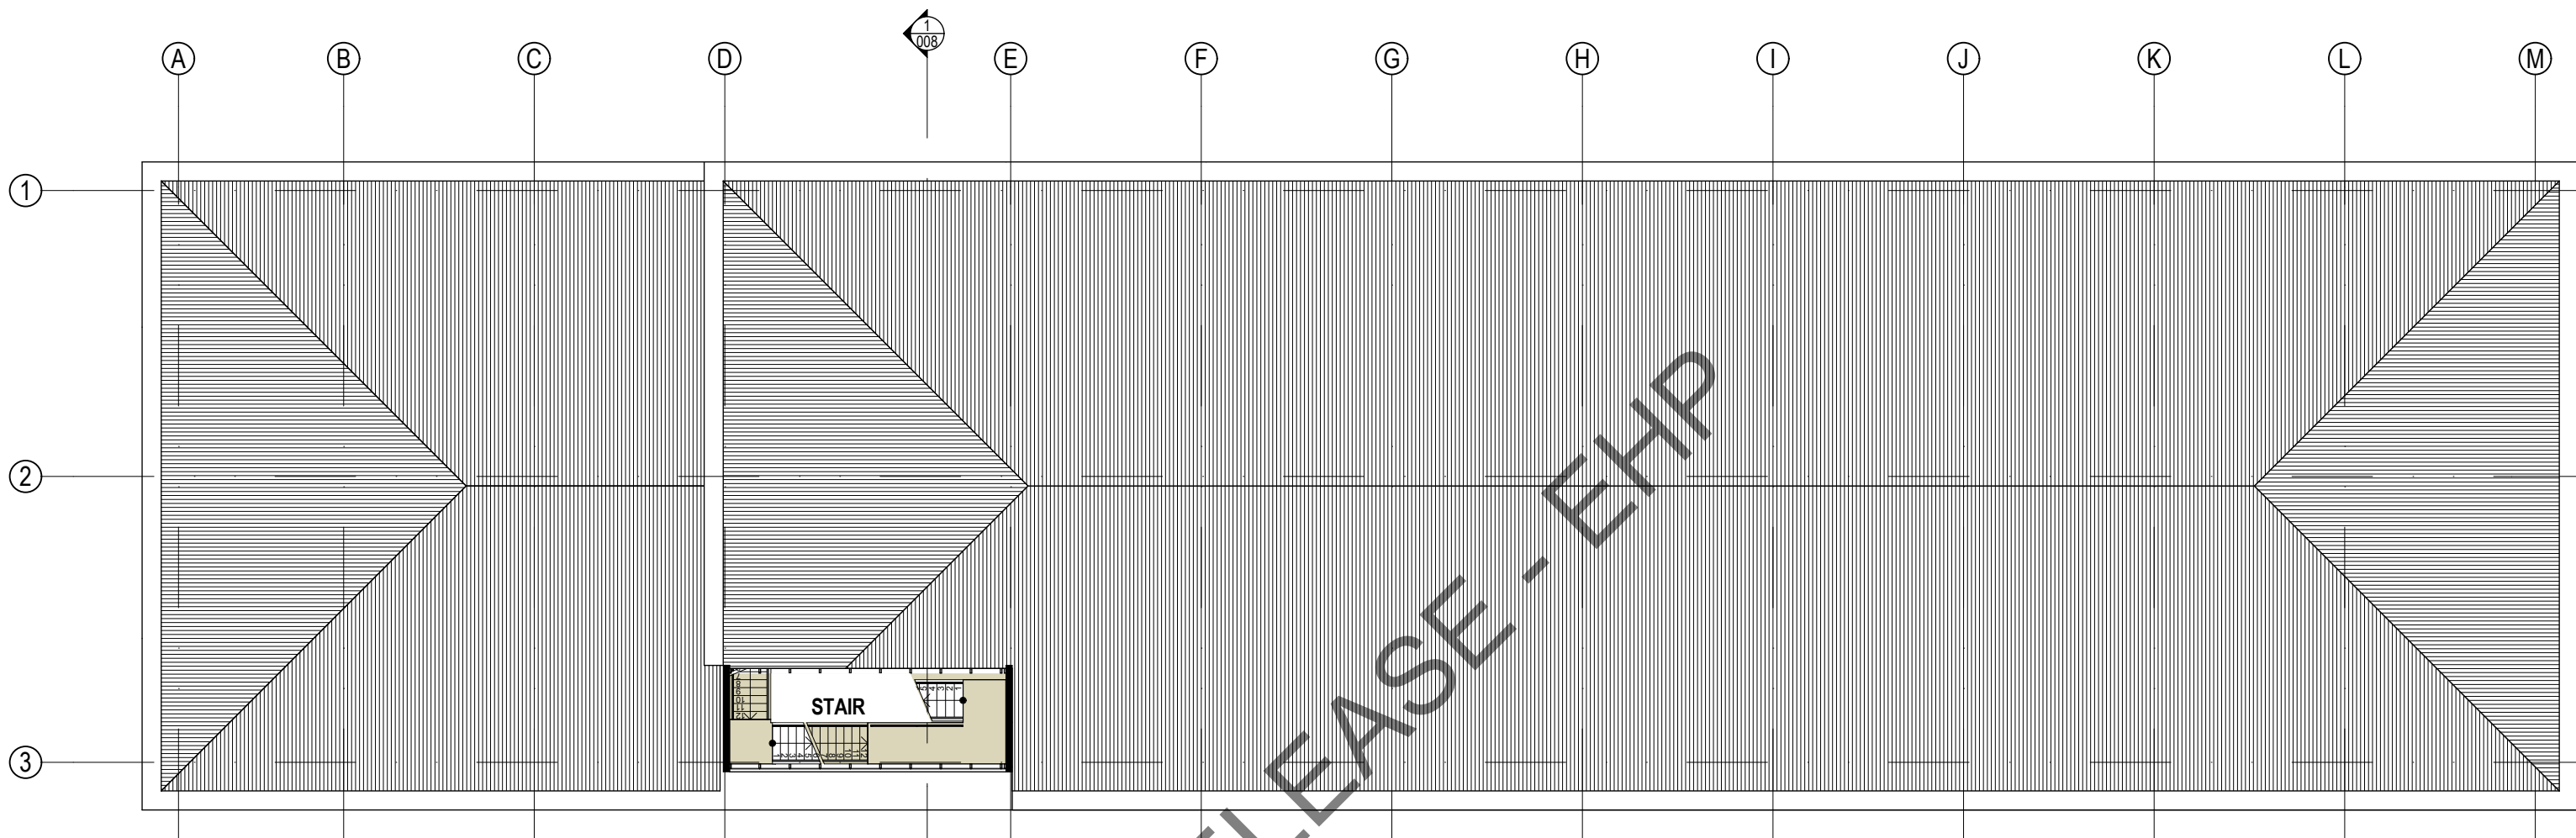

1 LEVEL 2 PLAN 1:200

PRELIMINARY
NOT FOR CONSTRUCTION


■ FLOOR PLANS - GQL FACILITY BUILDING

LOGAN GREYHOUND FACILITY
GREYHOUNDS QUEENSLAND

ML Design Pty Ltd
ACN 100 492 304
ABN 89 159 048 228

Plot Date: 18/03/2010
File Path: P:\GREY0001_146 Compton Road, Slacks Creek\B_Documentation\B1_Production\B1_Drawings\Arch\CAD\Master\GREY0001_Layout_DA.pln

13-054

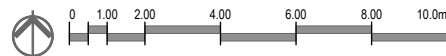

SCALE- 1:200 @ A3


APPROVED FOR ISSUE: _____

18/03/2010 ©

DA-004 -C

JOB NO: GREY0001



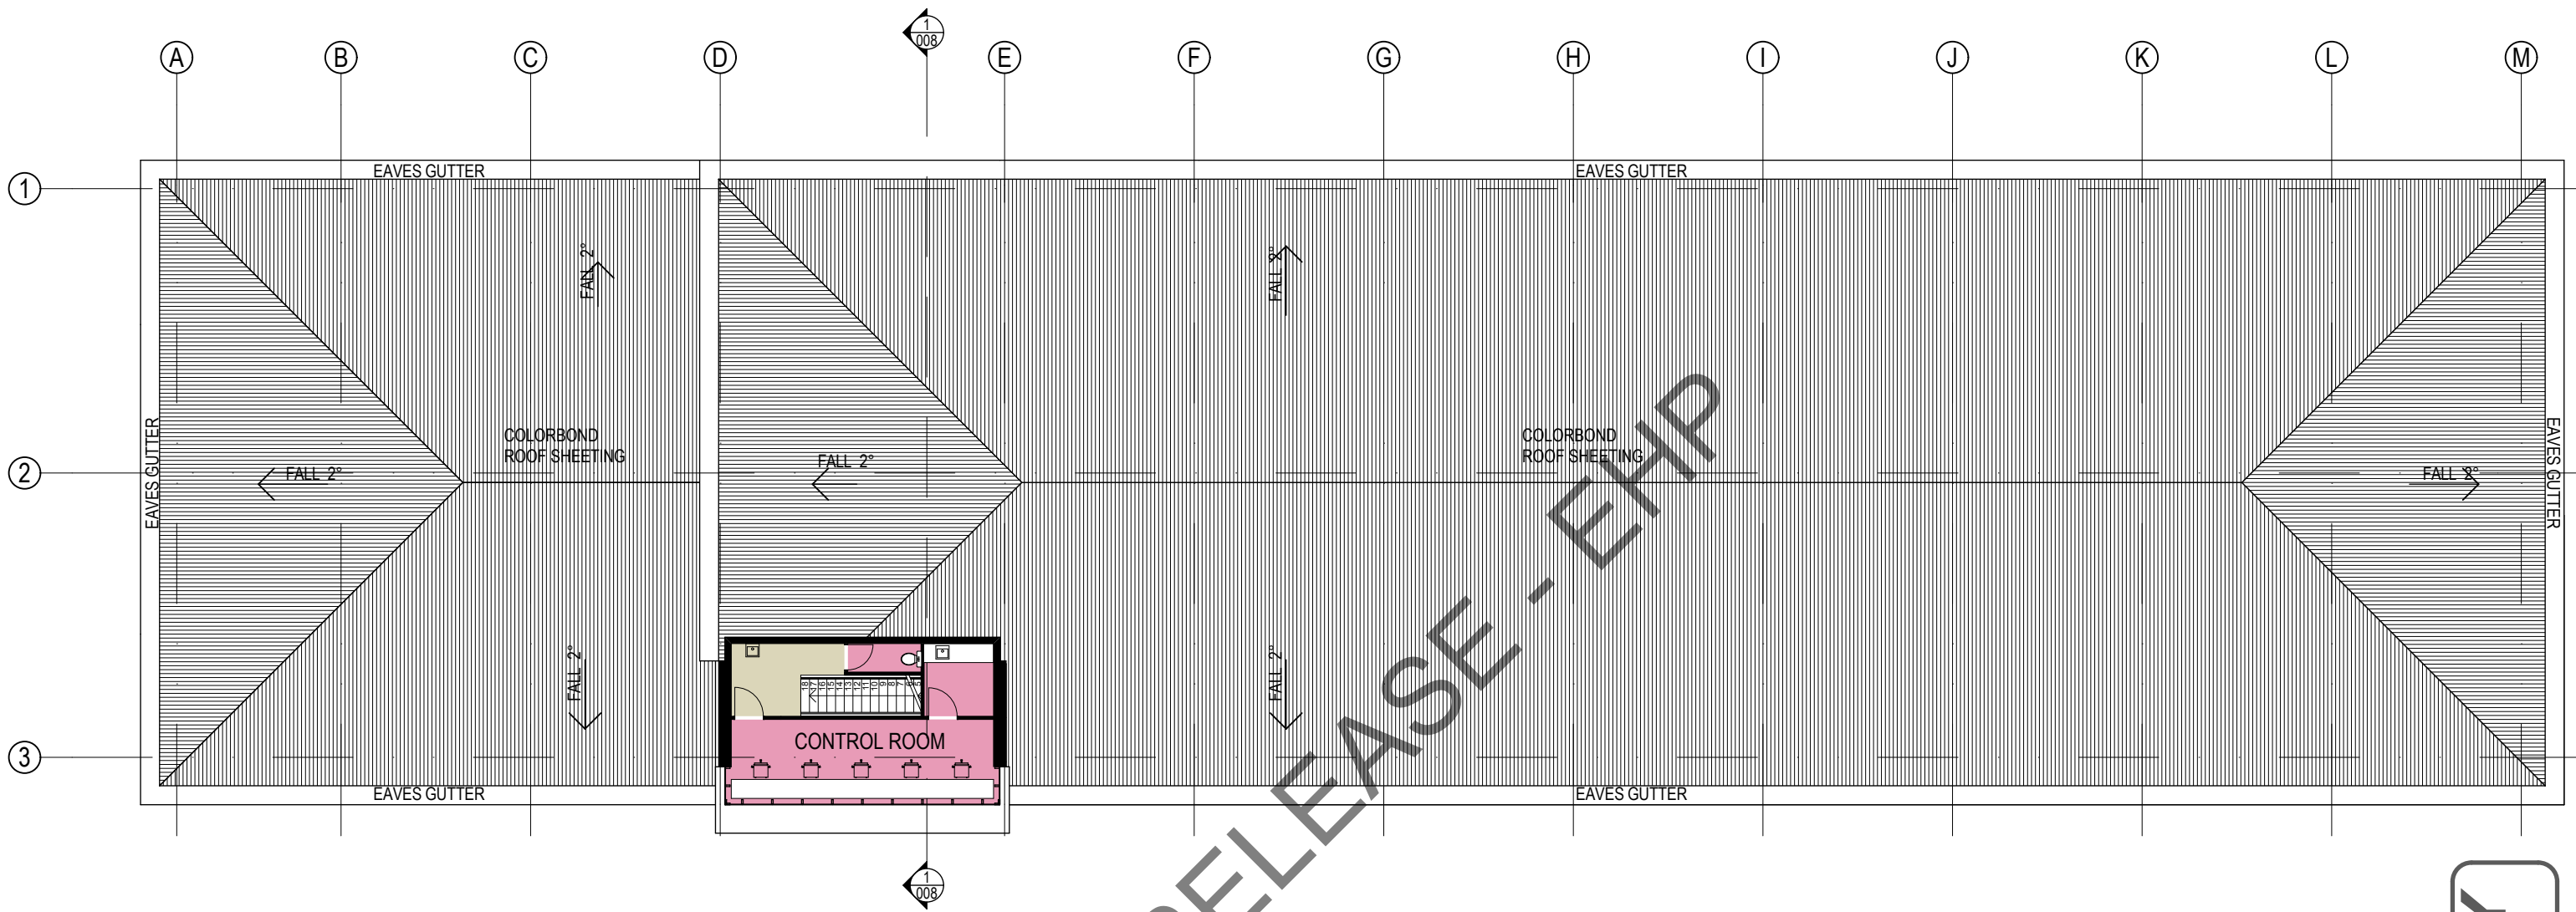


1 LEVEL 3 PLAN 1:200


RTI DL RELEASE - EHP

PRELIMINARY
NOT FOR CONSTRUCTION

FLOOR PLANS - GQL FACILITY BUILDING

LOGAN GREYHOUND FACILITY
GREYHOUNDS QUEENSLAND

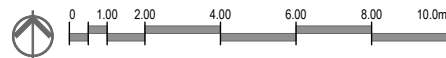

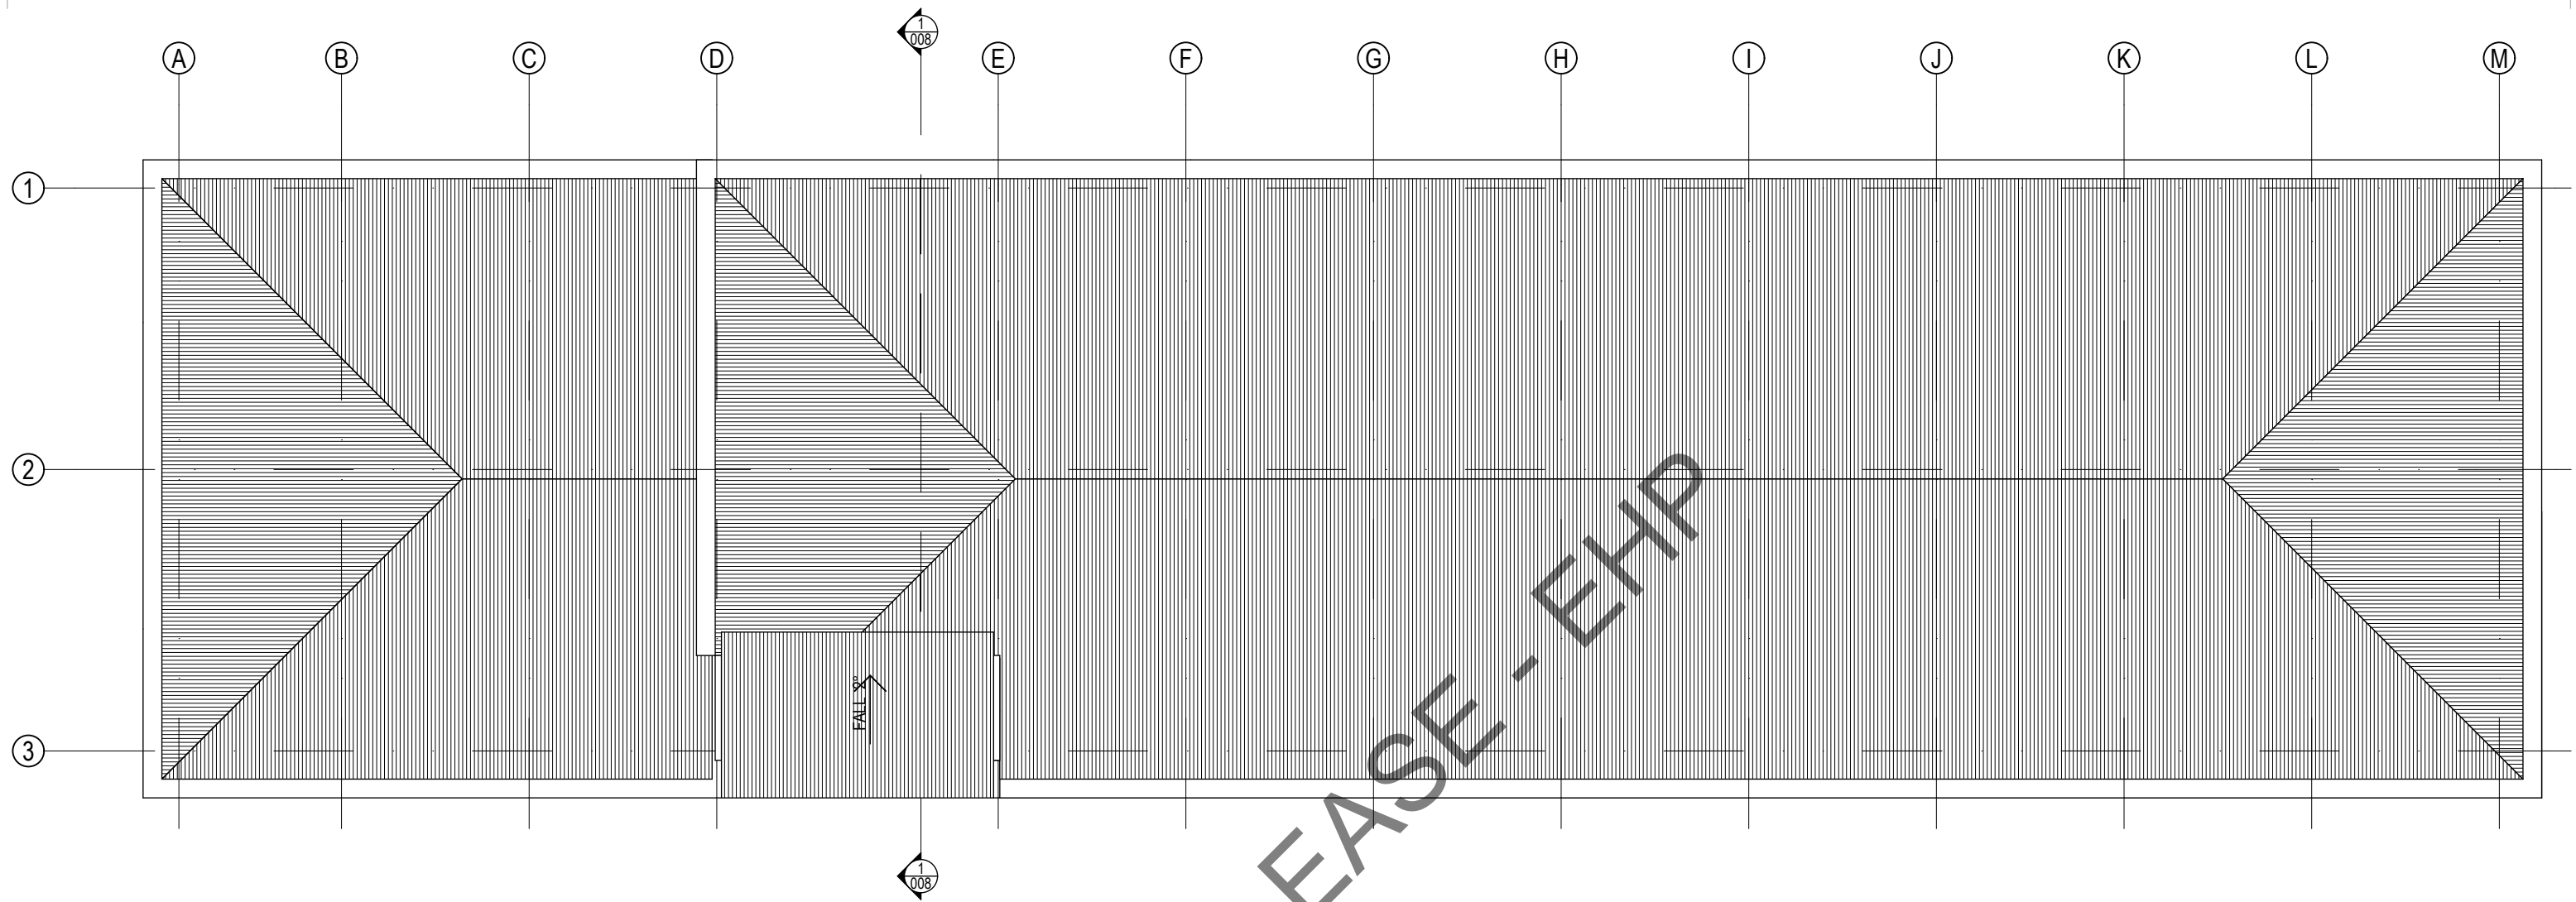

1 ROOF PLAN 1:200


RTI DL RELEASE - EHP

PRELIMINARY
NOT FOR CONSTRUCTION


■ ROOF PLANS - GQL FACILITY BUILDING

LOGAN GREYHOUND FACILITY
GREYHOUNDS QUEENSLAND




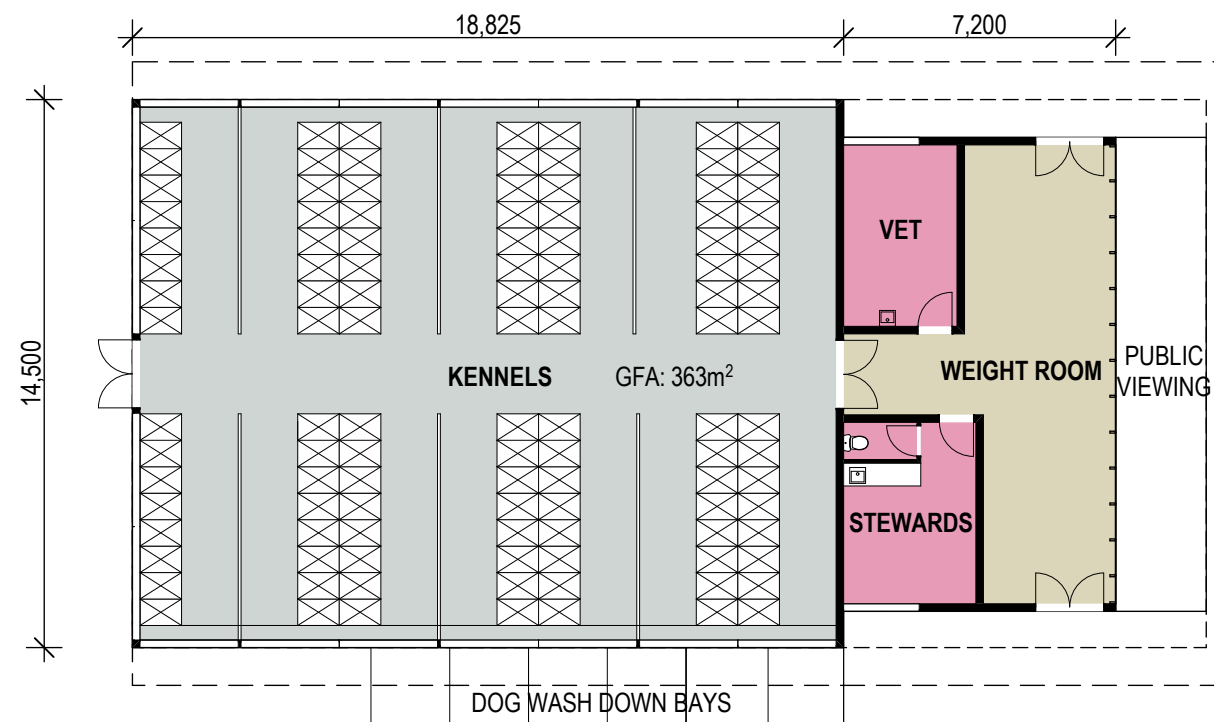


1 KENNEL FLOOR PLAN 1:200

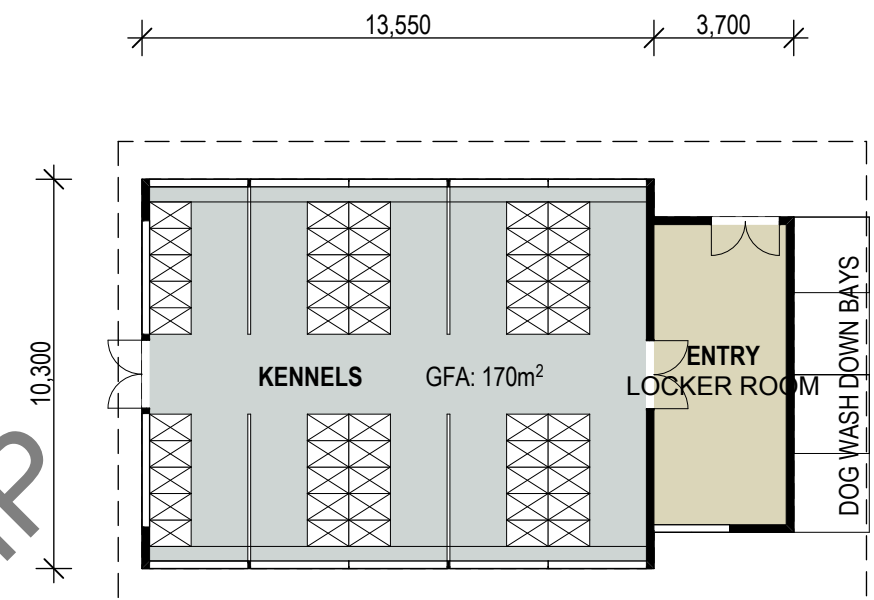

3 TRIALING BLOCK FLOOR PLAN 1:200

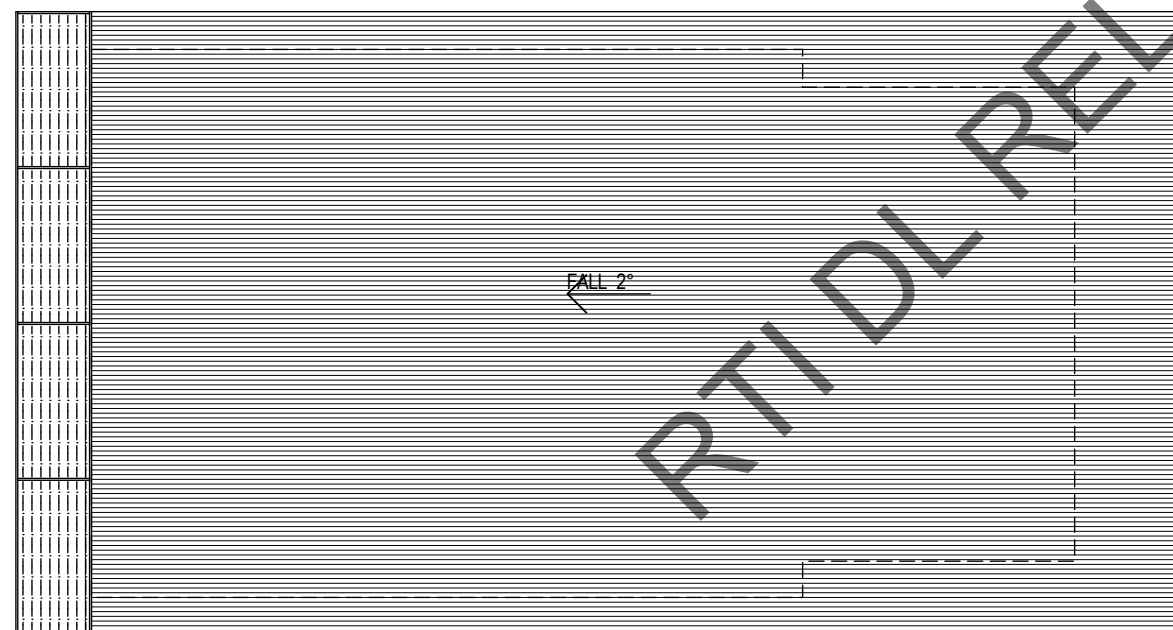

2 KENNEL ROOF PLAN 1:200

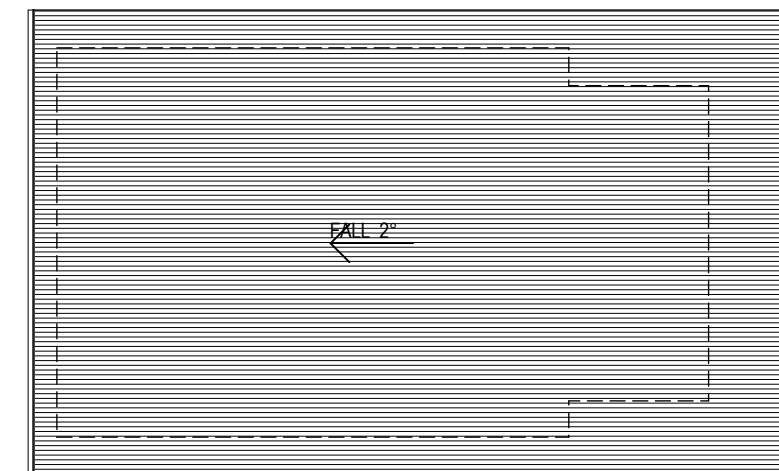


4 TRIALING BLOCK ROOF PLAN 1:200

PRELIMINARY
NOT FOR CONSTRUCTION

FLOOR PLANS - KENNEL & TRIALING BLOCKS

LOGAN GREYHOUND FACILITY
GREYHOUNDS QUEENSLAND



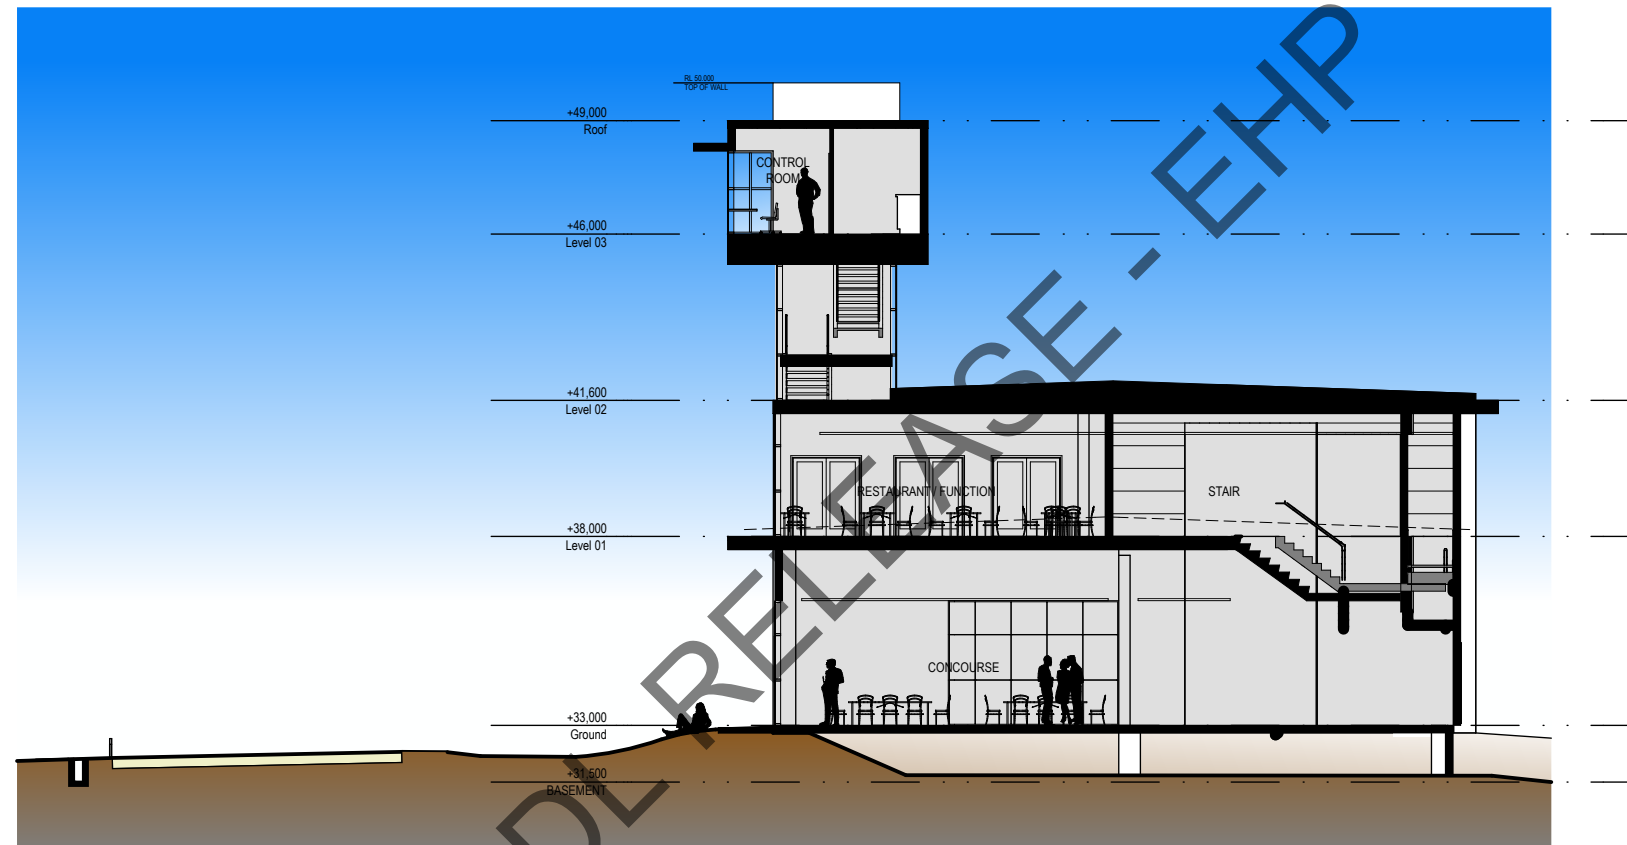

1 SECTION 01 1:200

SITE SECTION

LOGAN GREYHOUND FACILITY
GREYHOUNDS QUEENSLAND




SCALE- 1:200 @ A3

APPROVED FOR ISSUE: _____


18/03/2010 ©

DA-008 -C

JOB NO: GREY0001

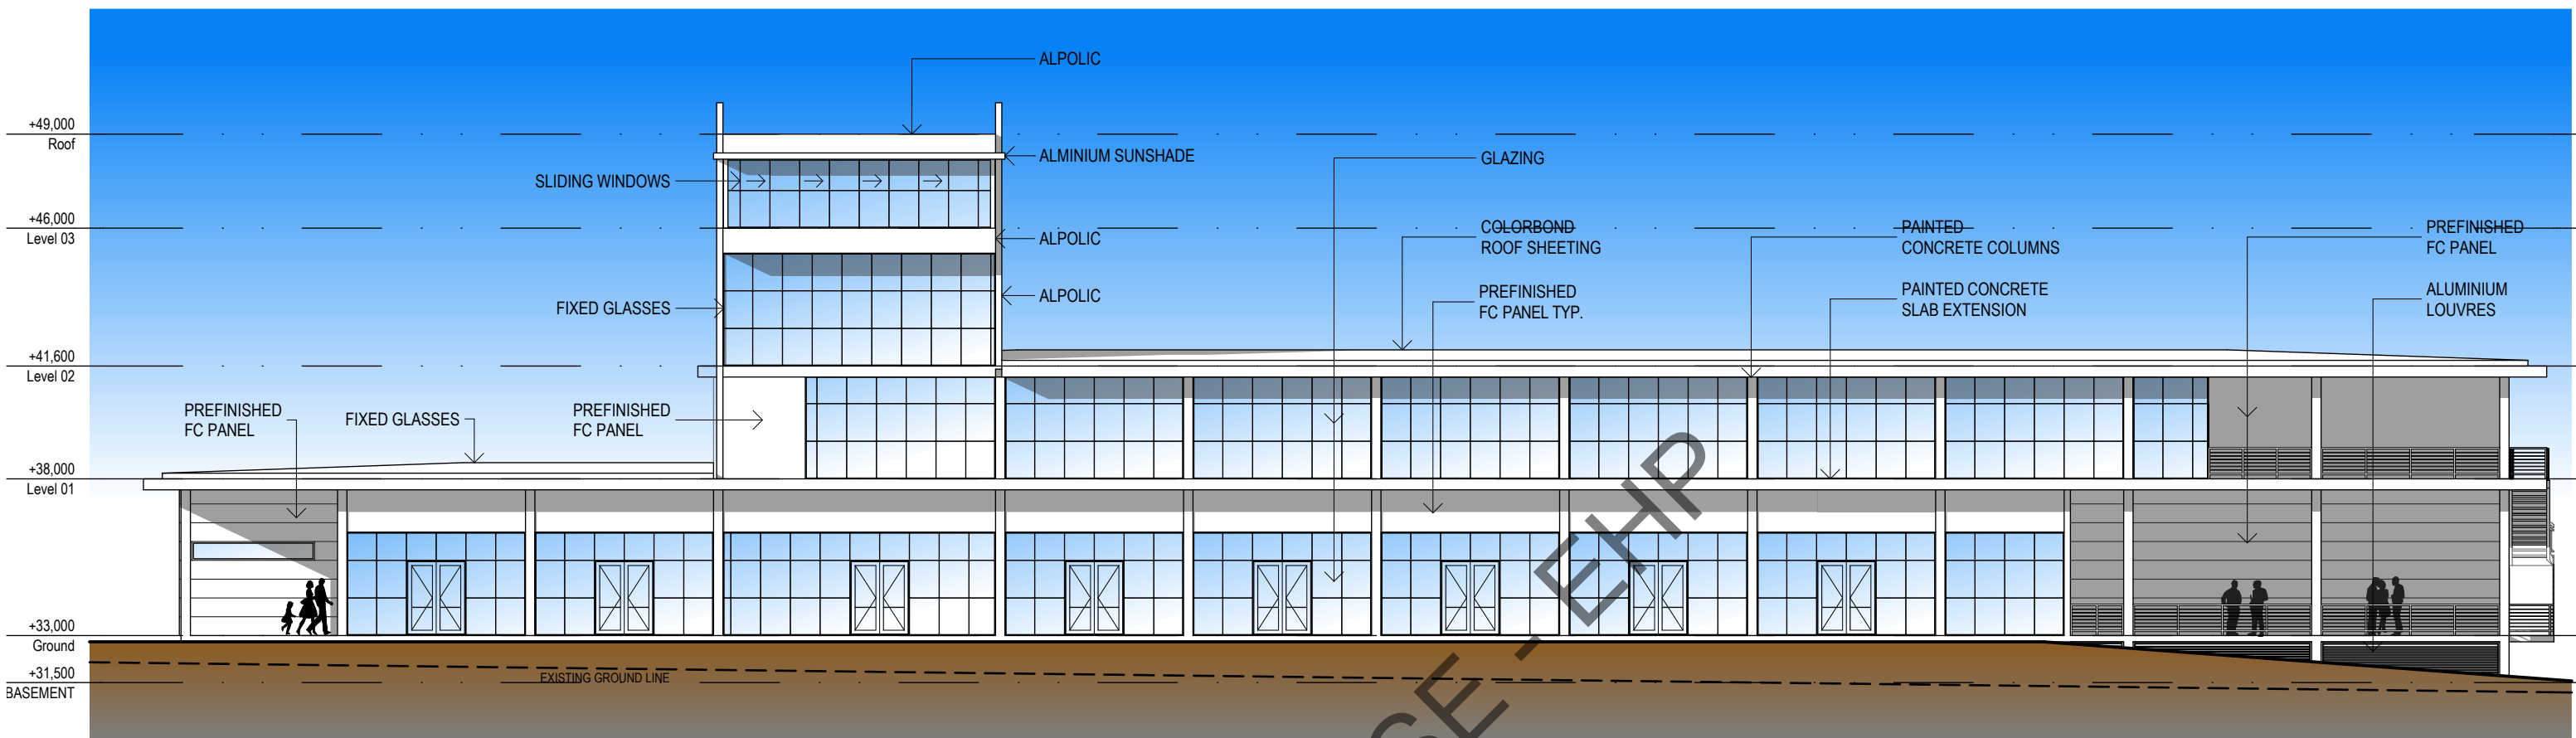

1 SOUTH ELEVATION 1:200

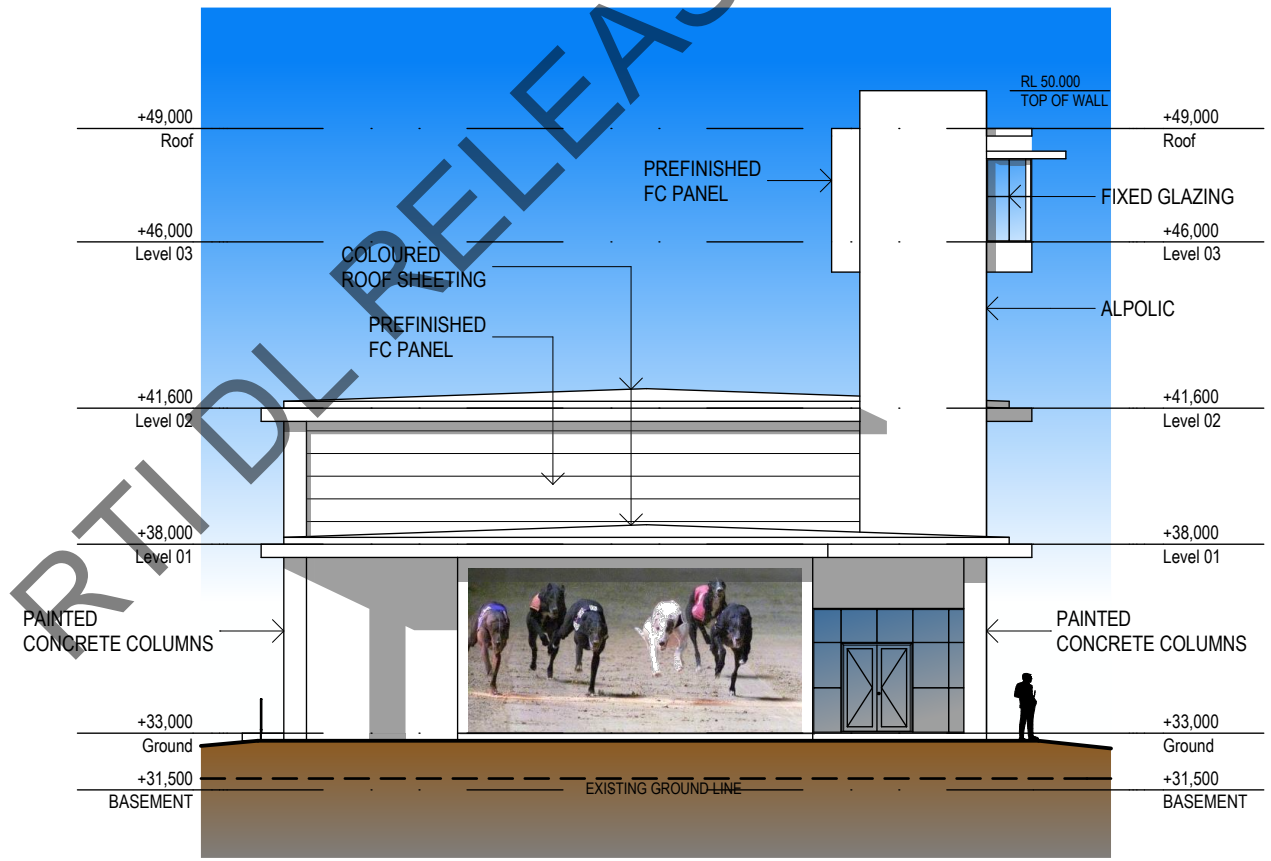


2 WEST ELEVATION 1:200


PRELIMINARY
NOT FOR CONSTRUCTION

ELEVATIONS - GQL FACILITY BUILDING

LOGAN GREYHOUND FACILITY
GREYHOUNDS QUEENSLAND

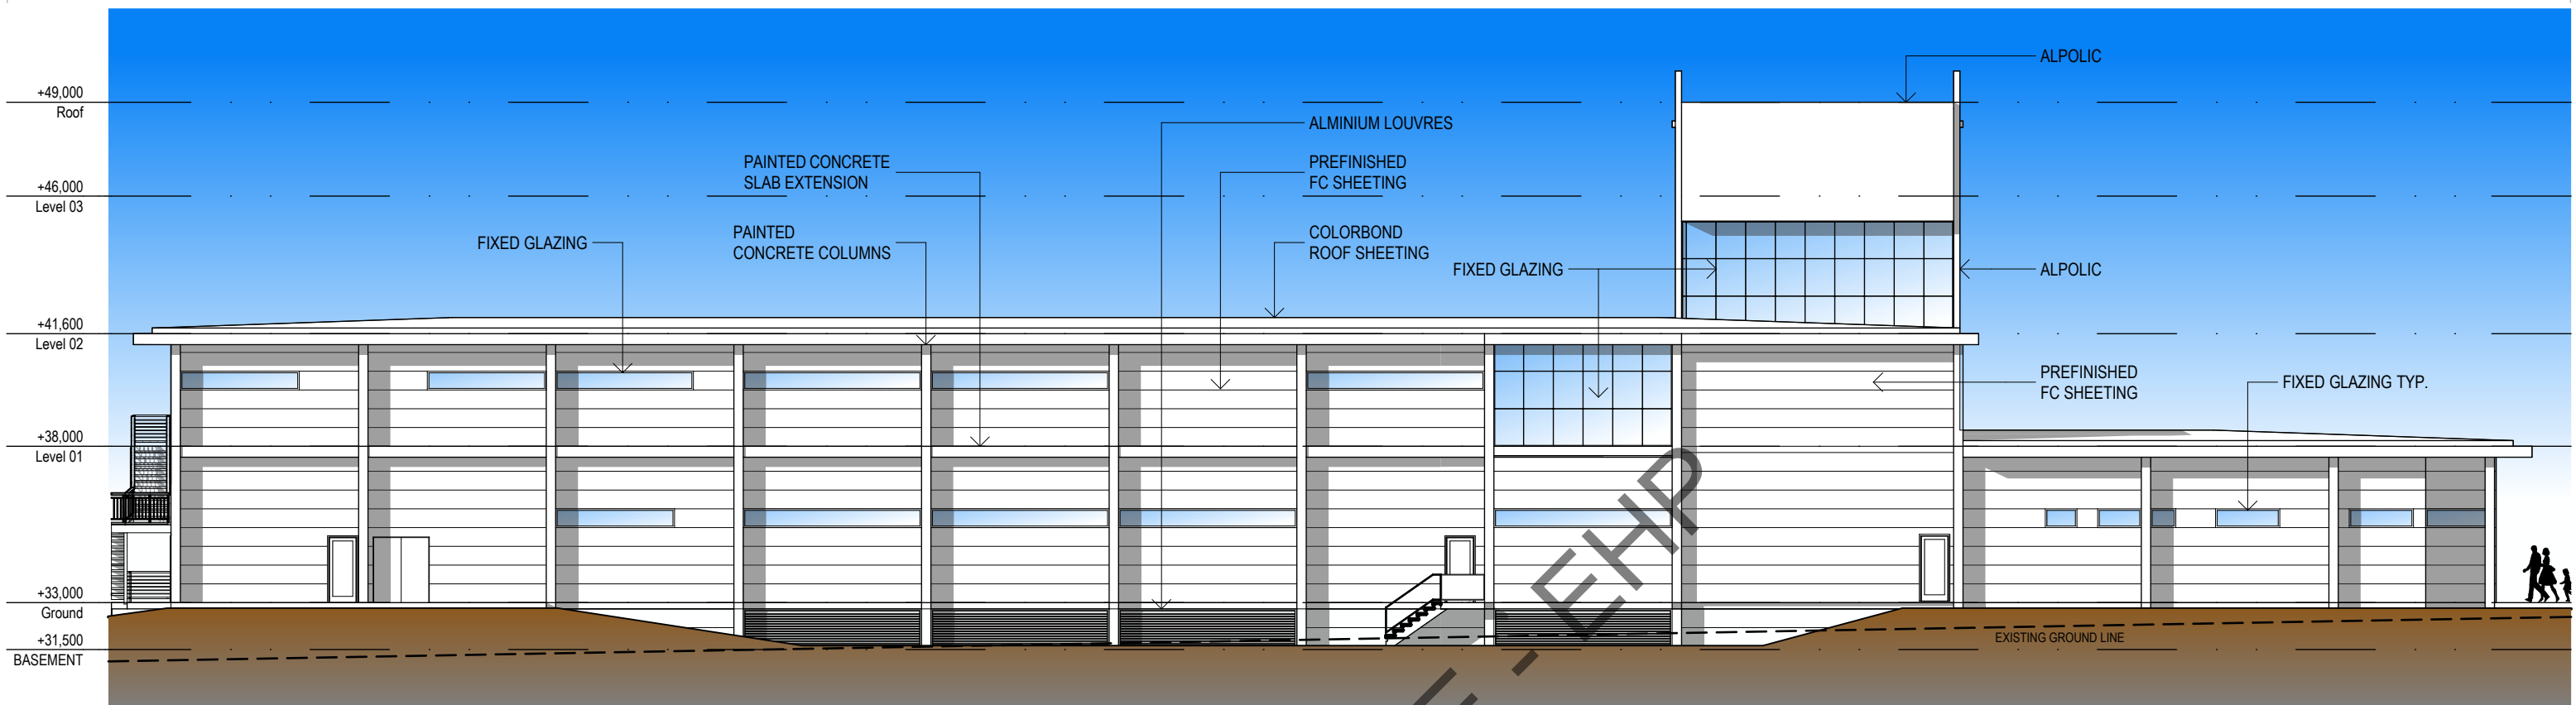


1 NORTH ELEVATION 1:200

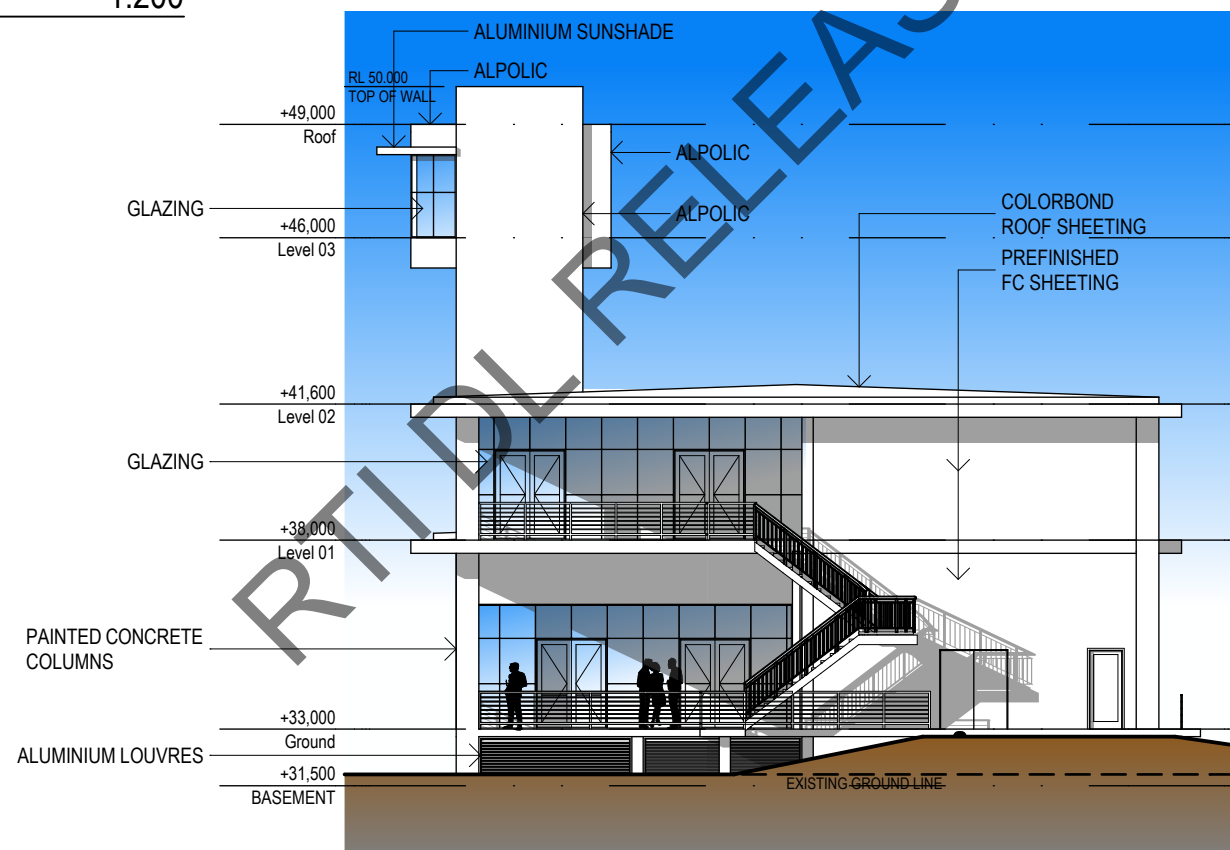


2 EAST ELEVATION 1:200

ELEVATIONS - GQL FACILITY BUILDING


LOGAN GREYHOUND FACILITY
GREYHOUNDS QUEENSLAND

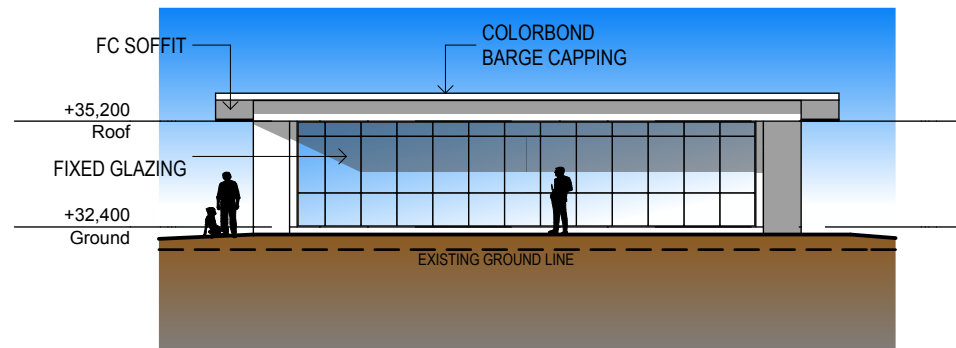


1 EAST ELEVATION 1:200

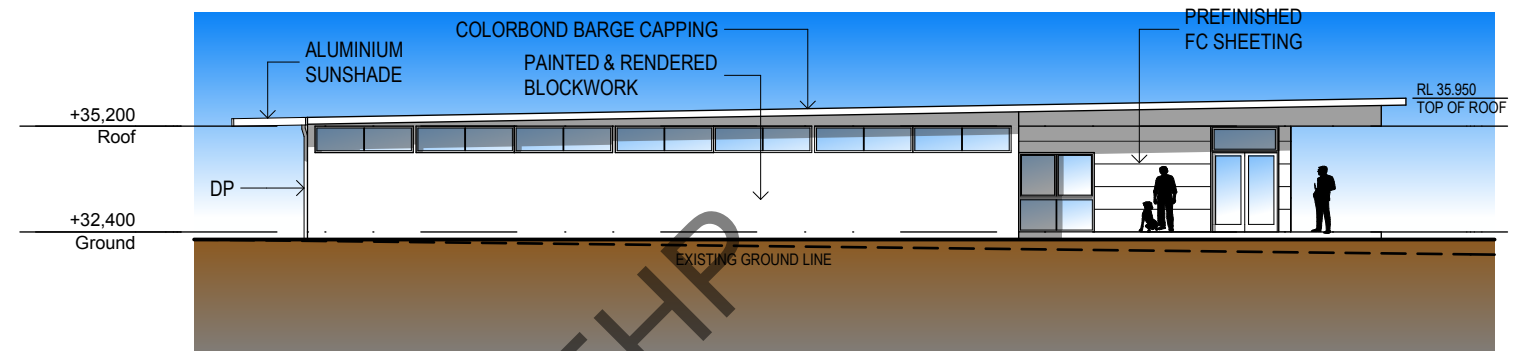

2 SOUTH ELEVATION 1:200

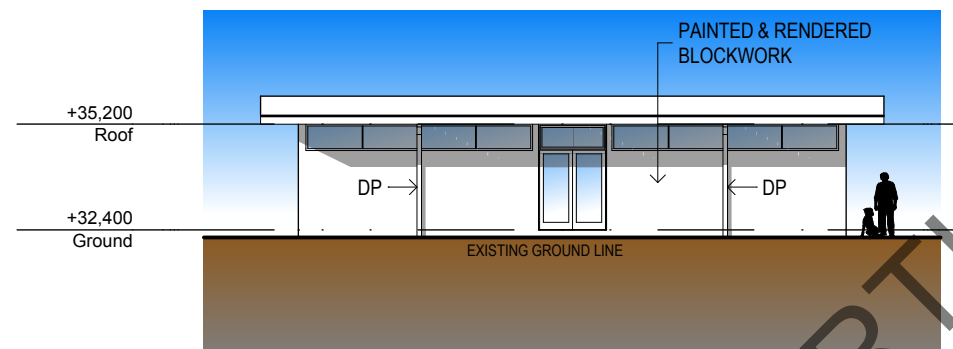

3 WEST ELEVATION 1:200

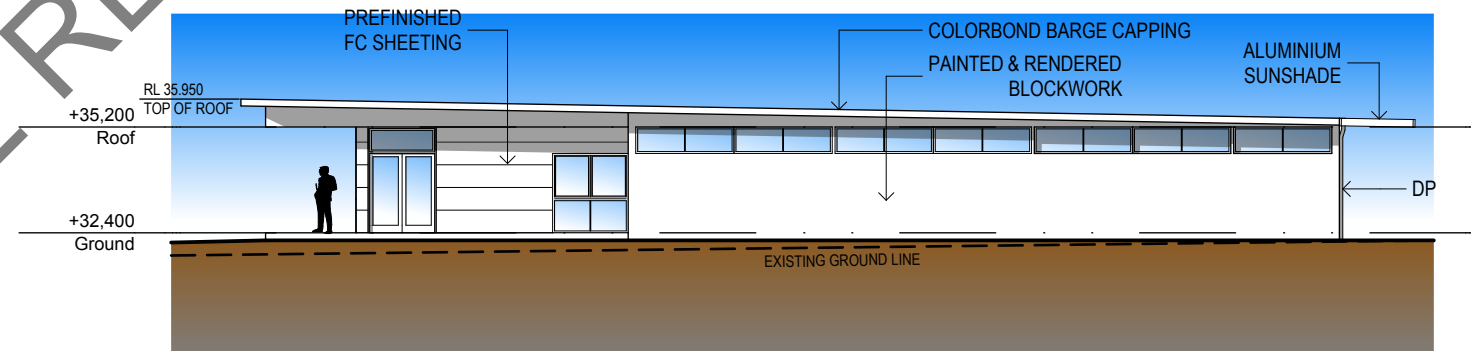


4 NORTH ELEVATION 1:200

PRELIMINARY
NOT FOR CONSTRUCTION


ELEVATIONS - KENNEL BLOCK

LOGAN GREYHOUND FACILITY
GREYHOUNDS QUEENSLAND




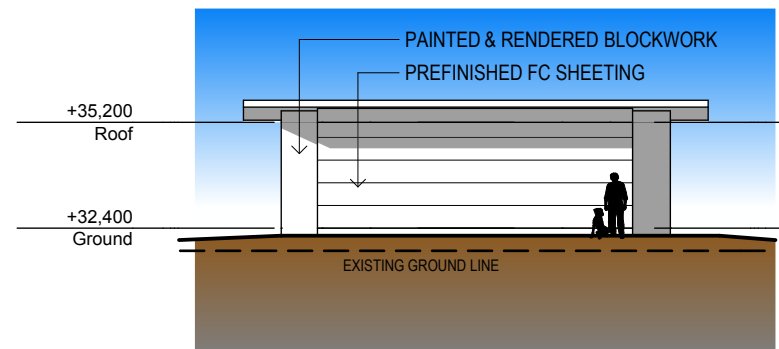


1 EAST ELEVATION 1:200

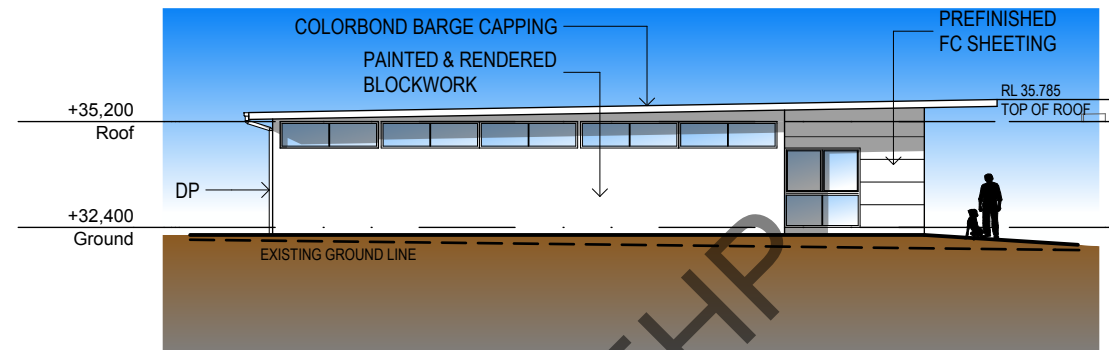

2 SOUTH ELEVATION 1:200

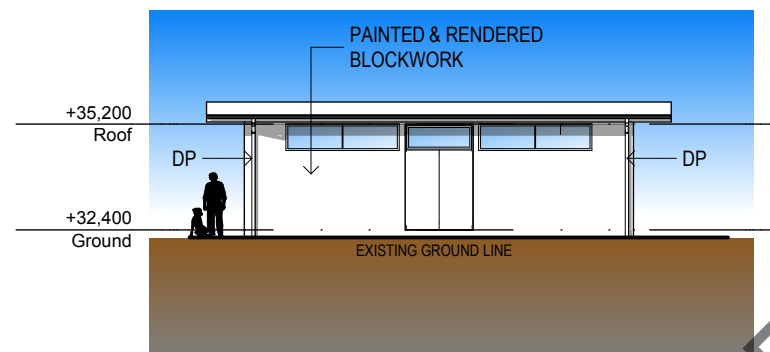

3 WEST ELEVATION 1:200

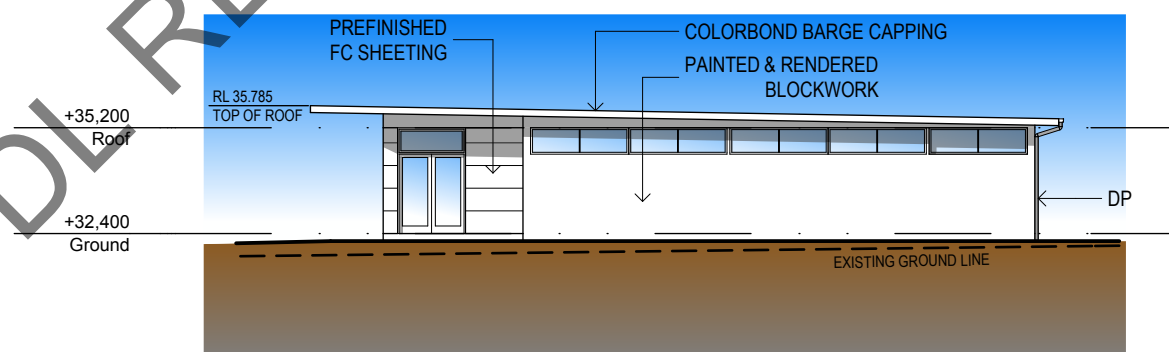

4 NORTH ELEVATION 1:200

PRELIMINARY
NOT FOR CONSTRUCTION

ELEVATIONS - TRIALING BLOCK

LOGAN GREYHOUND FACILITY
GREYHOUNDS QUEENSLAND



PRELIMINARY
NOT FOR CONSTRUCTION

■ PERSPECTIVES - 01

LOGAN GREYHOUND FACILITY
GREYHOUNDS QUEENSLAND





PRELIMINARY
NOT FOR CONSTRUCTION

■ PERSPECTIVES - 02

LOGAN GREYHOUND FACILITY
GREYHOUNDS QUEENSLAND





PRELIMINARY
NOT FOR CONSTRUCTION

■ PERSPECTIVES - 03

LOGAN GREYHOUND FACILITY
GREYHOUNDS QUEENSLAND





PRELIMINARY
NOT FOR CONSTRUCTION

■ PERSPECTIVES - 04

LOGAN GREYHOUND FACILITY
GREYHOUNDS QUEENSLAND



PRELIMINARY
NOT FOR CONSTRUCTION

■ PERSPECTIVES - 05

LOGAN GREYHOUND FACILITY
GREYHOUNDS QUEENSLAND

