



## Notification of Land

### Sections 371 and 372 Environmental Protection Act (1994)

The following information should be supplied by people providing notification to the Environmental Protection Agency of contaminated land or land used for a notifiable activity under Schedule 2 of the *Environmental Protection Act 1994*.

### Essential information

- Please complete **all** information
- Please complete one form per lot
- Date: 16 JULY 2001
- Please refer to the reverse side for information on how to complete this form

#### 1. Local government

JOHNSTONE

#### 2. Information provided by

Name

PAUL FITZGERALD

Telephone

3235 1238

Organisation

QUEENSLAND RAIL

Address FLOOR 2 RAILLENIRE 2 309

EDWARD ST BRISBANE Postcode 4000

#### 3. Name by which the property is known locally

INNISFAIR RAILWAY STATION YARDS

#### 4. Lot on Plan description of parcel of land

Lot 308

Plan RP 881720

Parish

JOHNSTONE

#### 5. Location

Street Address

STATION ST

Town/suburb

INNISFAIR

Postcode

4860

#### 6. Name and postal address of land owner

Name

QUEENSLAND RAIL

Address

GPO BOX 1429

BRISBANE

Postcode 4001

#### 7. Area of parcel in square metres

(this information is used as a cross-check on the land description details)


11307

#### 8. Notification information (please refer to the reverse side of this form and Schedule 2 of the Environmental Protection Act 1994)

Description of the notifiable activity/ies for which the land is or has been used and the source/s of the suspected contamination (please list all notifiable activities that the land has been used for and provide details)

NOTIFIABLE ACTIVITY - RAILWAY YARD

SUSPECTED CONTAMINANTS - METALS

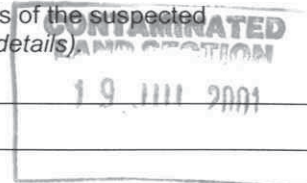

#### 9. Map or locality plan (The processing of this information would be greatly assisted by the inclusion of a map or locality plan).

ATTACHED

Signature of person providing notification information

73(2)Irrelevant

RTI 17-042


File A

73(2)Irrelevant



Printed: 16/7/2001

Scale 1:8,333

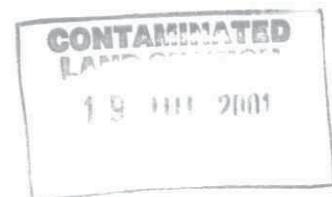

Prepared by  
**QUEENSLAND RAIL**  
 Environment Services  
 Level 2, Rail Centre 2  
 309 Edward Street, Brisbane 4001



2/SITES

Chief Executive's Group  
Safety & Environment Services


GPO Box 1429  
Brisbane Qld 4001  
Floor 2 Railcentre 2  
305 Edward Street  
Brisbane Qld 4000

Telephone  
07 3235 1238

Facsimile  
07 3235 1276

E-Mail  
paul.fitzgerald@qr.com.au

Our Ref: CA-40015.7

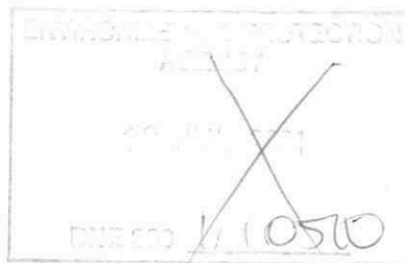

Environmental Protection Agency  
Contaminated Land Unit  
PO Box 155  
BRISBANE ALBERT STREET QLD 4002



### NOTIFIABLE ACTIVITY SITE

Find attached a completed 'Notification of Land' form. It would appear that this site is not currently listed on the EMR.

Please direct any correspondence on this matter through this office. Thank You.

Yours faithfully

73(2)Irrelevant

Paul FitzGerald  
Principal Environmental Chemist

16 July 2001

Site ID: 35119 entered as  
(N) 19/7/01

73(2)Irrelev



PARISH

TOWN

OF

OF

JOHNSTONE  
INNISFAIL

← UP  
DIRECTION

224

N3792  
INNISFAIR STATION (SIGNALS ONLY INTERLOCKED)  
CARNS REGIONAL ELECTRICITY BOARD SIDING  
Sheet 1 of 4 sheets






1


# INNISFAIL STATION



PARISH  
TOWN

OF  
OF


JOHNSTONE  
INNISFAIL

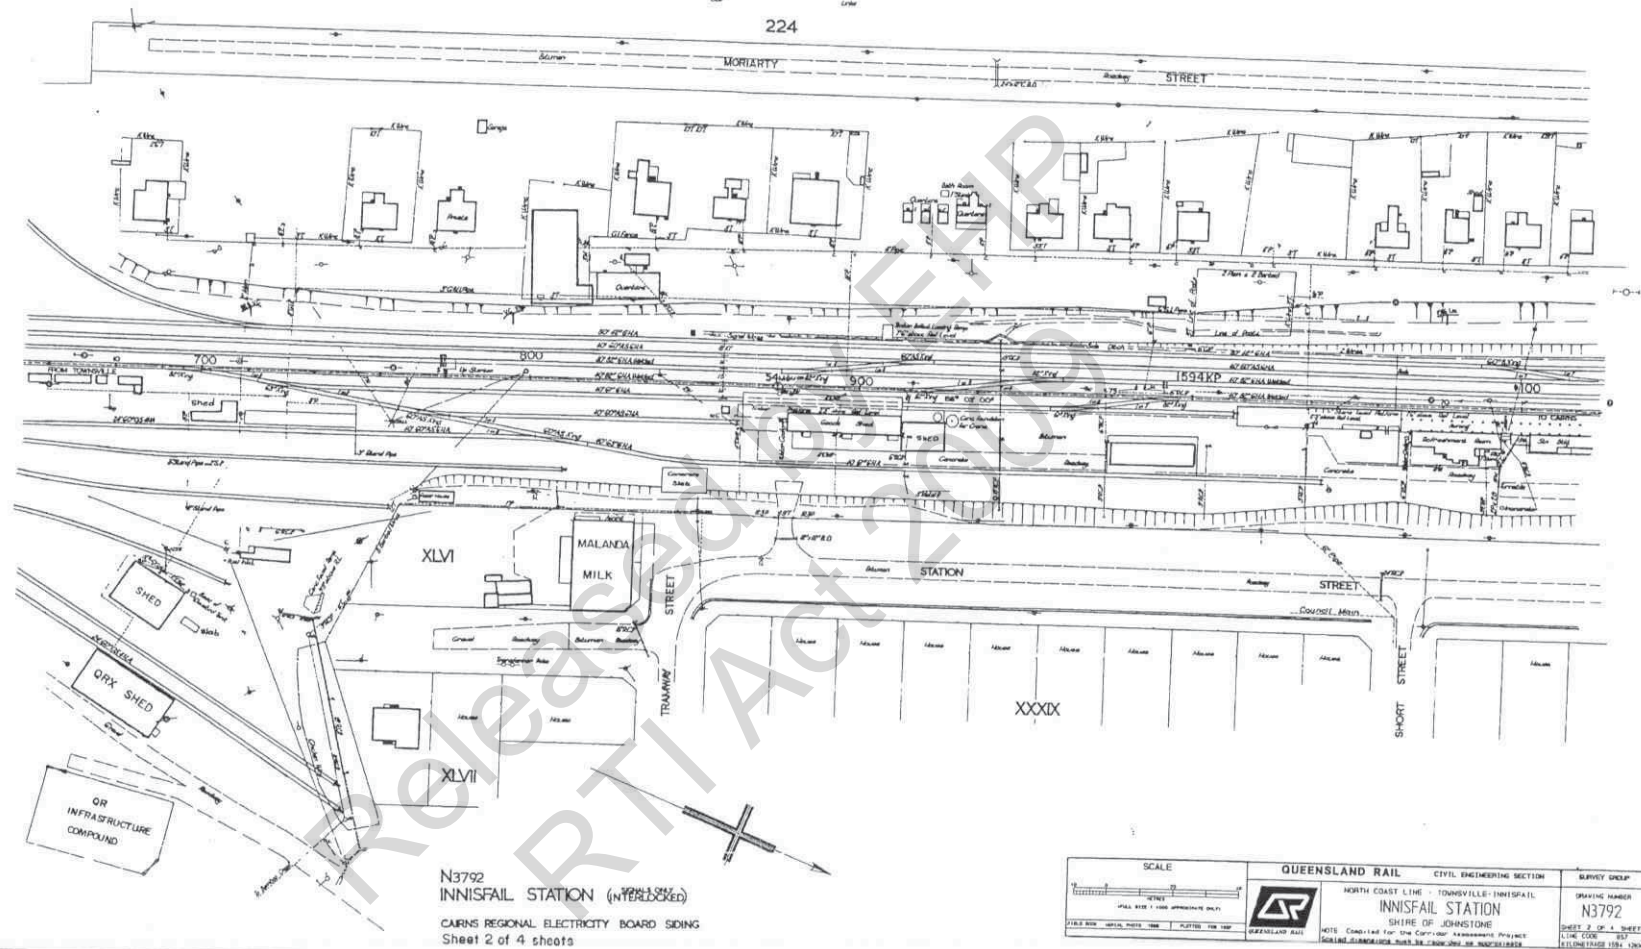



 UP  
DIRECTION

JOHNSTONE  
INNISFAIR

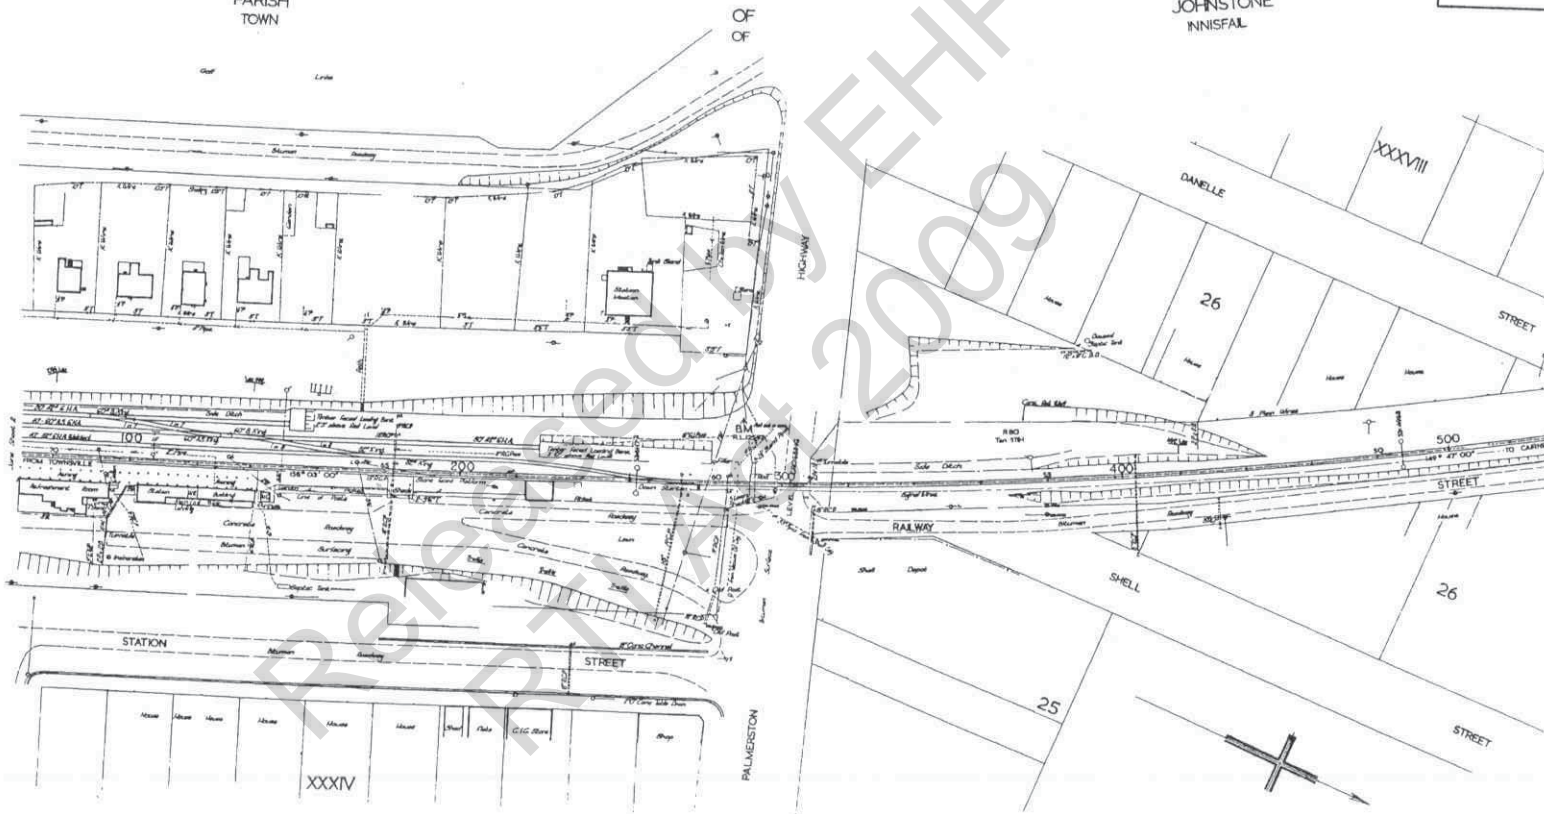

CAIRNS REGIONAL ELECTRICITY BOARD SIDING  
Sheet 3 of 4 sheets



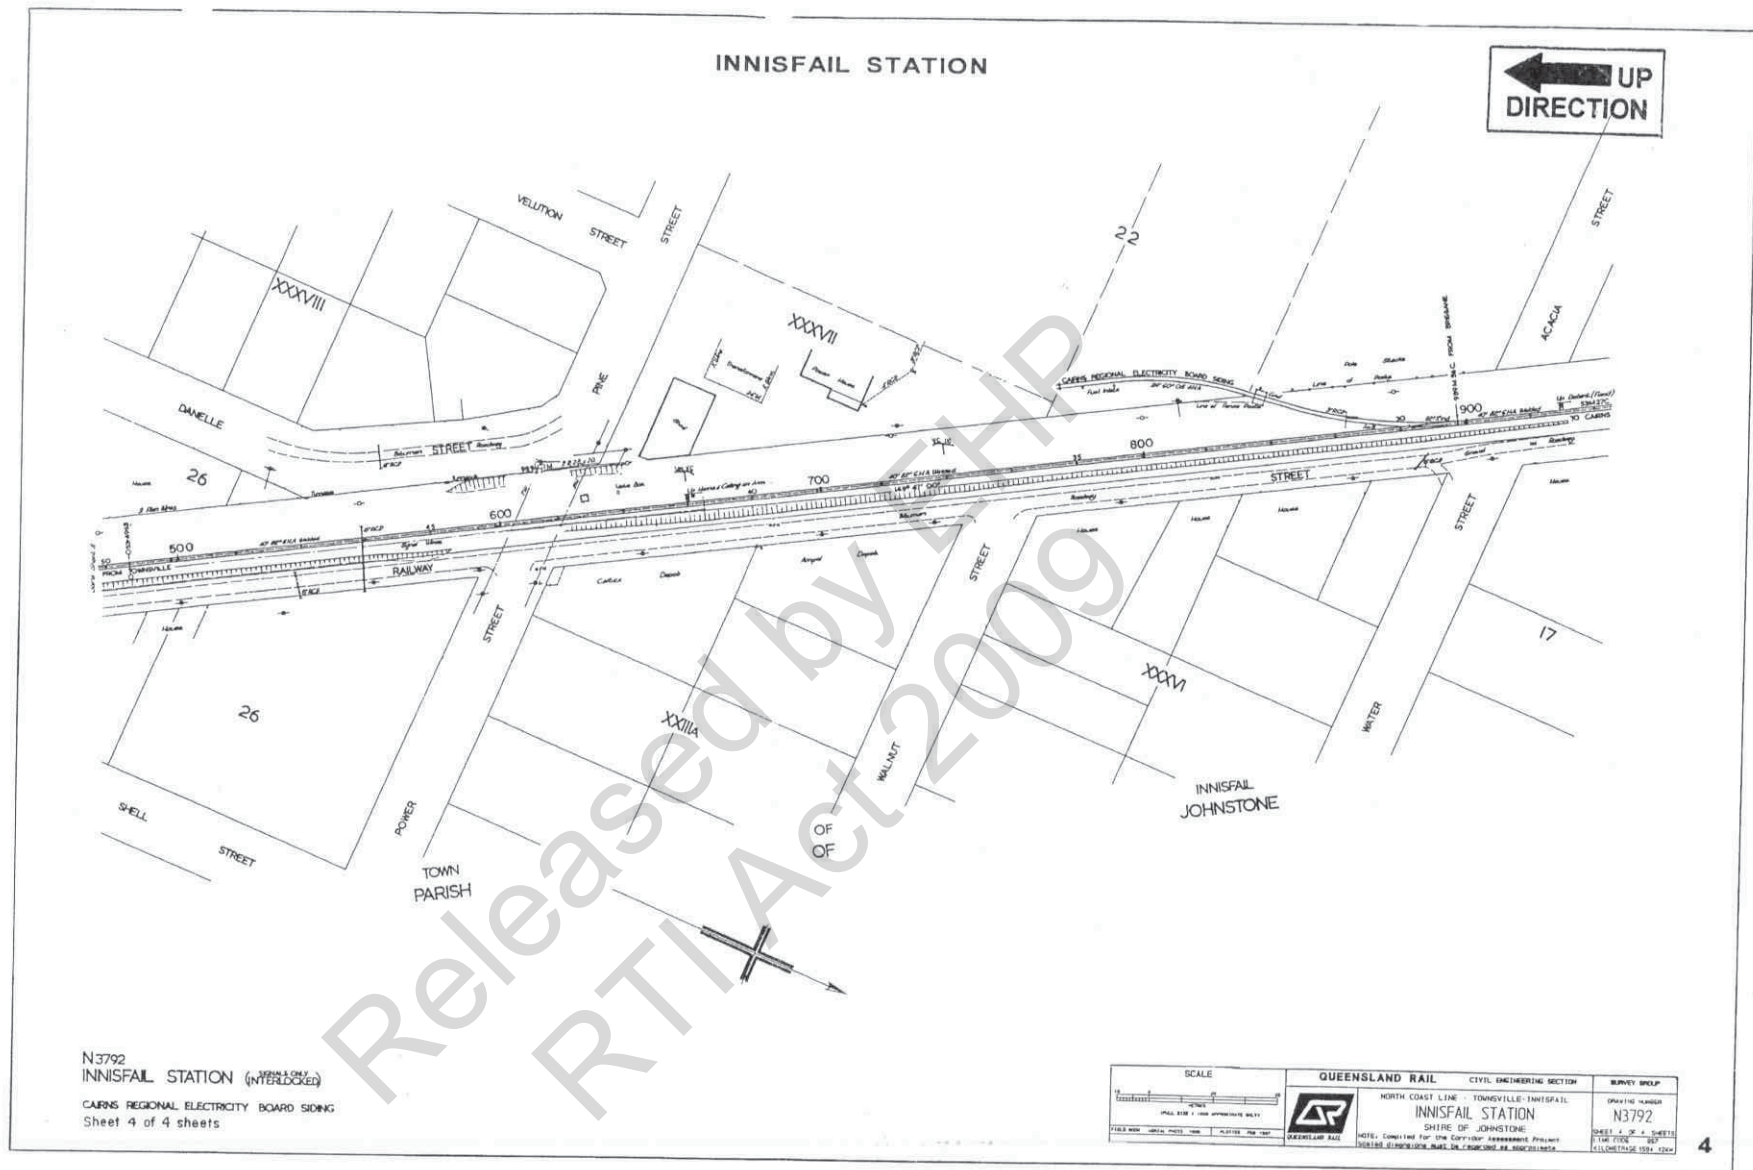

PARISH

22

BAMBOO

9

54M 50C

54M 30C

FROM TOWNSVILLE

Down District  
(Facit)

Down Home

Signal Wagon

Signal Wagon

Bridge 11 Spans (Timber)

Signal Wagon

20m - 20m - 20m

SAUBER 3  
0-00-00 FORK

9

CREEK

RAILWAY

N3792  
INNISFAIL STATION (INTERLOCKED)  
CALTEX OIL AUSTRALIA PTY. LTD. SIDING  
CAIRNS REGIONAL ELECTRICITY BOARD SIDING  
B.P. AUSTRALIA PTY. LTD. SIDING



Proposed Sale of Residence  
 11, 16, 17, 22, 23, 24, 26 & 28.  
 Land Sold Moriarty St.  
 AND SOLD AROUND RESIDENCE NO 16A.  
 T MORIARTY STREET

Residence Nos 27, 25, 29, 27, 14, 13, all been SOLD.  
 Purchaser - Housing Commission.


Stn 722-4 RES. NO 12 SOLD MORIARTY STREET  
 6-1-89

Stn 722-4 RES. NO. 9 SOLD MORIARTY STREET  
 16-10-89


Stn 722-4 RES. NO. 22 SOLD 22 MORIARTY STREET  
 3-10-89

Stn 722-4 RES. NO 24 AT 24 MORIARTY ST SOLD  
 27/30-4-90


NO DATE RES. NO. 10 AT 10 MORIARTY ST  
 17-7-90 RES. NO. 23 SOLD AT 23 MORIARTY ST  
 RES. NO. 26 SOLD AT 26 MORIARTY ST

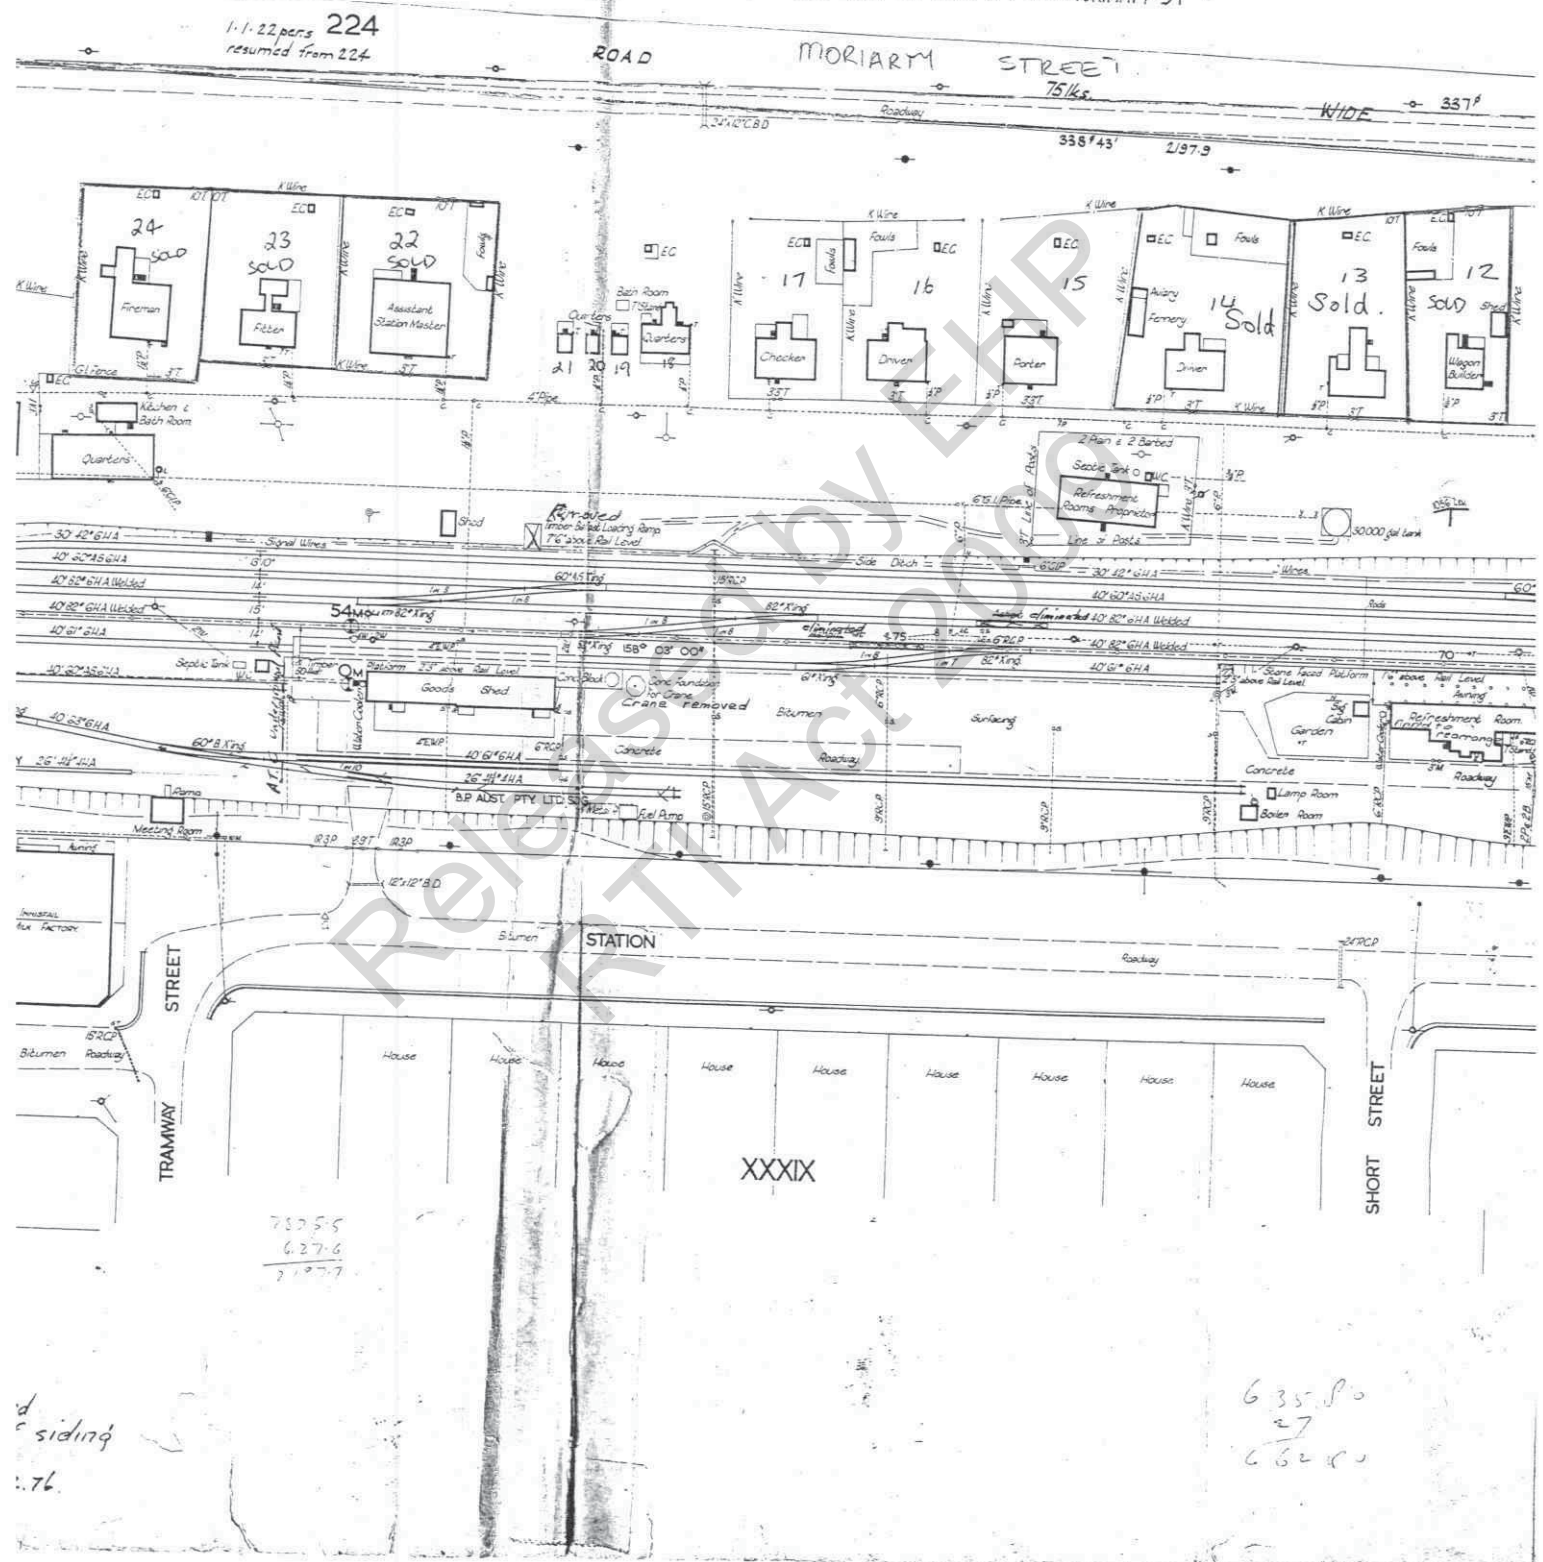

$\frac{69.722(10)}{9.9.69}$  Points t.  
 $\frac{69.2160(74^A)}{9.1.69}$  Work comy  
 $\frac{69.4849}{29.11.68}$  M 1925 Apr  
 near Level  
 Road widene  
 $\frac{69.722(26)}{29.3.69}$  Work Complete  
 $\frac{69.722(11)}{28.3.69}$  B.P. Austrs  
 $\frac{STN. 67.722(7)}{1-6.70}$  Area e  
 18.1.71 Rly Res

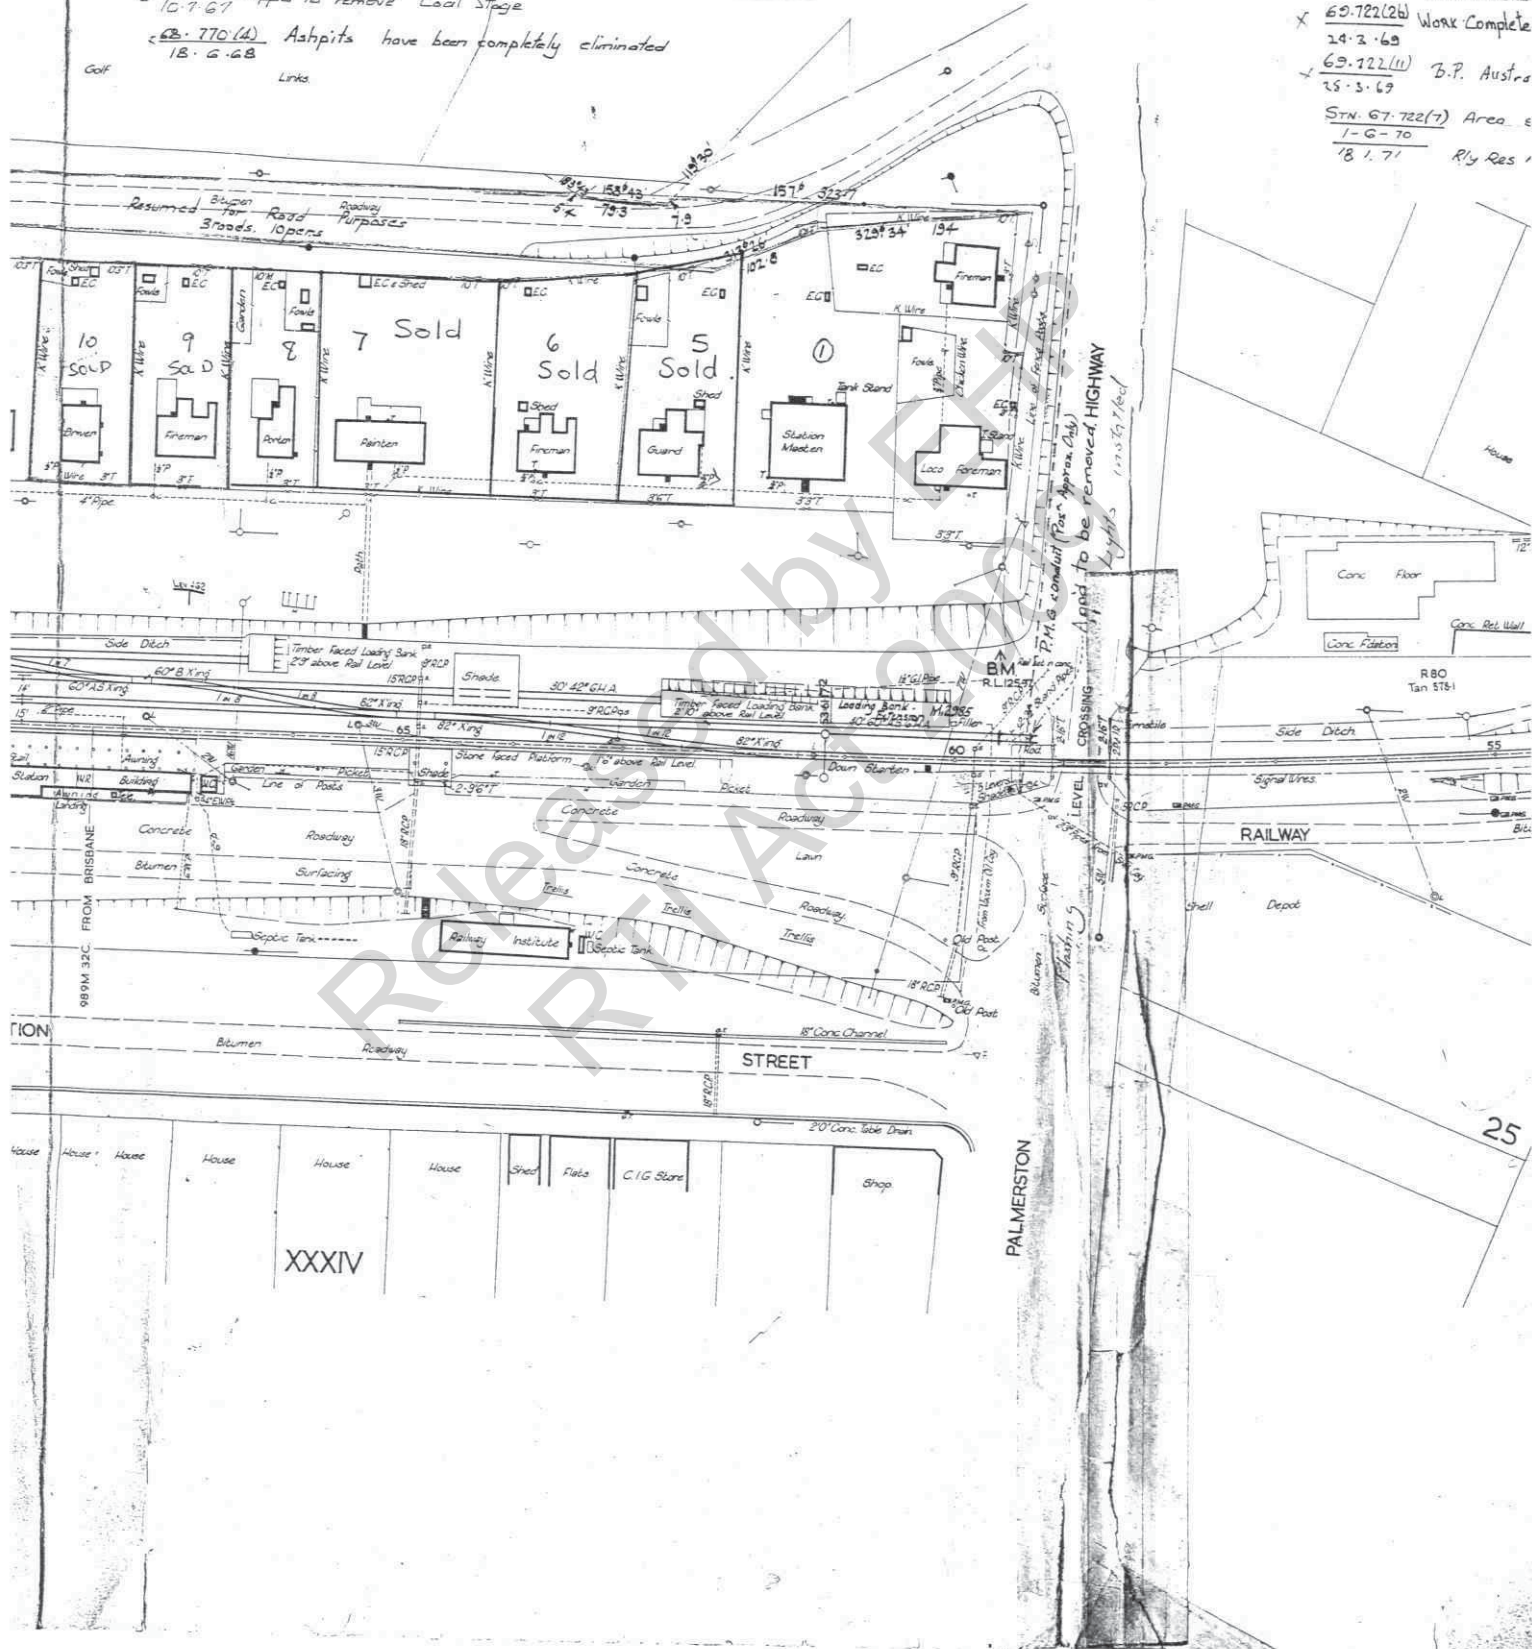

ST 732-4 Approved to remove Residences 29 & 30

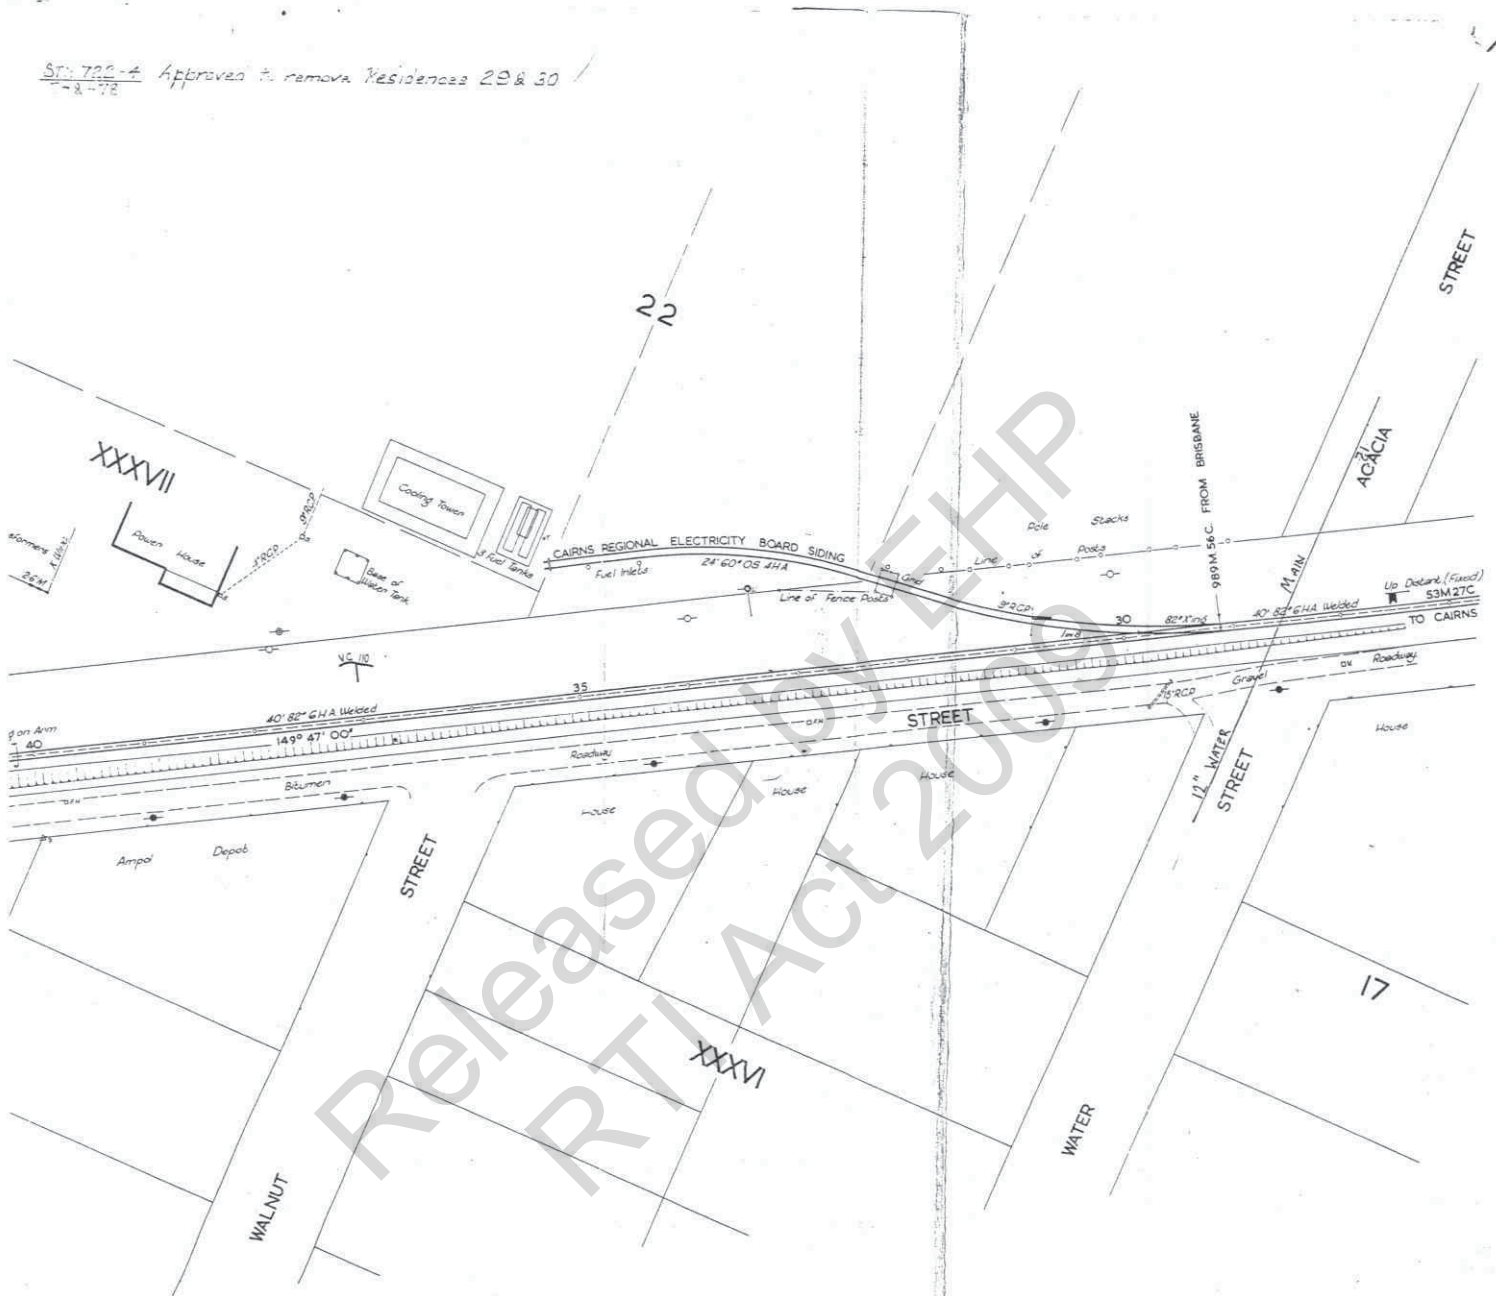

Ln : NORTH COAST LINE  
 INNISFAIL STATION  
 Drwg No : N3792  
 LCode1 : 857 LCode2 : 0  
 Plan Met. : 53.27 - 54.30 M  
 KPst Met. : 1594.0 - 0.00 M  
 Drawer No : 783  
 Scan Ref. : 17/ 10/ 3

|             |                 |                              |            |                     |
|-------------|-----------------|------------------------------|------------|---------------------|
| RECOMMENDED | 73(2)Irre       | DATE 2/ 9/ 62                | FIELD BOOK | 2071                |
| APPROVED    | 73(2)Irrelevant | DATE 2/ 9/ 62                | SURVEYED   | I.G. CHIFF          |
| AMENDMENTS  |                 | Chief Engineer DATE 2/ 9/ 62 | PLOTTED    | 510 DATE Aug 62     |
| PAPERS      | DATE            | PARTICULARS                  | CHECKED    | S.W. DATE 2/ 9/ 62  |
|             |                 |                              | SUBMITTED  | 73(2) DATE 2/ 9/ 62 |
|             |                 |                              | REVISED    | TO                  |
|             |                 |                              | MONTH      | YEAR                |
|             |                 |                              | April      | 1962                |
|             |                 |                              | FIELD BOOK | 2171                |

**QUEENSLAND RAILWAYS**

NORTH COAST LINE — TOWNSVILLE TO CAIRNS

**INNISFAIL STATION (INTERLOCKED)**

CALTEX OIL AUSTRALIA PTY LTD SIDING

CAIRNS REGIONAL ELECTRICITY BOARD SIDING

B.P AUSTRALIA PTY. LTD. SIDING

OF 4 SHEETS

40 20 0 40 80 120

SCALE OF FEET

N3792